
Location Plan

Site Address: **Montague House, Matthews Street, Manchester, M12 5BB**

PlanningPortal

Date Produced: **23-Oct-2025**

Scale: **1:1250 @A4**

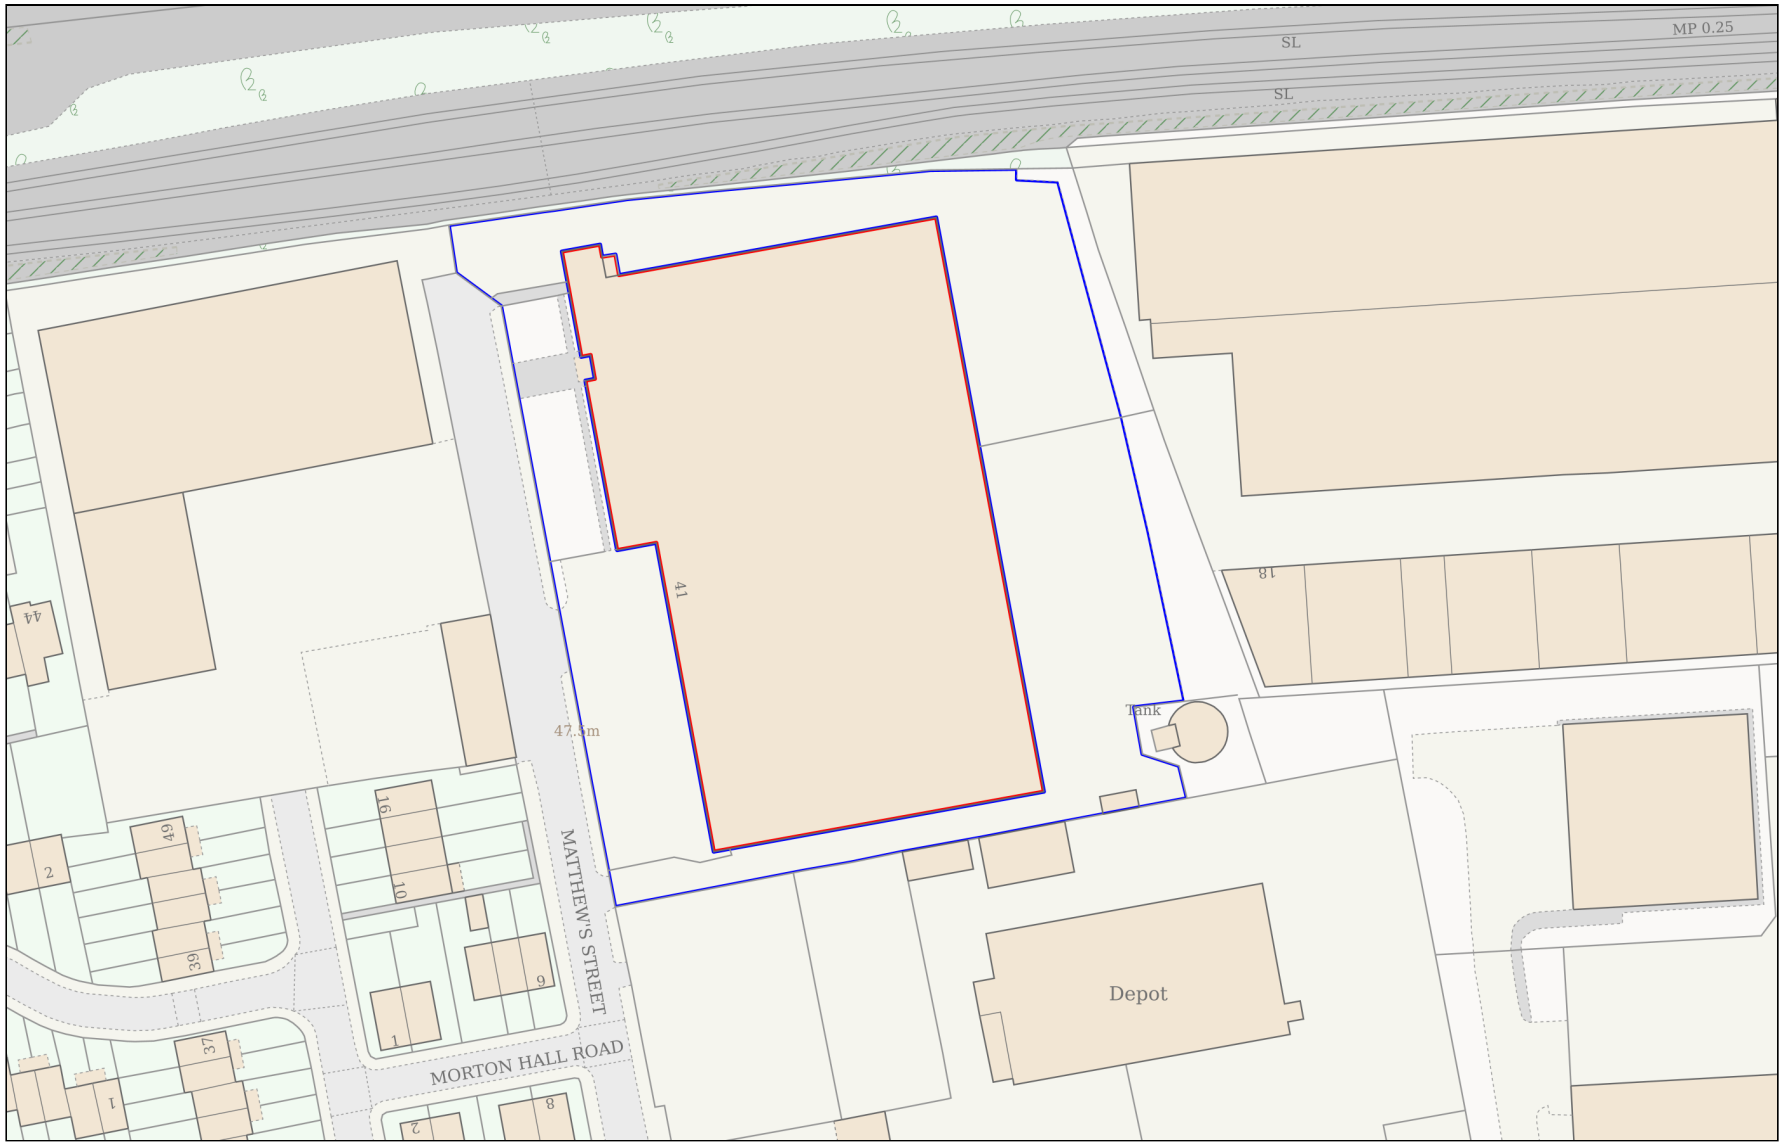

Planning Portal Reference: **PP-14351262v1**

Powered By TerraQuest

© Crown copyright and database rights 2025 OS 100042766