
NOTE
ALL EXISTING ROOF FINISHES TO BE REMOVED AND REPLACED INITIALLY WITH NATURAL SLATES STORED IN THE EXISTING BUILDING, ANY NEW SLATES REQUIRED ARE TO MATCH EXISTING.

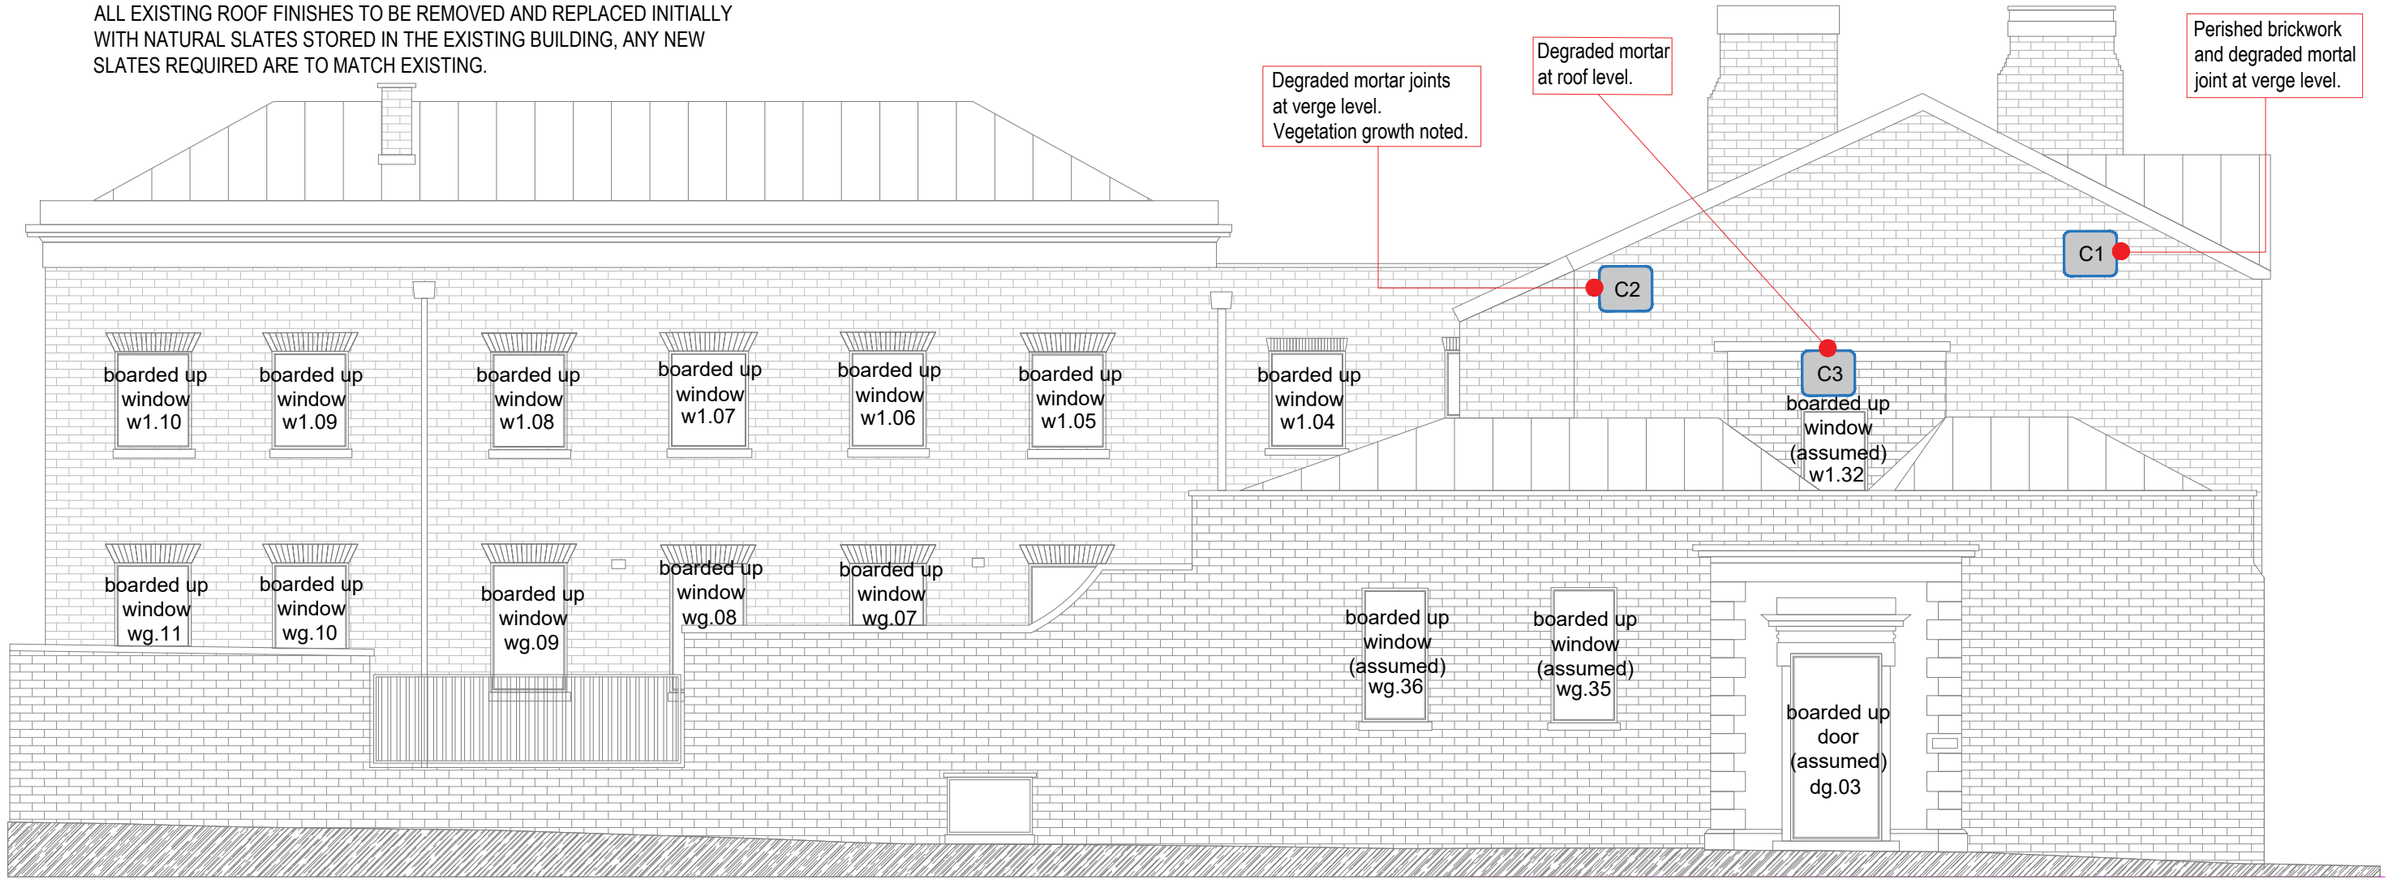

Great Jackson Street Elevation
1:100

1:100 0 1 2 3

REF. NO.	Damage recorded: Collapsed mansory arch and reeveal lintel	Mansory arch dropped	Keystone moved	Movement on vousoirs	Disturbed masonry above arch	Disturbed stone reveal surround	Vegetation growth	Cracks in Brickwork	Degraded mortar joints	Perished / missing Brickwork	Disturbed parapet	Window sill cracked	Repair required: Rebuild arched Lintel	Wedge Pack then repoint vousoirs	Rebuild arch	Reset keystone and point arch	Repoint vousoirs	Rebuild brickwork at Eaves	Repace perished / missing bricks	Repoint masonry joints	Crack repair	Rebuild coping stone	Rebuild Facias	Dismantle and rebuild parapet	Rebuild Window sill	Comment
C1									■	■									■	■						
C2							■		■											■						
C3									■											■						

PRELIMINARY

REV	DATE	REVISION DETAILS	DRAWN	CHKD	APPRD
P1	19.02.2024	FIRST ISSUE	AMS	SH	ADS

DRAWING TITLE:
GREAT JACKSON ST. ELEVATION

PROJECT:
BRIDGEWATER HOUSE

SCALE
1:100

PROJECT - ORIGINATOR - ZONE - LEVEL - TYPE - ROLE - NUMBER
23-8383-H-03

REV
P1

CLIENT

ads structural
Alexandra Business Park
2nd Floor, The Court, Prescot Road, St Helens, WA10 3TP
Tel: 0151 541 4000
info@adsstructural.co.uk

Copyright retained by ADS Structural ltd. Information to be reproduced with permission only. To be read in conjunction with all other relevant drawings and information issued as part of this appointment. Contractor to check all dimensions on site.
These are not working details. These drawings are intended for the purpose stated within the title block only.