
0m 1m 2m 3m 4m 5m

VISUAL SCALE 1:100 @ A3

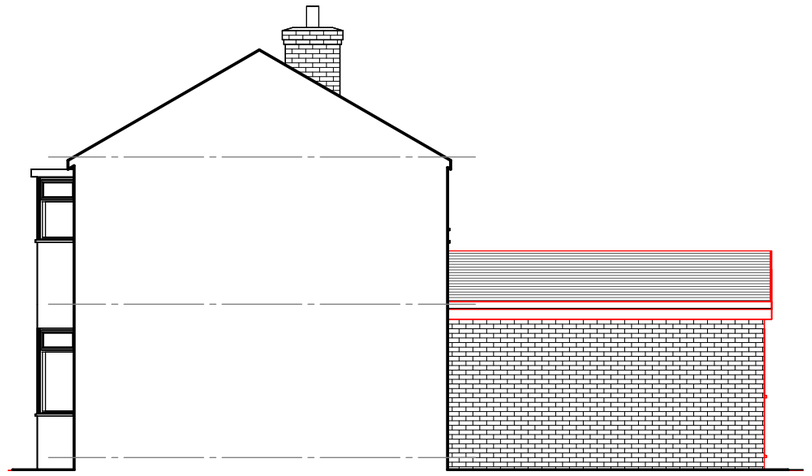

01-P-Elevation


1 : 100



02-P-Elevation


1 : 100

All new walls, roof, windows & doors to match existing style, type and colour

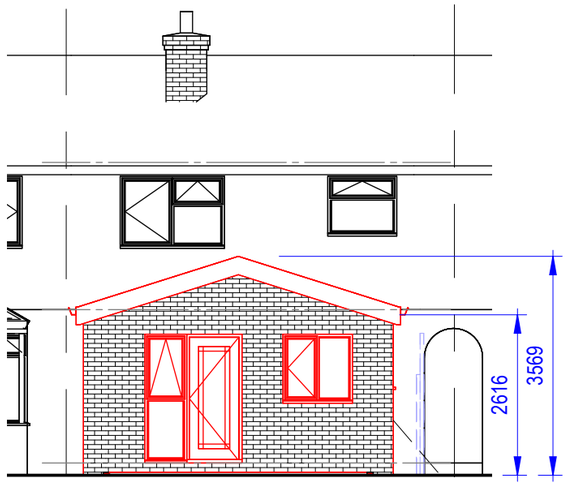

03-P-Elevation

1 : 100

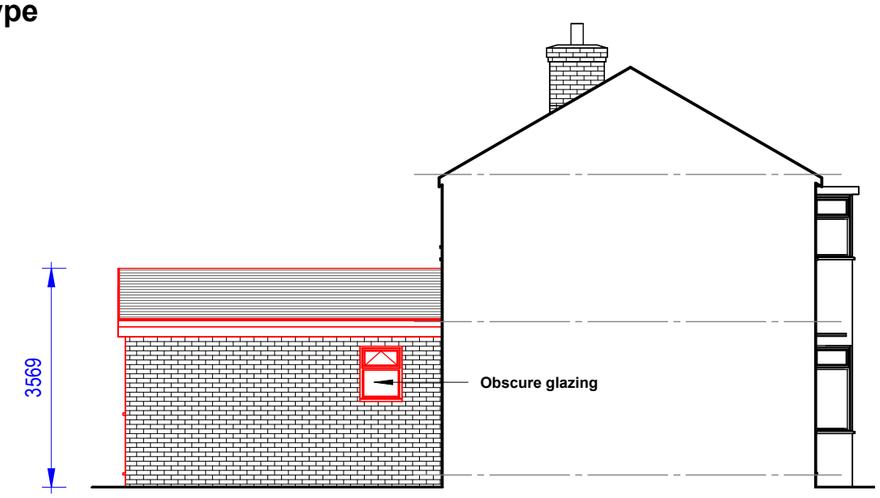

04-P-Elevation

1 : 100

COPYRIGHT © ALL RIGHTS RESERVED BY VIKAS ALYAS LTD. DO NOT SCALE FROM DRAWING. DRAWING INDICATES DESIGN INTENT ONLY. REPORT ANY DISCREPANCIES TO CLIENT / VA LTD. NOT TO BE USED FOR CONSTRUCTION UNLESS STATED SO. TO BE READ IN CONJUCTION WITH OTHER DRAWINGS OR SPECIFICATION WHERE PROVIDED.

ARCHITEK
BUILDING DESIGN CONSULTANCY
0161 511 8479
vikas@architek.uk
916 Stockport Road, Levenshulme, Manchester, M19 3AB

No.	Description	Date
P1	Issue to Planning	05.08.2025

PROJECT
Single Storey Rear Extension
Manchester City Council

PURPOSE OF ISSUE
Planning

ADDRESS
4 Winfield Drive, Gorton, Manchester M18 89Q

SHEET
Proposed Elevations

CLIENT
Nancy Ogie

Date: 04.07.2025
Project number: 1444
Scale (@ A3): 1 : 100
Drawn by: NM
Checked by: VA
DRAWING NUMBER: A105
REV: P1