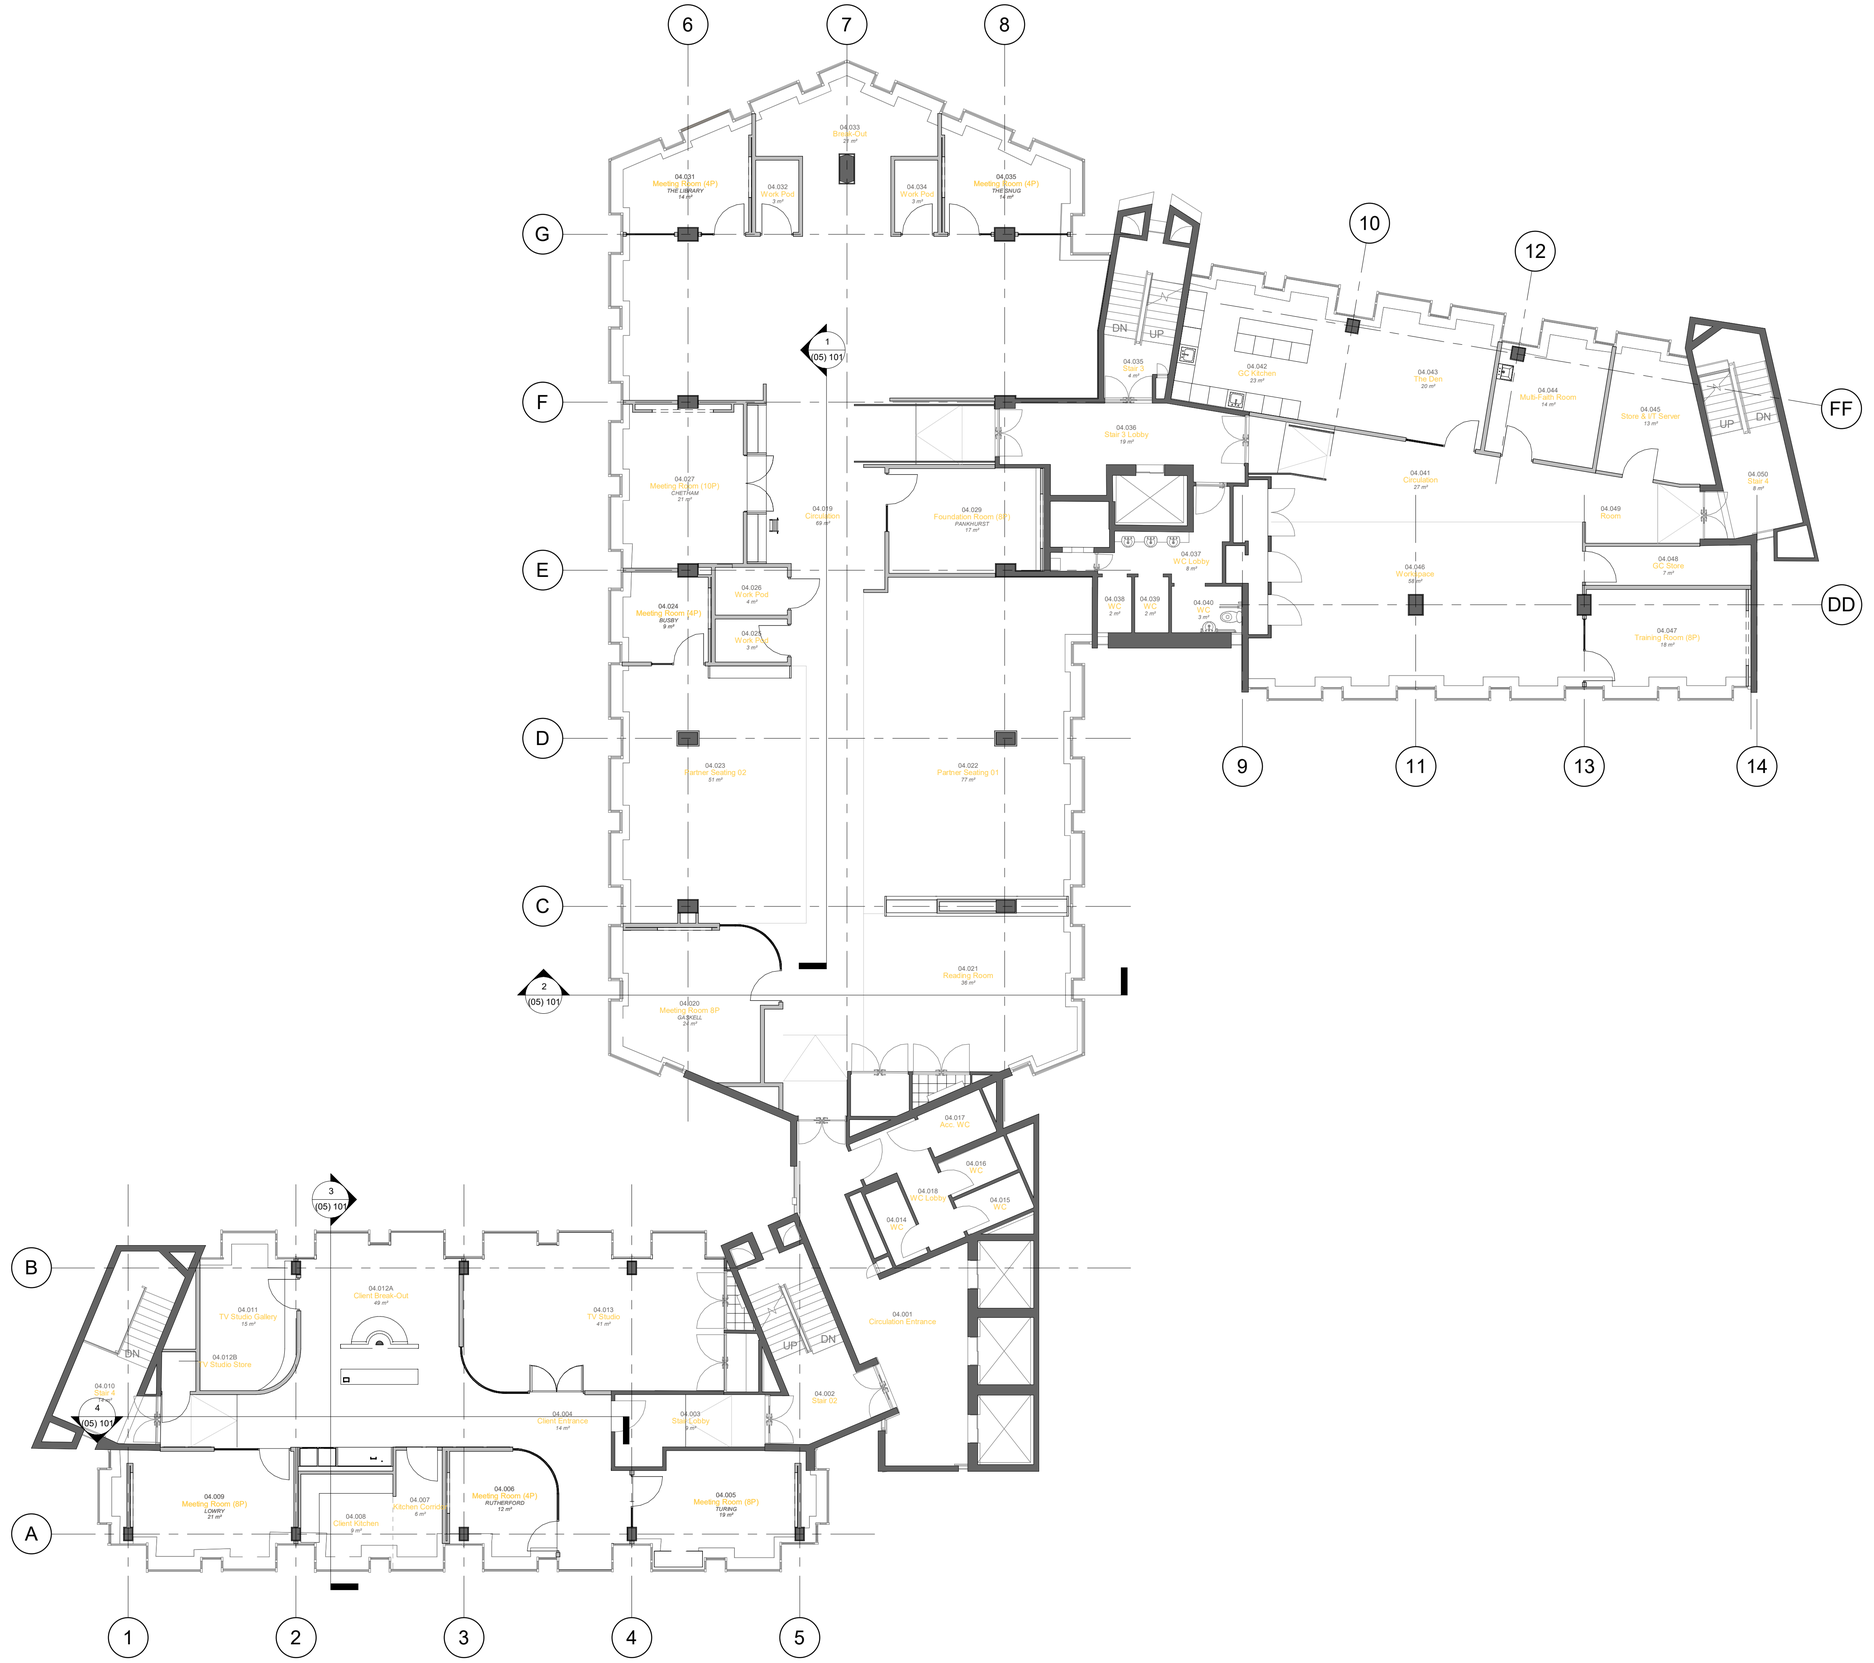


1 4TH FLOOR - GA PLAN - NO FURNITURE

1 : 100

0 0.5m 1m 2m 3m 4m

ORIGINAL A1

\Drawing Note

DO NOT SCALE FROM THIS DRAWING. ALL DIMENSIONS TO BE CHECKED ON SITE. (DRAWINGS MAYBE SCALED FOR LOCAL AUTHORITY & PLANNING PURPOSE ONLY)

Copyright Protected: STAMP ARCHITECTS LIMITED
Company Registration No. 12034339

FOR PLANNING

\Site Visit | \Site Visit Date

\Project Notes

EXISTING INFORMATION BASED ON EXISTING CAD BUILDING SURVEY PROVIDED

ALL DIMENSIONS SHOULD BE CHECKED PRIOR TO ANY FABRICATION, MANUFACTURERING OR INSTALLATION

\Consultant | \Consultant Drawing Ref.:

\Rev	\By	\Description	\Date
06	DJ	ADDED INTERNAL SECTION LOCATIONS	23/10/25
05	DJ	ISSUED FOR LISTED BUILDING APPLICATION	29/08/25
04	DJ	ISSUED FOR TENDER	04/07/25
03	DJ	UPDATED DRAWINGS AS PER CLIENT COMMENTS	13/06/25
02	DJ	ADDED PARTITION TO SUPPORT SCREEN 4TH FLOOR & ADDED MISSING GLAZED PARTITIONS TO 5TH MEETING ROOMS	29/04/25
01	DJ	FIRST DRAWING ISSUE	24/04/25

STAMP ARCHITECTS

\Project Info

\Site Address: 61 KING STREET, MANCHESTER, GREATER MANCHESTER, M2 4PD

\Client Name: GUNNERCOOKE

\Drawing Info

(PR) 4TH FLOOR - GA PLAN

\Drawing Ref

\Date	\Scale	\Sheet Size
29/11/24	1 : 100	A1

\Project No.	\Drawing No.	\Revision
SA_131	(04) 101	06