


ALL DIMENSIONS TO BE CHECKED ON SITE PRIOR TO MANUFACTURE

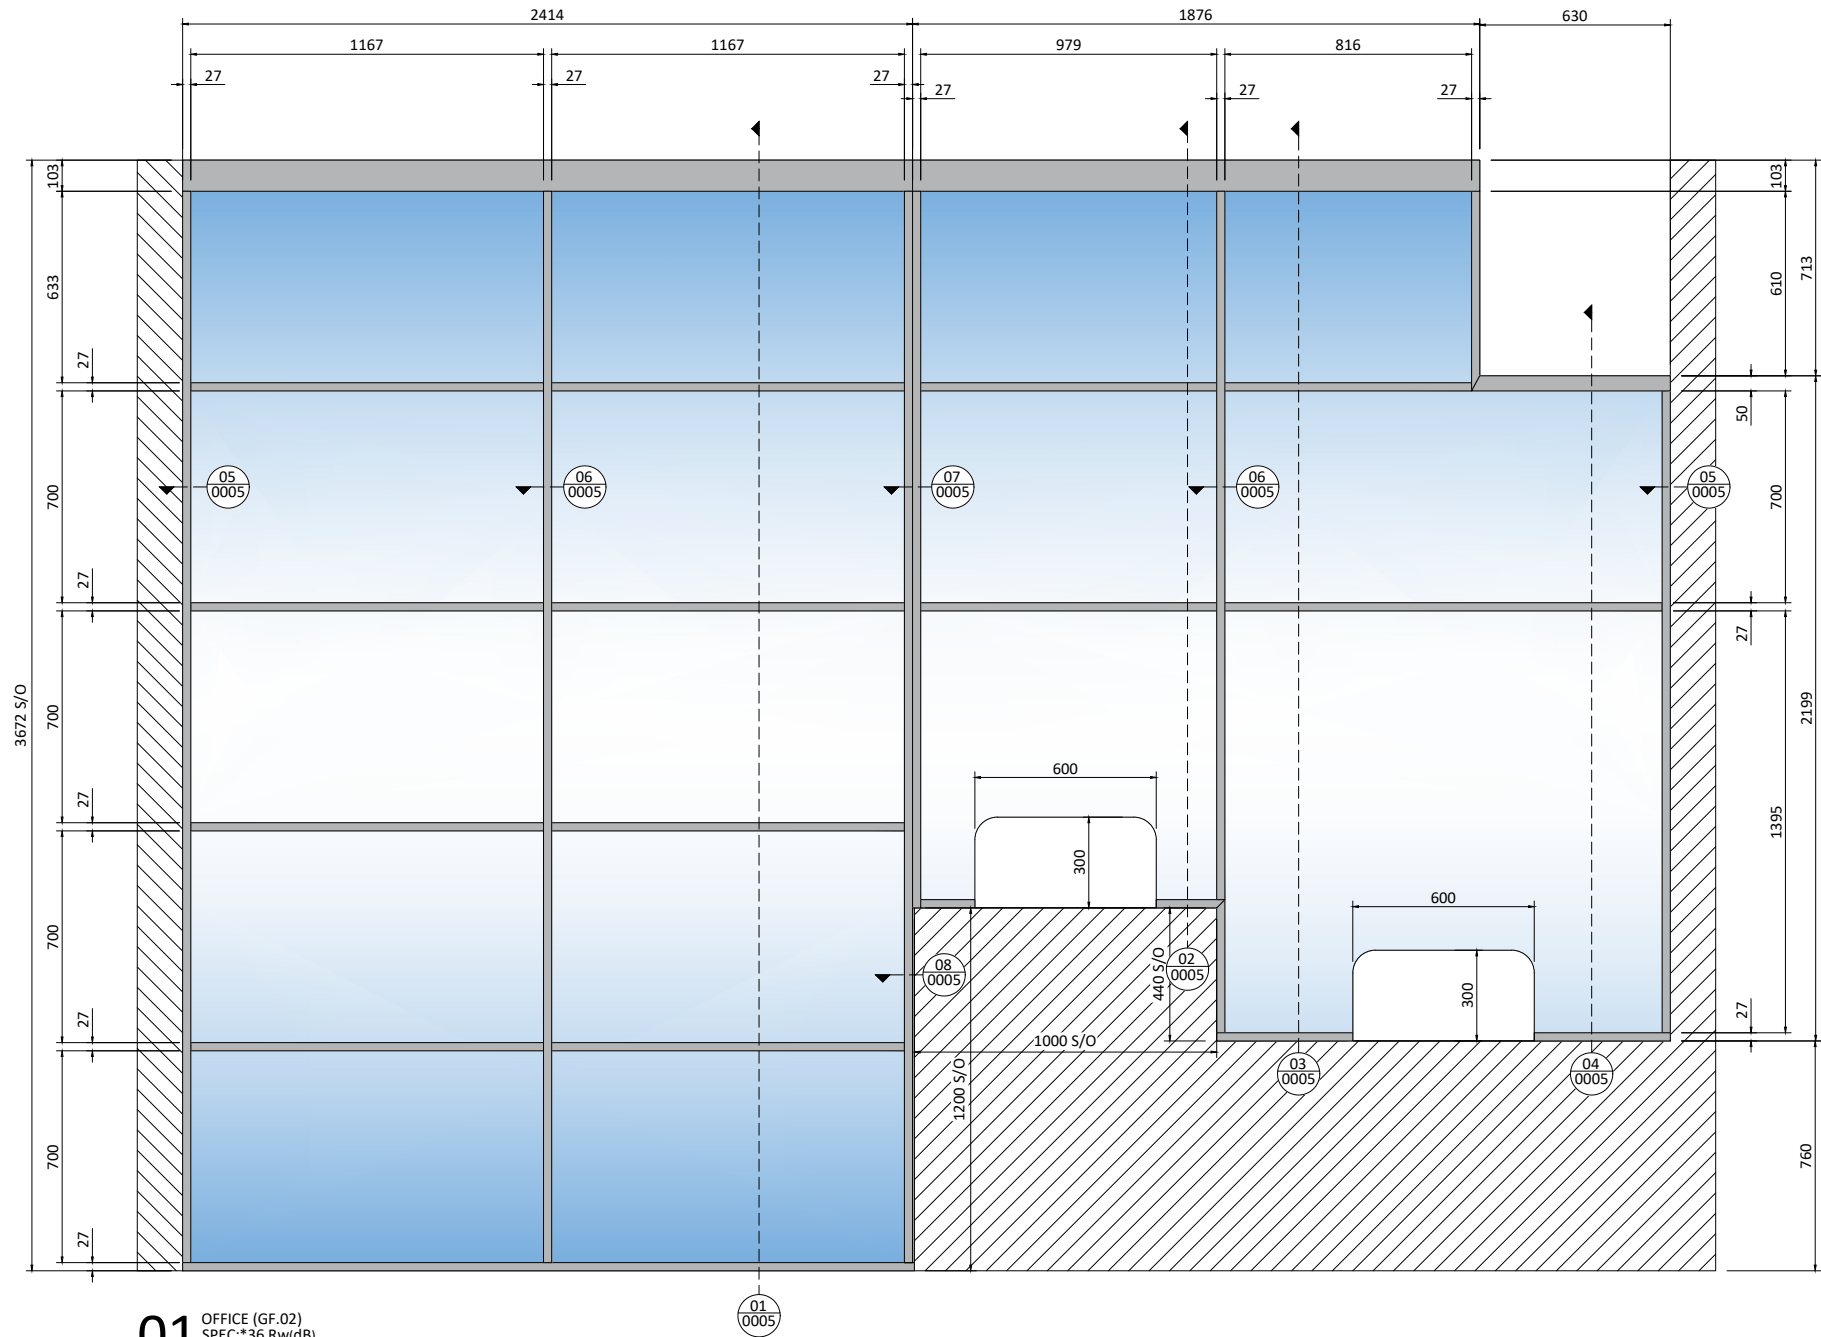

01 OFFICE (GF.02)
SPEC: *36 Rw(dB)
FINISH: RAL TBC
Pure 20 XL IsoTec

CDM RESIDUAL RISKS

THIS DRAWING HAS BEEN REVIEWED AGAINST CONSTRUCTION DESIGN AND MANAGEMENT REGULATIONS 2015 AND KNOWN SIGNIFICANT RESIDUAL RISKS HAVE BEEN IDENTIFIED BELOW

IDENTIFIED HAZARDS

MANUAL HANDLINGCUTS & LACERATIONS

~~WORKING AT HEIGHT~~~~FALL FROM HEIGHT~~

BUILDING PLAN

KEY:

 : INDICATES THE WEIGHT OF THE HEAVIEST SINGLE PANEL/ELEMENT

MANIFESTATION

BY OTHERS

PO1 27/06/25 PRELIMINARY ISSUE TP

REV. DATE COMMENTS | DRAWN

Radii Planet.

MIDLANDS DIVISION
UNIT 3 MERCIAN PARK FELSPAR ROAD
TAMWORTH B77 4DP
T. 01827 218 540
E. info@planetmidlands.co.uk
W. www.planetpartitioning.co.uk

CLIENT:

JEFFERSON SHEARD ARCHTECT

PROJECT TITLE:

TFGM QUEENS ROAD BUS DEPOT, MANCHESTER

DRAWING TITLE:

GROUND FLOOR
OFFICE (GF.02) ELEVATION

DRAWN TP CHECKED BB RPG REF OPP3078

DRAWING NUMBER STATUS REV

OPP30767-PLA-XX-GF-DR-X-0004 P01