



FOR DISCUSSION

REV	DESCRIPTION	INTL	CHK	DATE
-	-	MV	MM	30.04.25

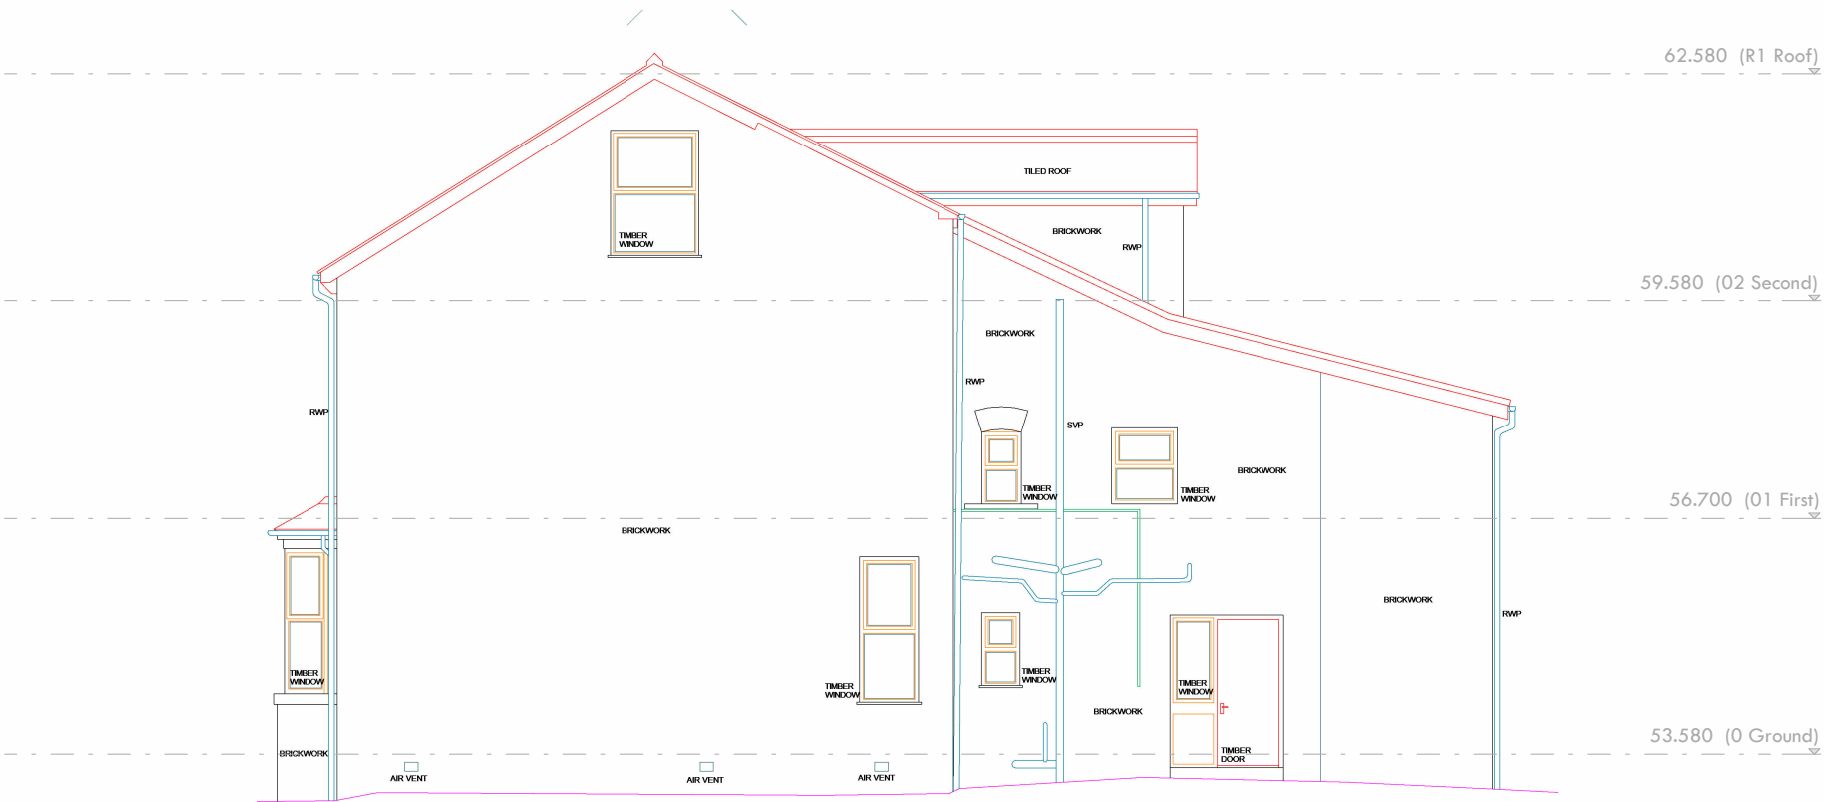

Ex. East Elevation
1 : 100

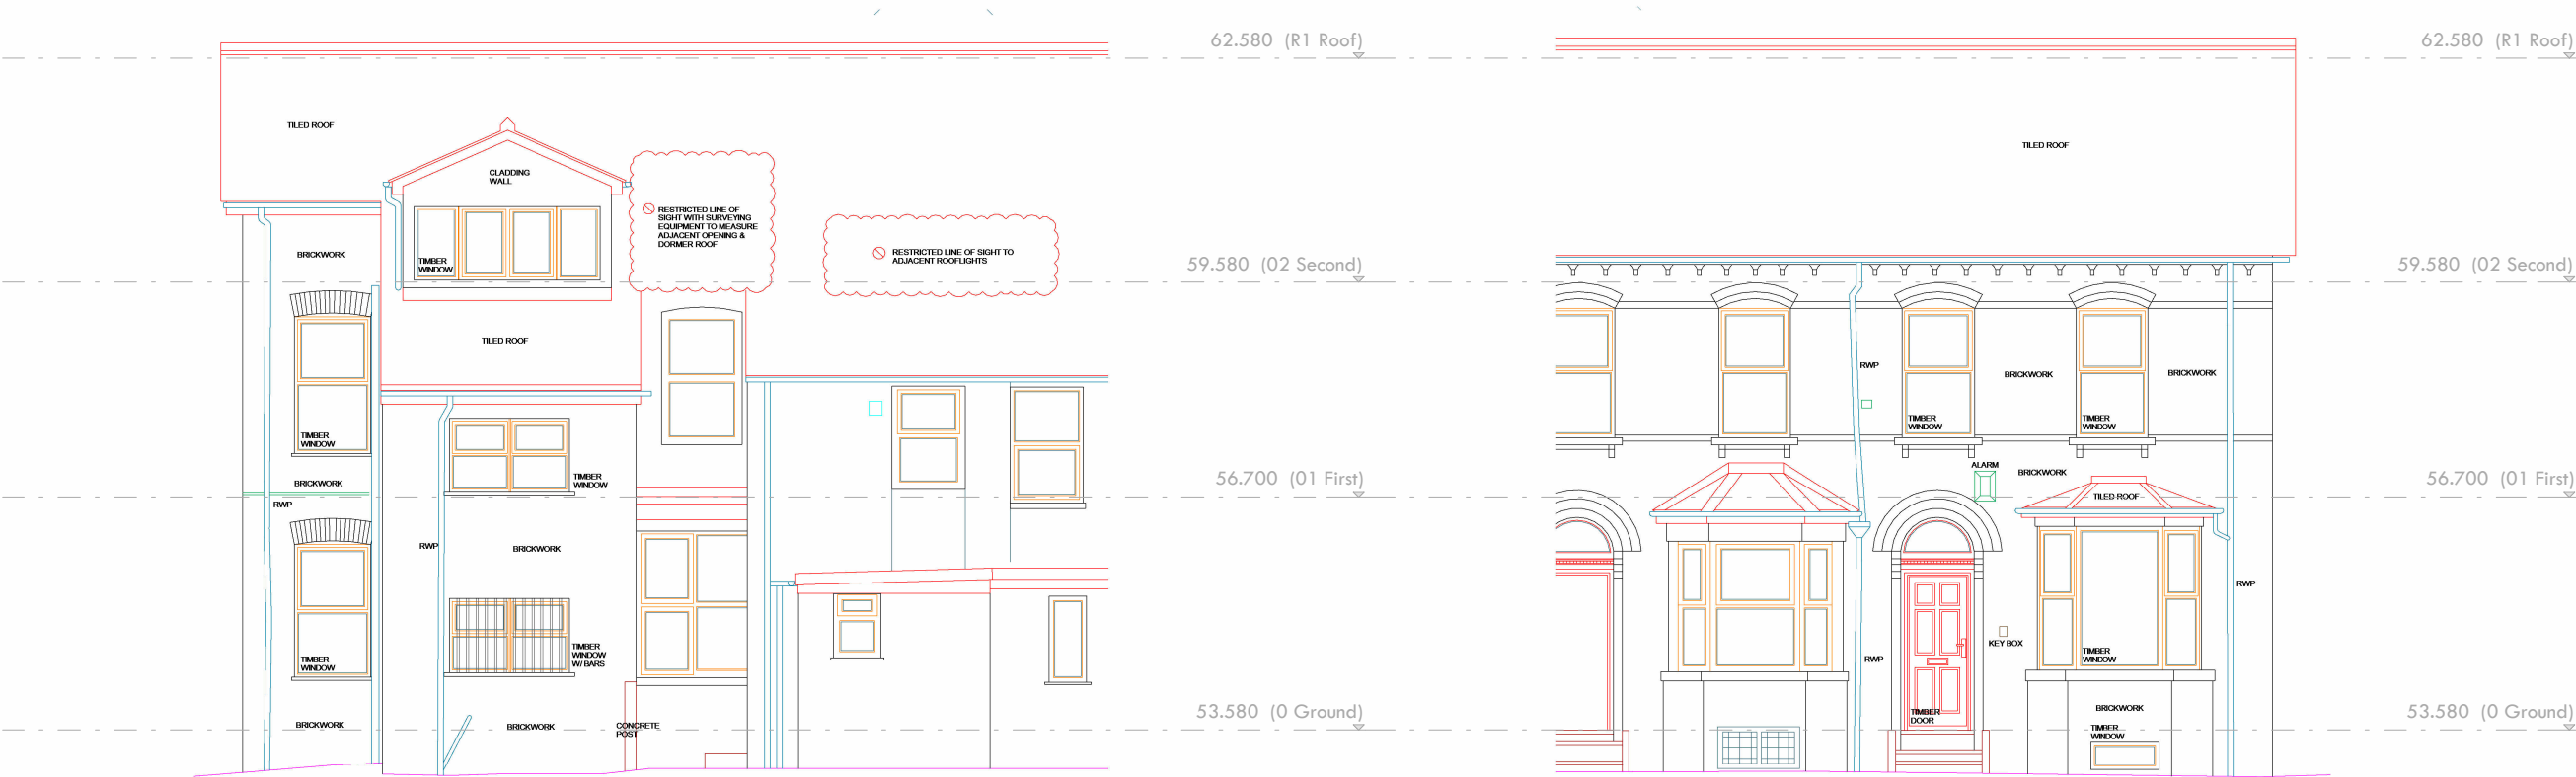

Ex. Rear Elevation
1 : 100

Ex. Front Elevation
1 : 100