

COPYRIGHT OF ATELIER MB LTD
DO NOT SCALE FROM THIS DRAWING
DIMENSIONS TO BE CHECKED ON SITE

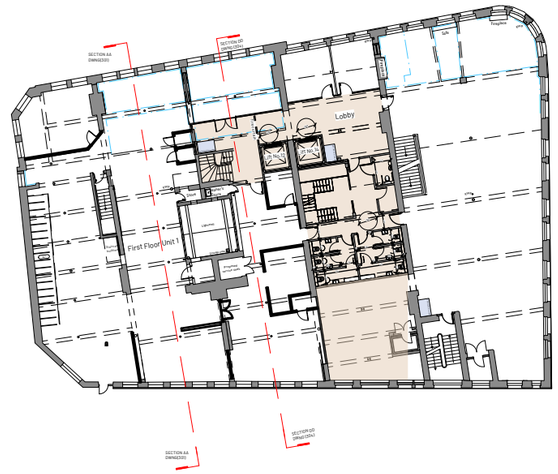


1 Key Plan
Scale: 1:500

KEY
- Not part of this applicati
- Existing
- Proposed
- Downstand beams
- Existing covings
- Drawing reference 1/312(IRC)
- Revisions

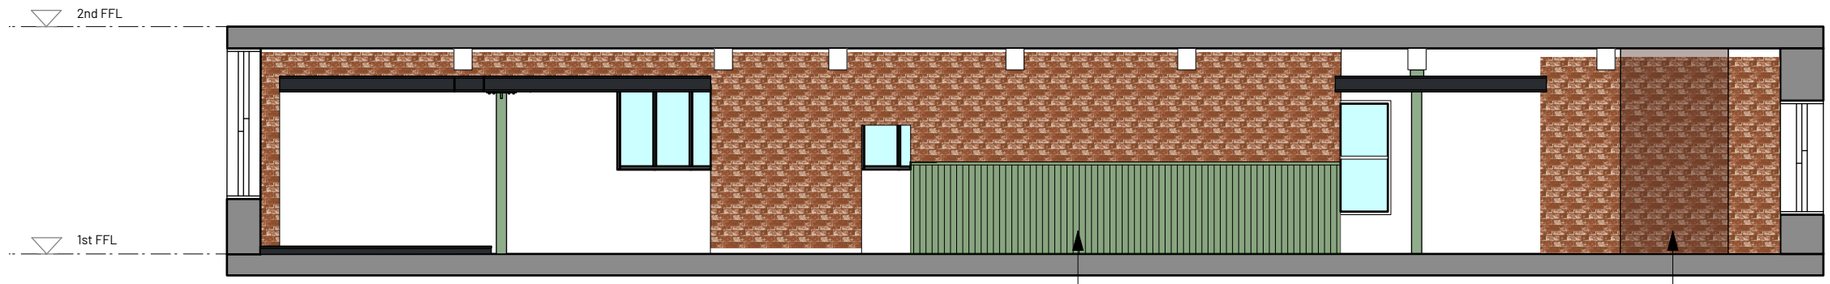

2 Section AA
Scale: 1:100

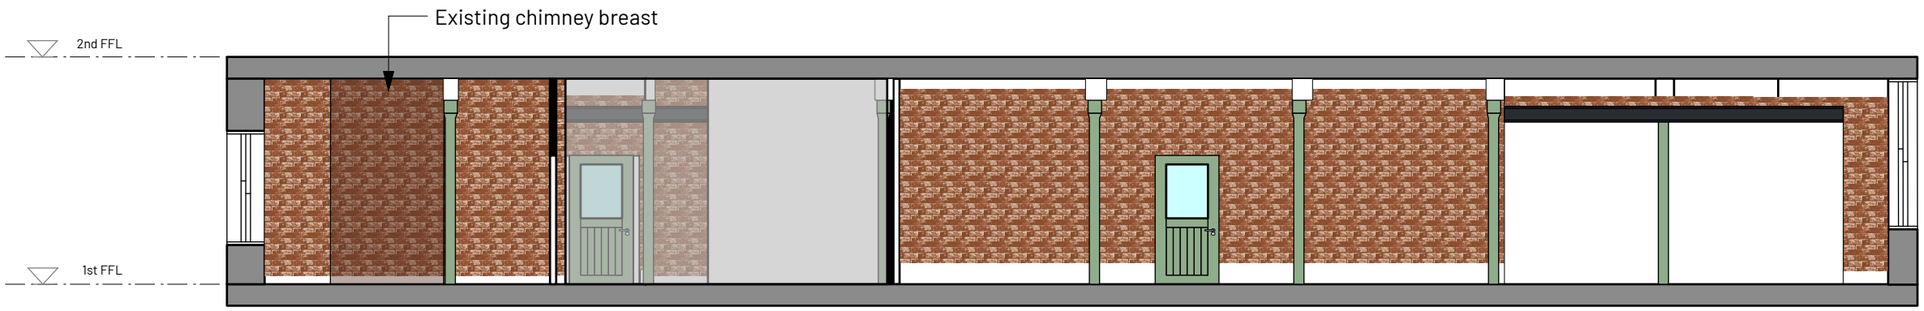

3 Section BB
Scale: 1:100

Not part of this application

REV	NOTE	DRN	CHK

8-16 Newton Street First Floor Unit 1
Manchester

Existing section AA & BB

SCHEME	2091
DRWG NO.	E(300)
REVISION	
SCALE	AS NOTED
DATE 1st	Jul 25
DRAWN	GS

SK sketch E existing P proposed T tender C construction FI final issue

+44 161 236 0051
ARCHITECT@ATELIERMB.CO.UK
ATELIER.MB