
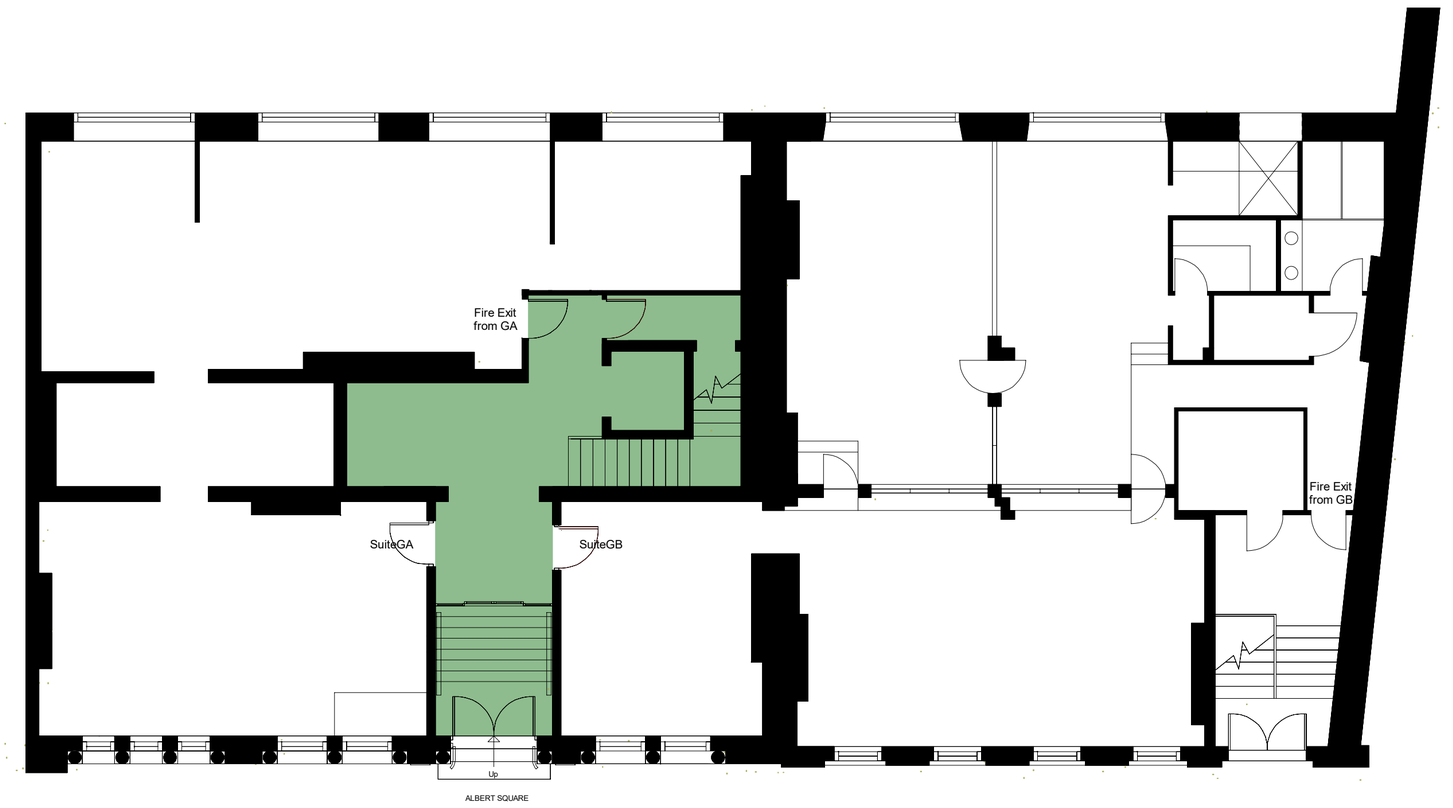


EXISTING GROUND FLOOR RECEPTION CONTEXT

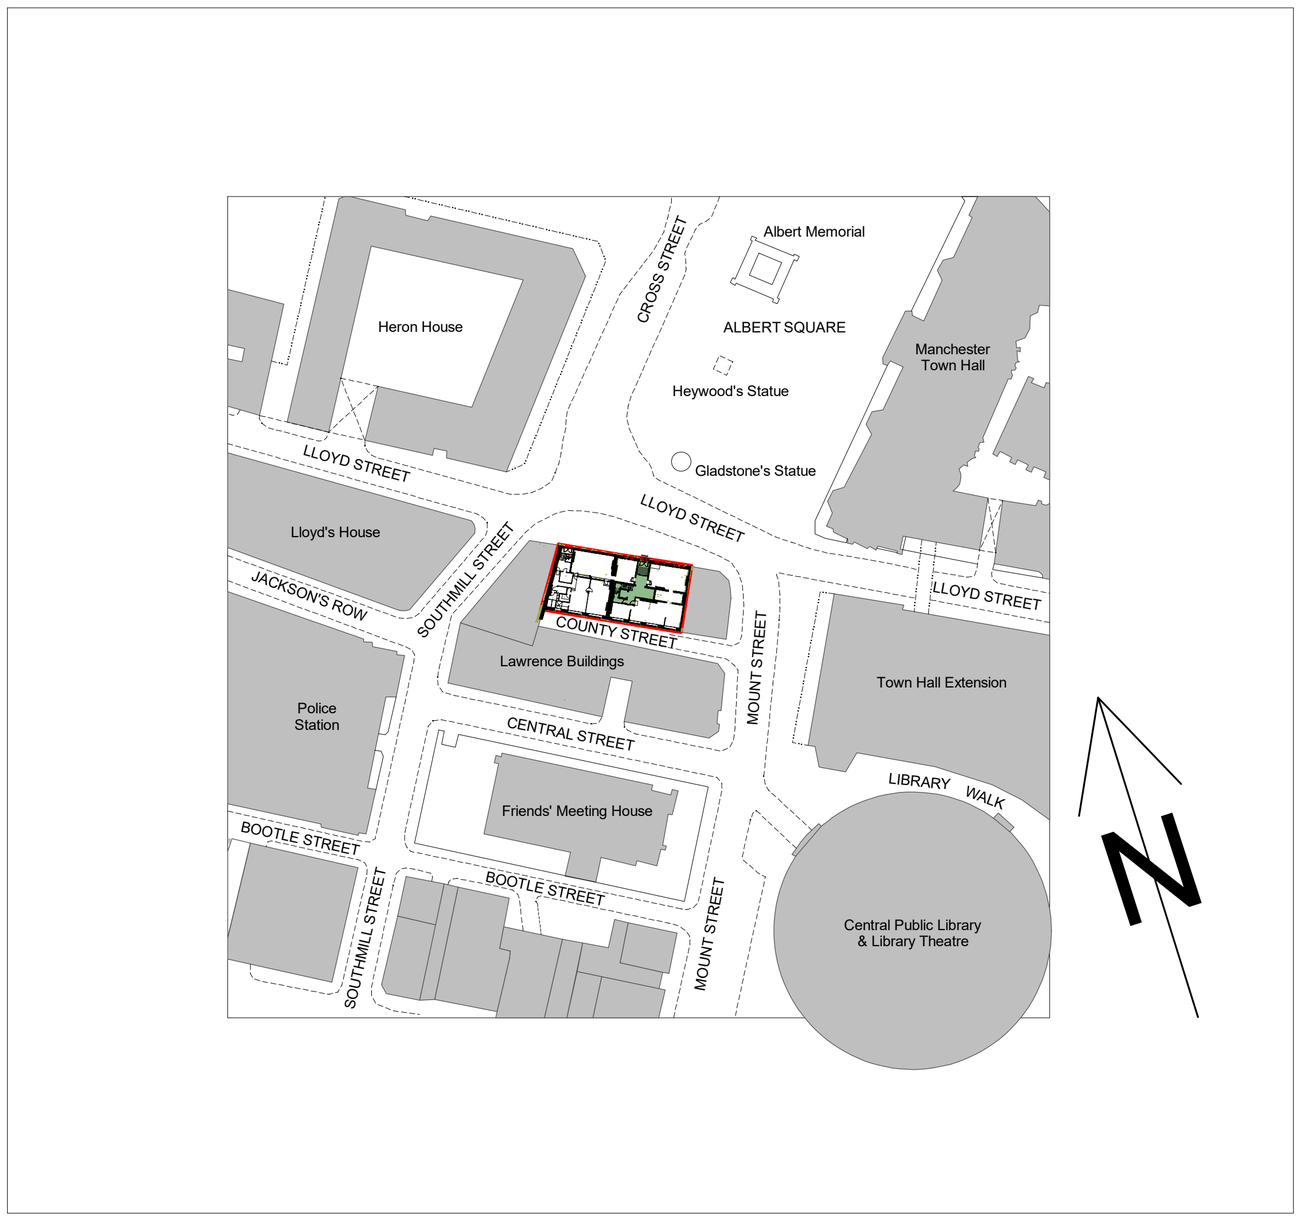

LOCATION PLAN

REVISIONS	DESCRIPTION		
D		*D A T E*	
C		*D A T E*	
B		*D A T E*	
A		*D A T E*	
D R W G No	10120_05	**S C A L E**	1:100@A1
	CH_ExistingReception.TCW		
T I T L E	EXISTING GROUND FLOOR RECEPTION CONTEXT + LOCATION PLAN	**F L O O R**	Ground
L O C A T I O N	Carlton House : 16-18 Albert Square : Manchester	**S U I T E**	n/a
C L I E N T	Carlton House Securities Ltd	**D A T E**	**11/02/2025**