


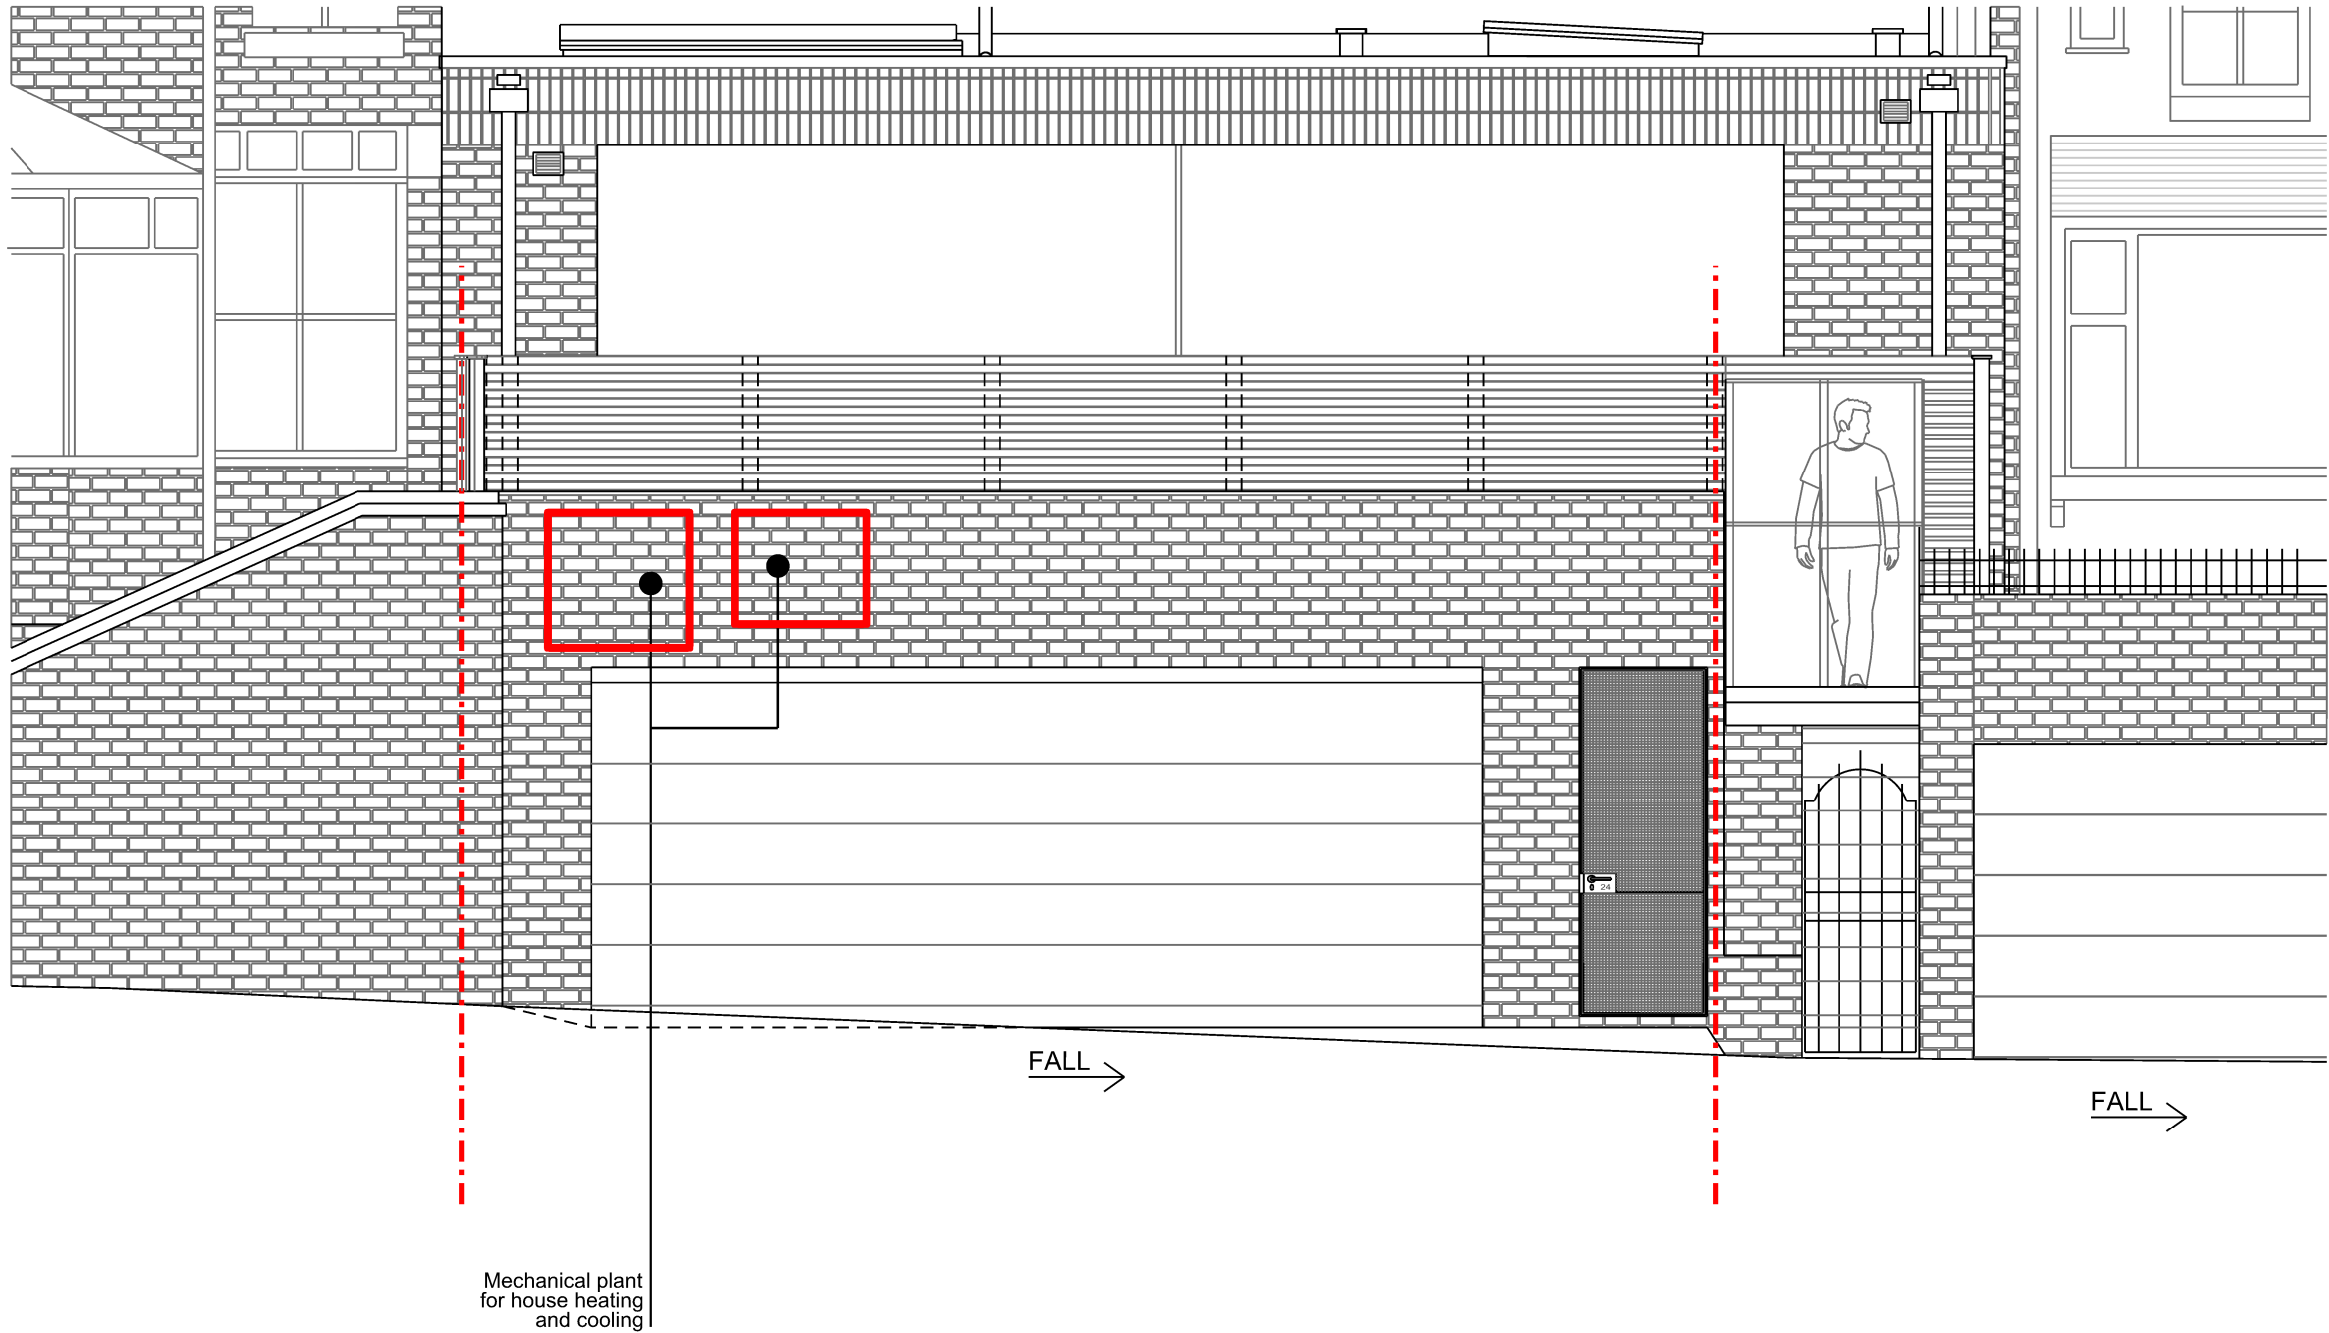

Proposed West Elevation