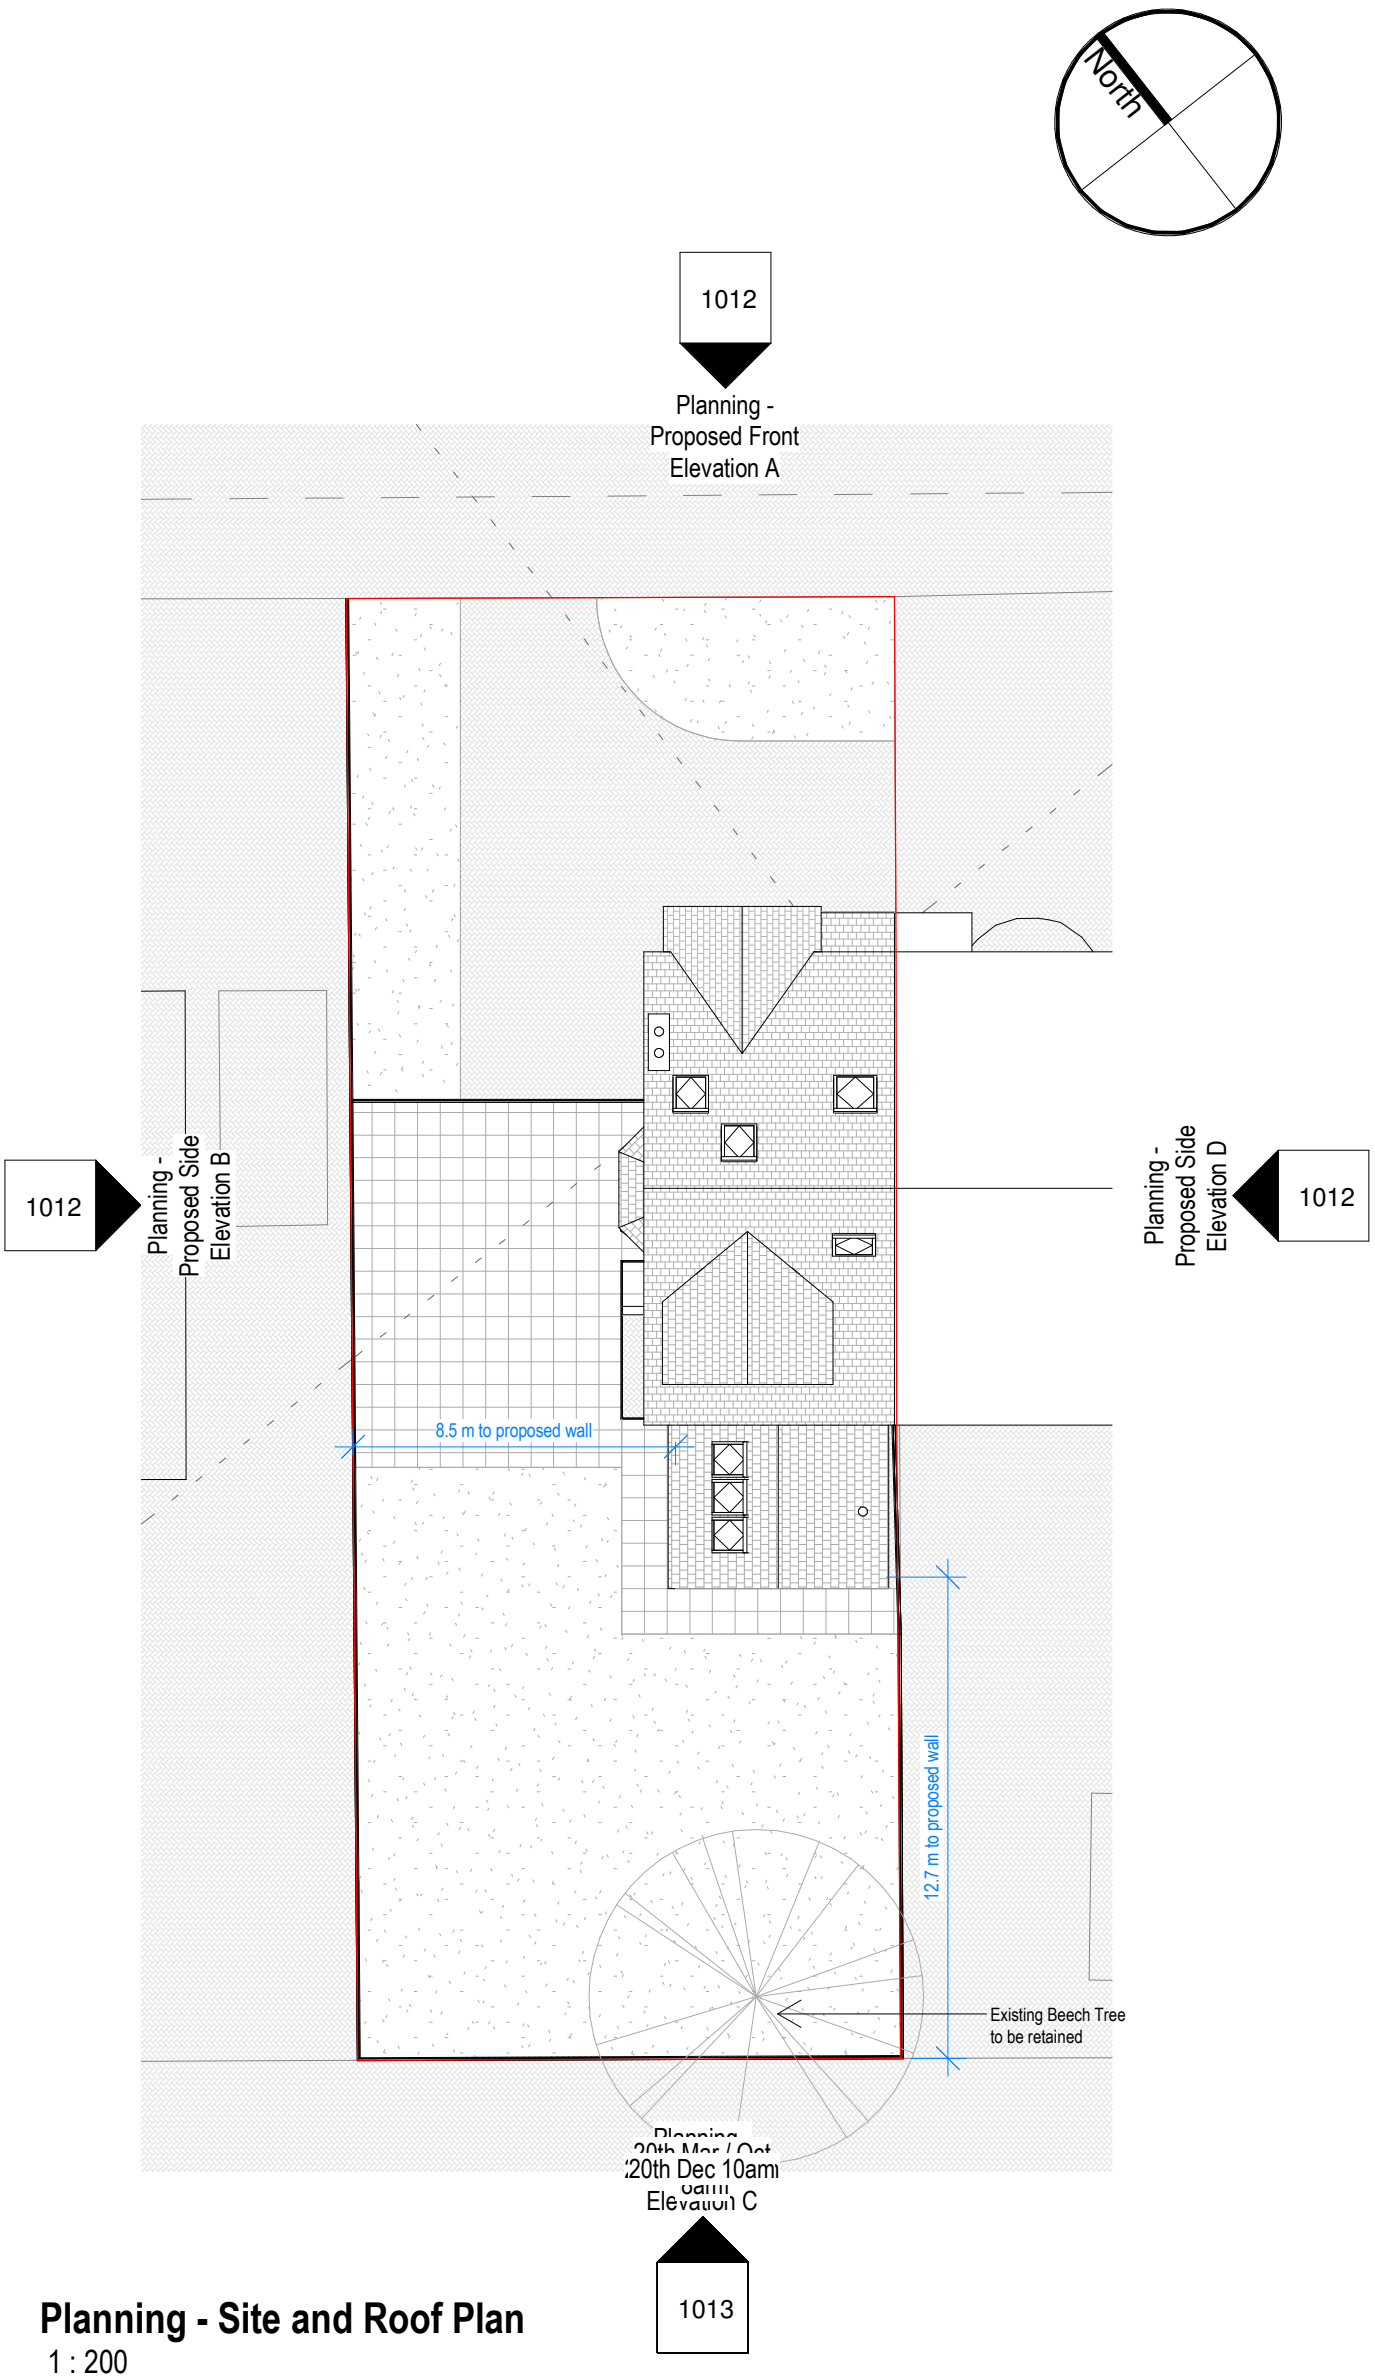

Planning - Site and Roof Plan

1 : 200

Notes

The Contractor is to check all dimensions and conditions on site before commencing.

COPYRIGHT ALMARCHITECT LTD. ALL RIGHTS RESERVED. THIS DOCUMENT IS ISSUED FOR THE PARTY WHO COMMISSIONED IT AND FOR THE SPECIFIC PURPOSES CONNECTED WITH THE PROJECT ONLY. IT SHOULD NOT BE RELIED UPON BY ANY OTHER PARTY OR USED FOR ANY OTHER PURPOSE. ALMA LTD ACCEPTS NO RESPONSIBILITY OR LIABILITY WHICH MAY ARISE FROM RELIANCE OR USE OF THIS DOCUMENT OR THE DATA CONTAINED HEREIN BY ANY OTHER PARTY OR FOR ANY OTHER PURPOSE.

Scale Bars TO BE USED ONLY AS GUIDANCE

1:100	mm	1000	3000	5000		
1:200	mm	5000	8000			
1:500	M	5	15	25		
1:1250	M	10	30	50	70	

KEYPLAN

Rev	Description	By	Date
C	North point corrected		24.07.25
B	Extension projection from existing wall reduced from 4.5m to 4.2m, roof from 4.8m to 4.5m		17.07.25
A	Issued for Planning		16.06.25

Client: Kim and Mike Liall

Job: 59 Longley Lane

Drawing: Planning - Proposed Site and Roof Plan

Ref. P25.02_1010 Rev C

Date 09.06.25 Scale 1 : 200 @ A3

ALM Architect Ltd.
07706 304 494
studio.almarchitect@gmail.com
Beech Avenue, Northenden