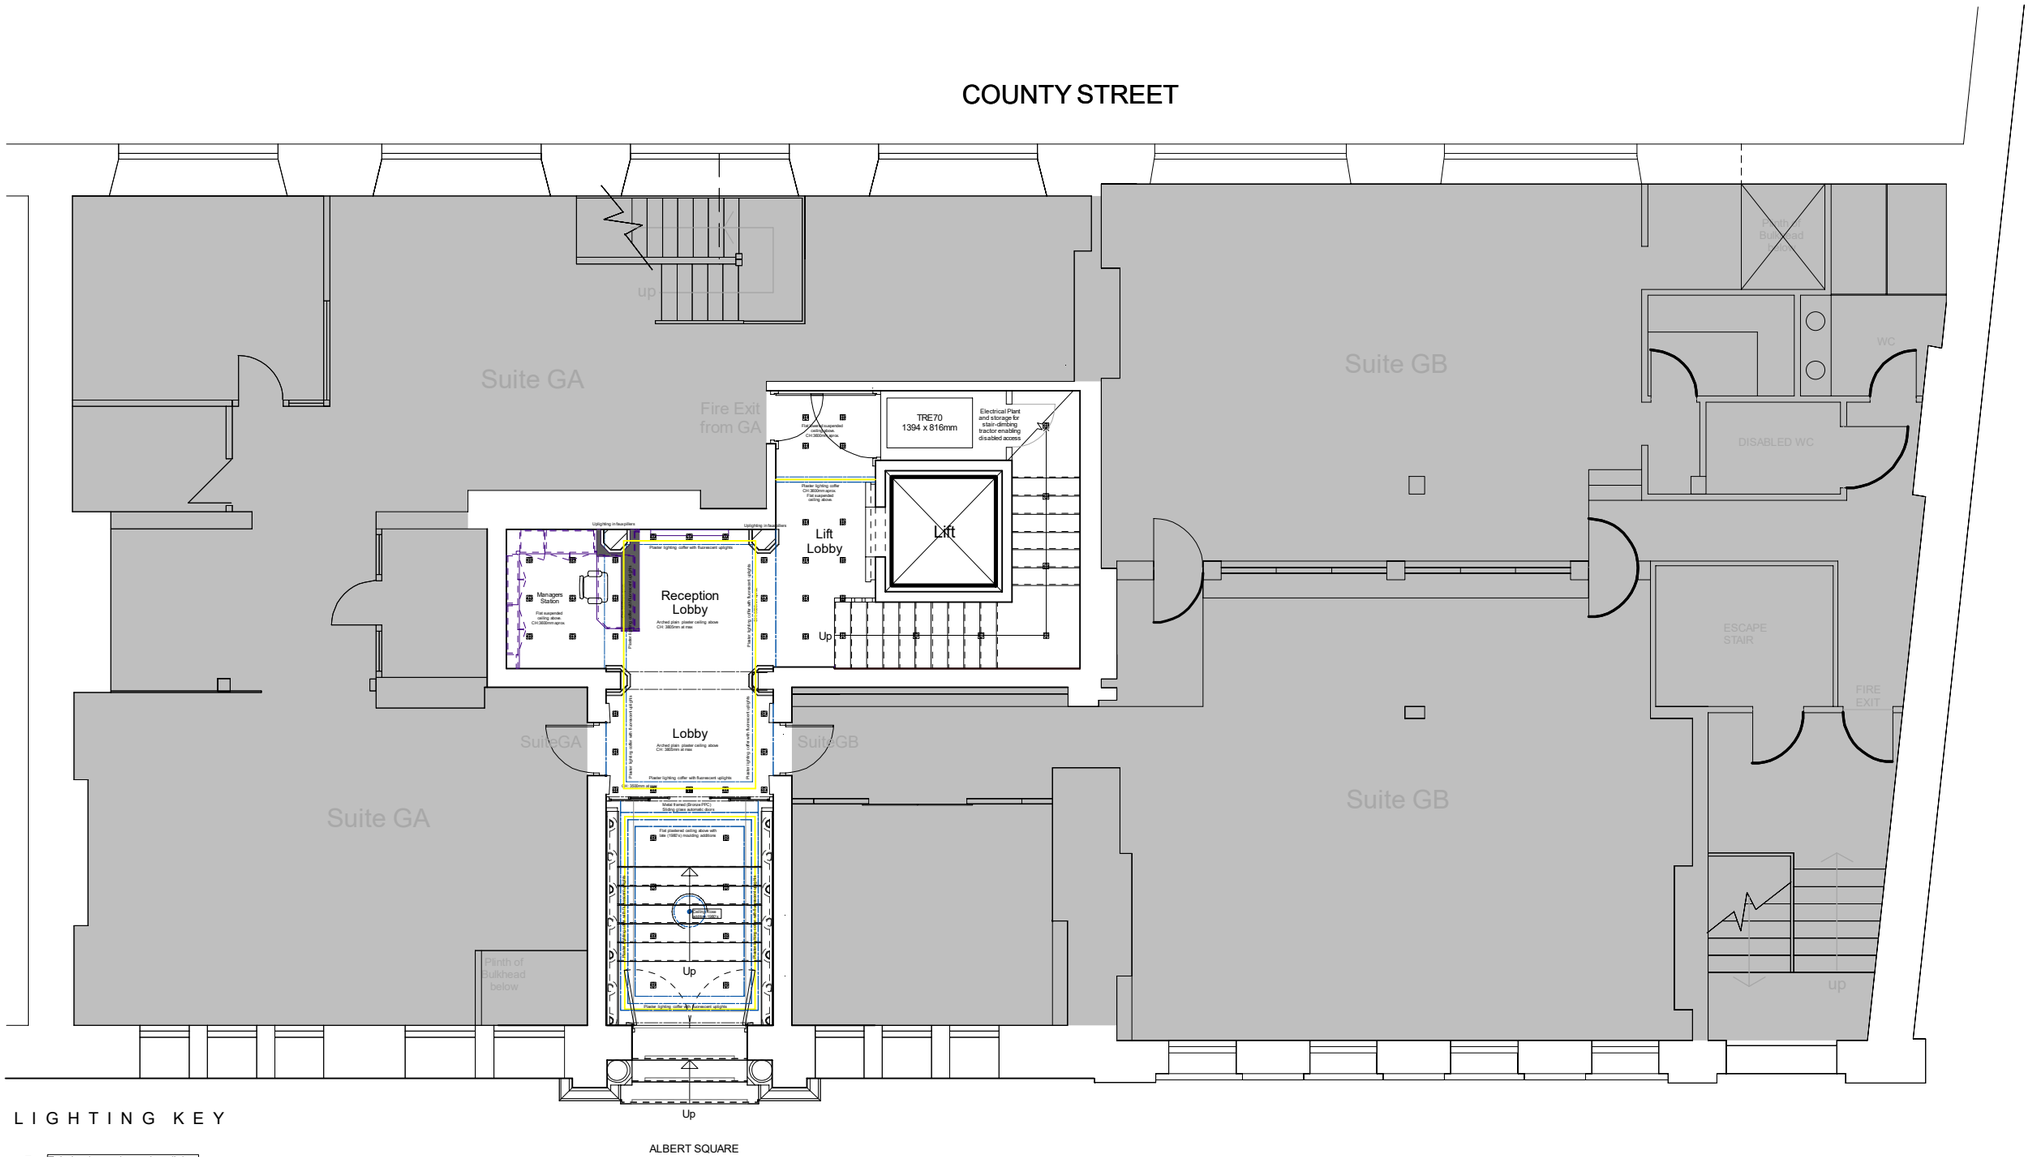


LIGHTING KEY

- Existing low voltage downlights
- Fluorescent uplights in Plaster lighting coffer

ALBERT SQUARE

LIGHTING PLAN EXISTING

REVISIONS	DESCRIPTION		
H		DATE	
G		DATE	
F		DATE	
E		DATE	
D		DATE	
C		DATE	
B		DATE	
A		DATE	
DRWG No	10125-01	SCALE	1:100/A3
	CH_NewReceptionContextLightingExisting.tcw		
TITLE	CH Reception Existing Lighting Layout	FLOOR	Ground
LOCATION	Carlton House : 16-18 Albert Square : Manchester	SUITE	N/A
CLIENT	Carlton House Securities Ltd	DATE	23/07/2025

1 2 3 4 5 6 7 8 9 10 SCALE : METRES 20

DESIGN DEPARTMENT | 07888 684353