




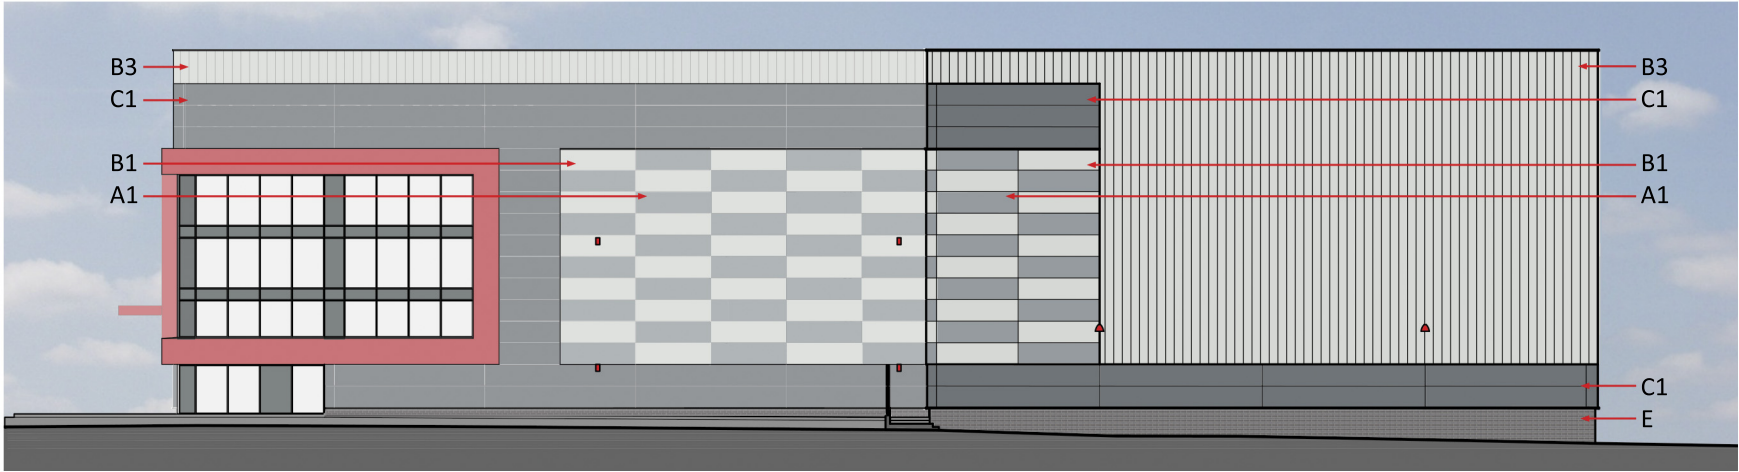


SOUTH ELEVATION

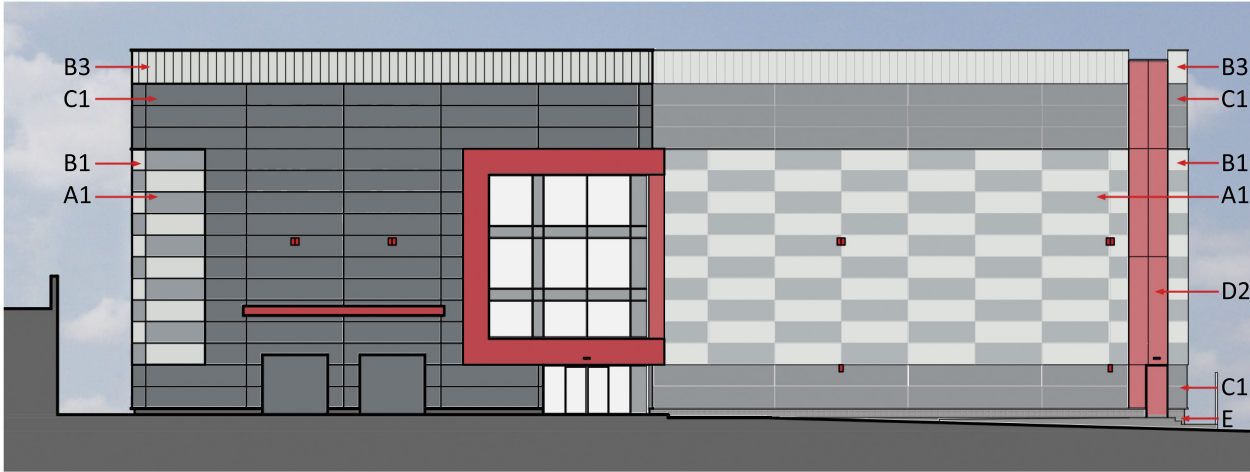

WEST ELEVATION

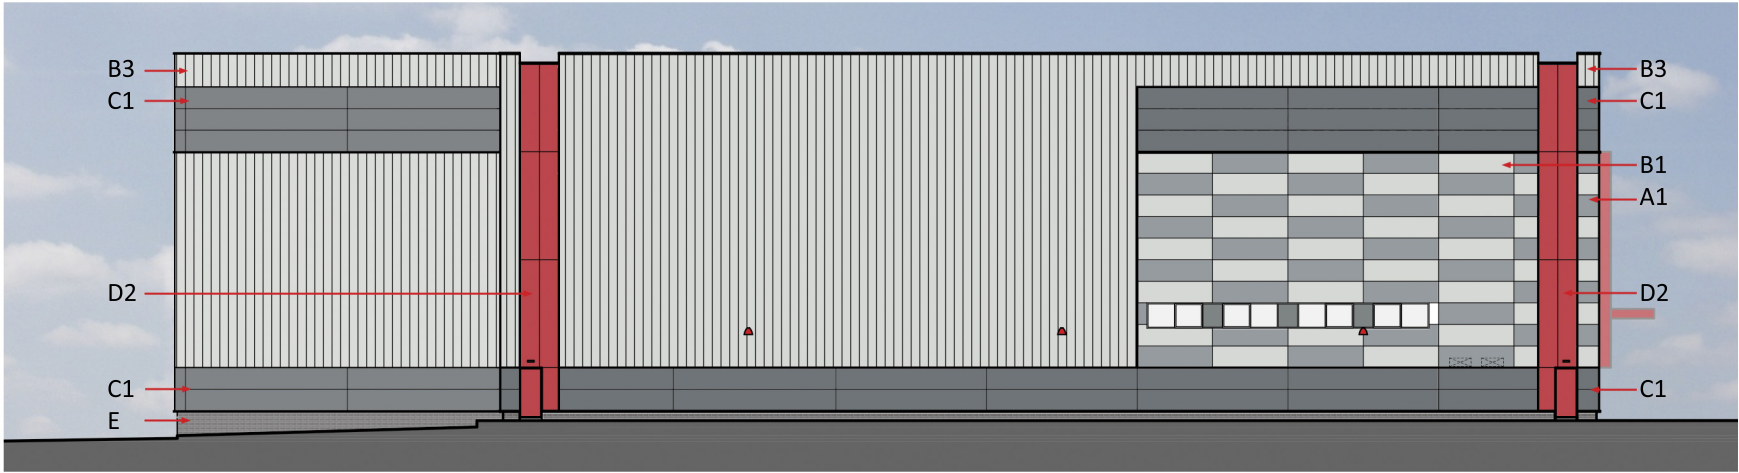

NORTH ELEVATION

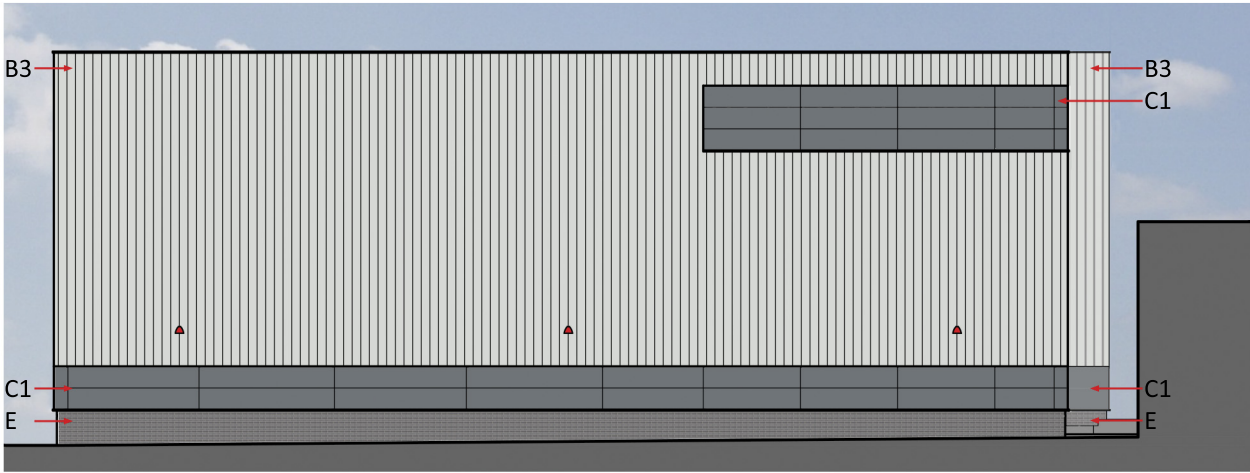

EAST ELEVATION

CLADDING COLOUR

- A** Adventura RAL7000
- B** Moonstone RAL7035
- C** Anthracite RAL7016
- D** Traffic Red RAL3020
- E** Blue engineering facing brickwork plinth below cladding

EXTERNAL WALL




Ref	Wall Type 1
Description	Kingspan KS1000 MR (Microrib)
Orientation	Laid horizontally
Finish	XL Forté Coating Spectrum Coating
Colours	Adventura RAL 7000 (Spectrum Coating) Moonstone RAL 7035 (Spectrum Coating) Anthracite RAL 7016 (XL Forté Coating)
Ref	Wall Type 2
Description	Kingspan KS1000 FL (Flat)
Orientation	Laid vertically
Finish	Spectrum Coating
Colours	Traffic Red RAL 3020
Ref	Wall Type 3
Description	Kingspan KS1000RW (Trapezoidal)
Orientation	Laid vertically
Finish	Spectrum Coating
Colours	Moonstone RAL 7035

DOORS & WINDOWS



Ref	Entrance Doors & Windows
Description	Double glazed aluminium framed units
Finish	Polyester powder coated
Colours	Frames to be Pure White RAL 9010. Spandrel Panels to be Merlin Grey Ral 180 40 05

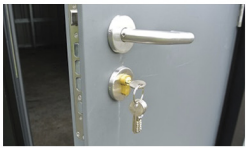

Ref	Personnel Doors
Description	Steel door sets
Finish	Polyester powder coated
Colour	Traffic Red RAL 3020



Ref	Level Access Loading Doors
Description	Insulated steel sectional overhead doors
Finish	Polyester powder coated
Colour	Anthracite RAL 7016



Ref	Roof Panels
Description	Kingspan KS1000RW (Trapezoidal)
Finish	Polyester powder coated
Colour	Goosewing Grey RAL 08 70 05

MH1314 Proposed External Building Materials - REV G