



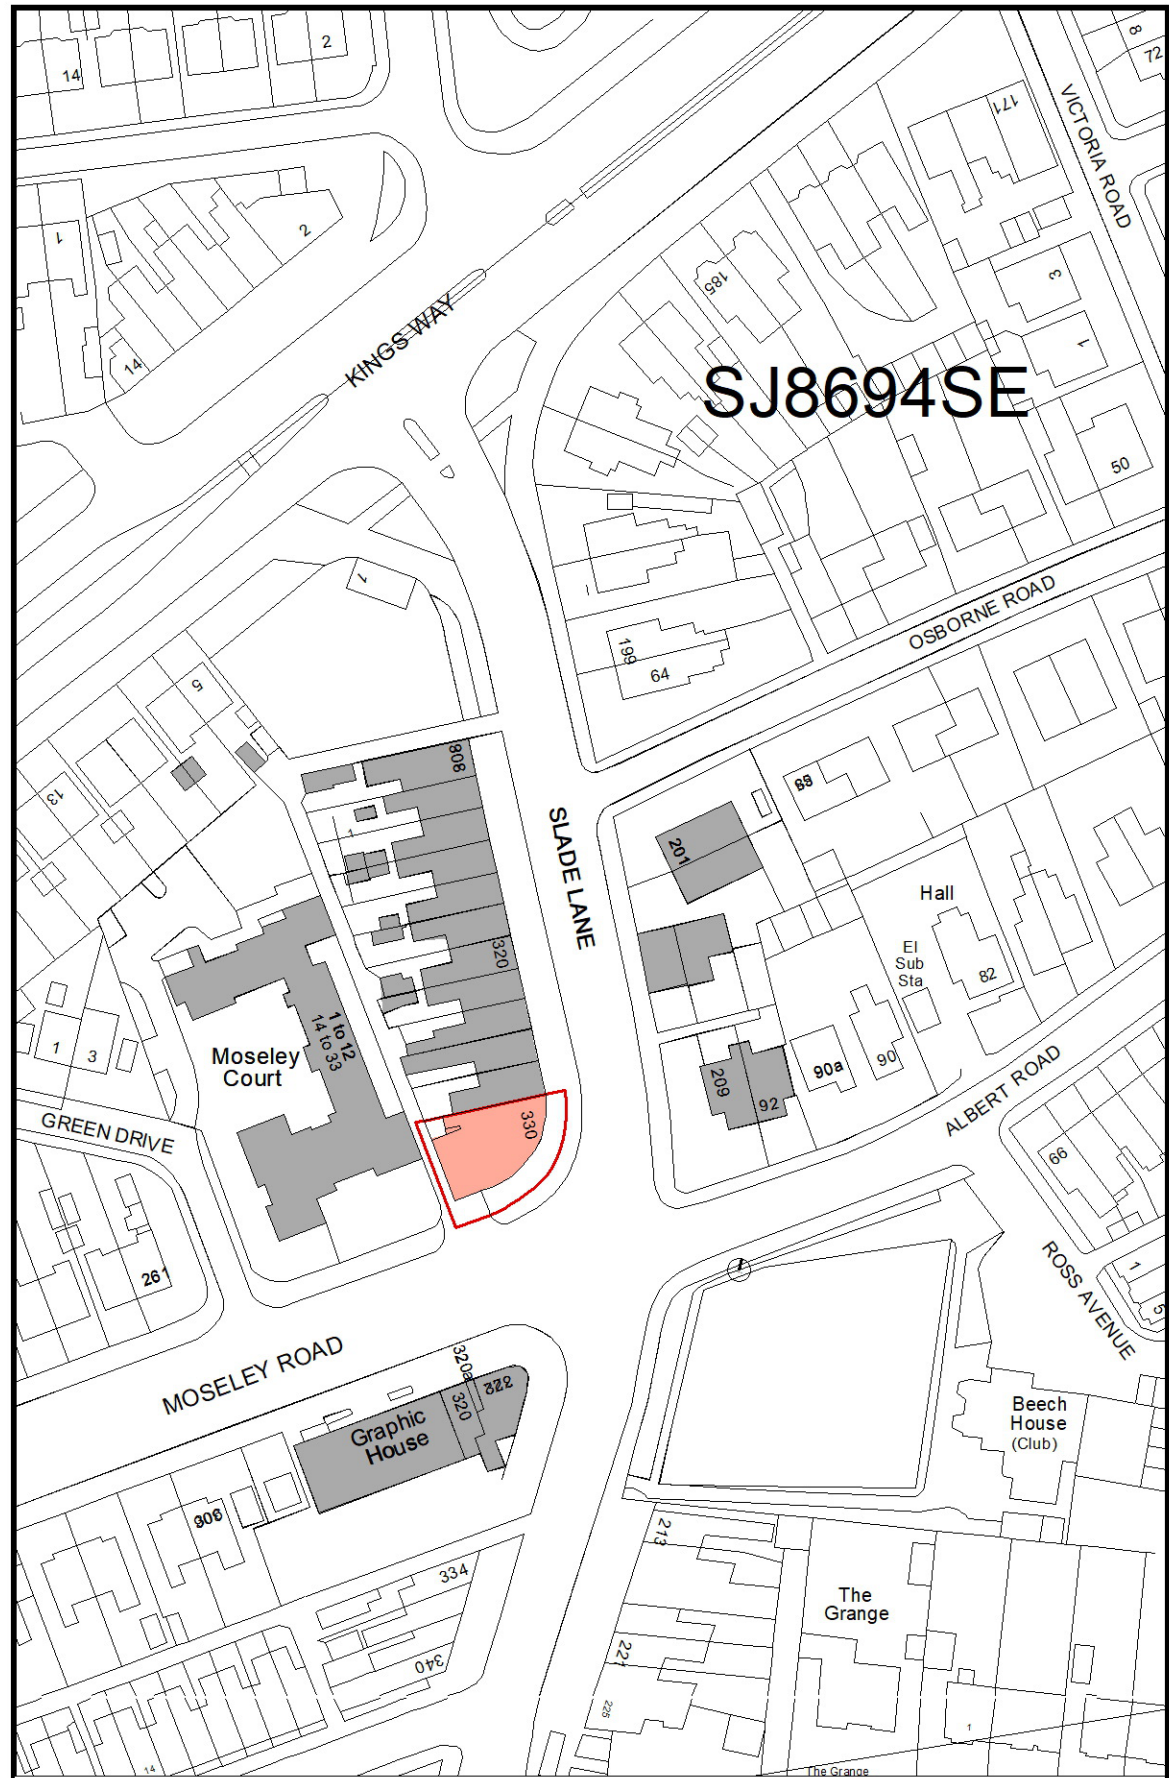

LOCATION PLAN 1:1250

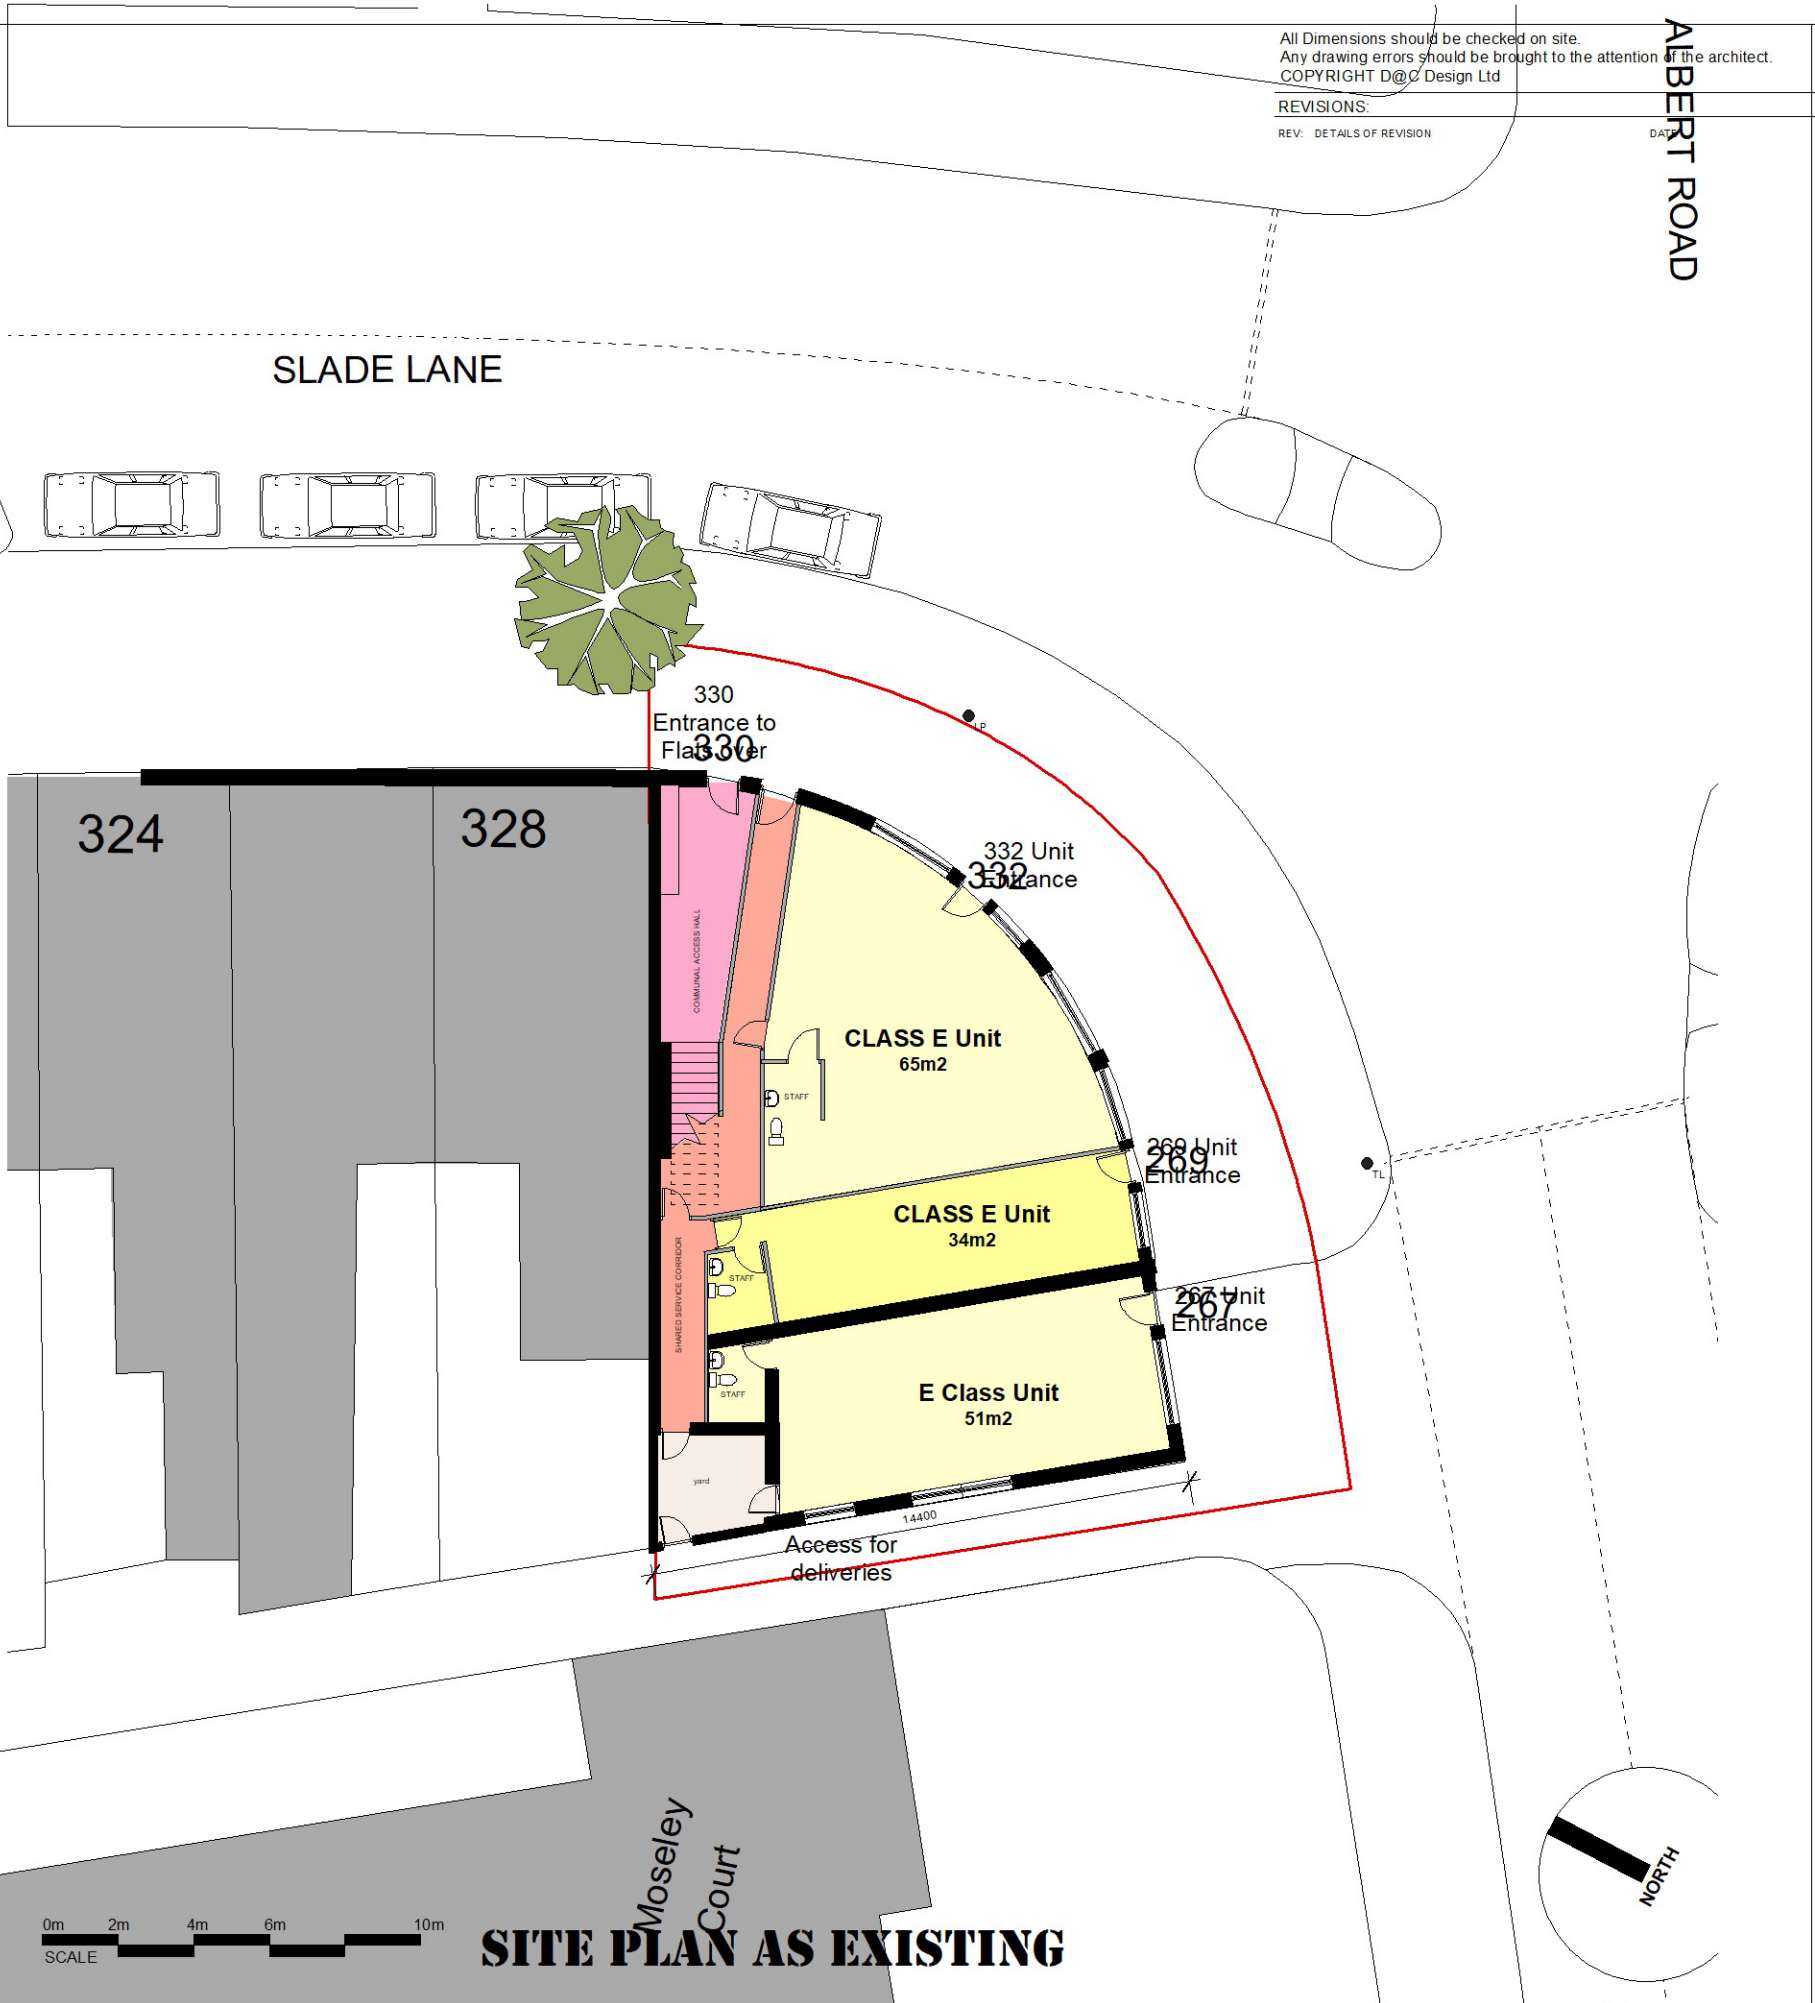

SITE PLAN AS EXISTING



All Dimensions should be checked on site.
Any drawing errors should be brought to the attention of the architect.
COPYRIGHT D@C Design Ltd

REVISIONS:
REV: DETAILS OF REVISION

ALBERT ROAD

