
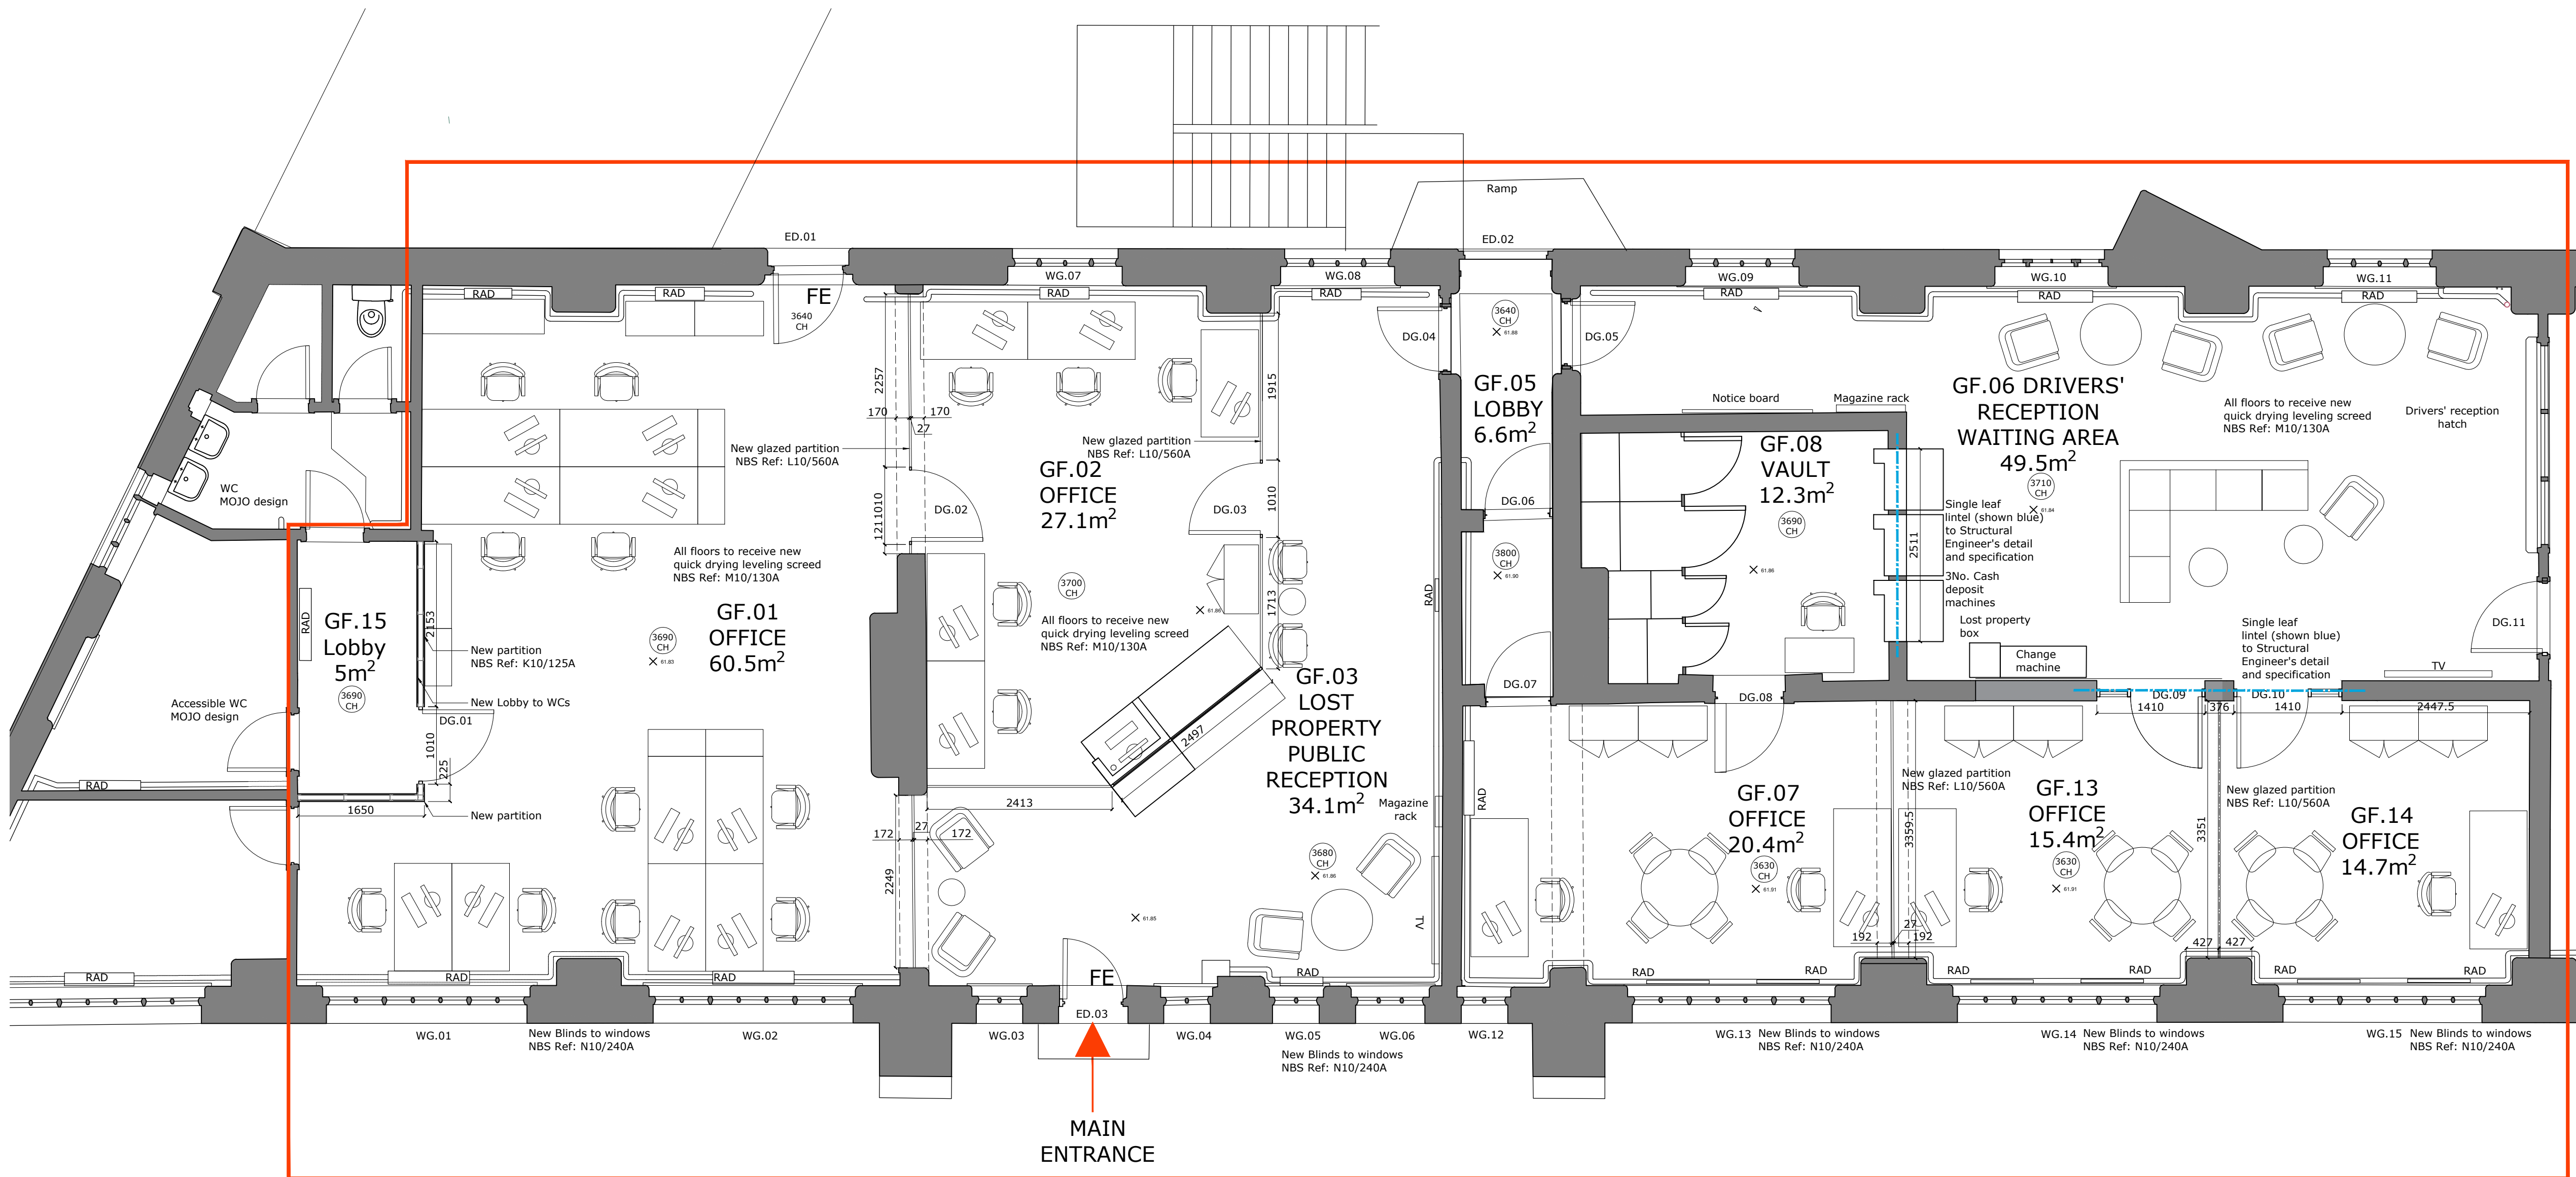
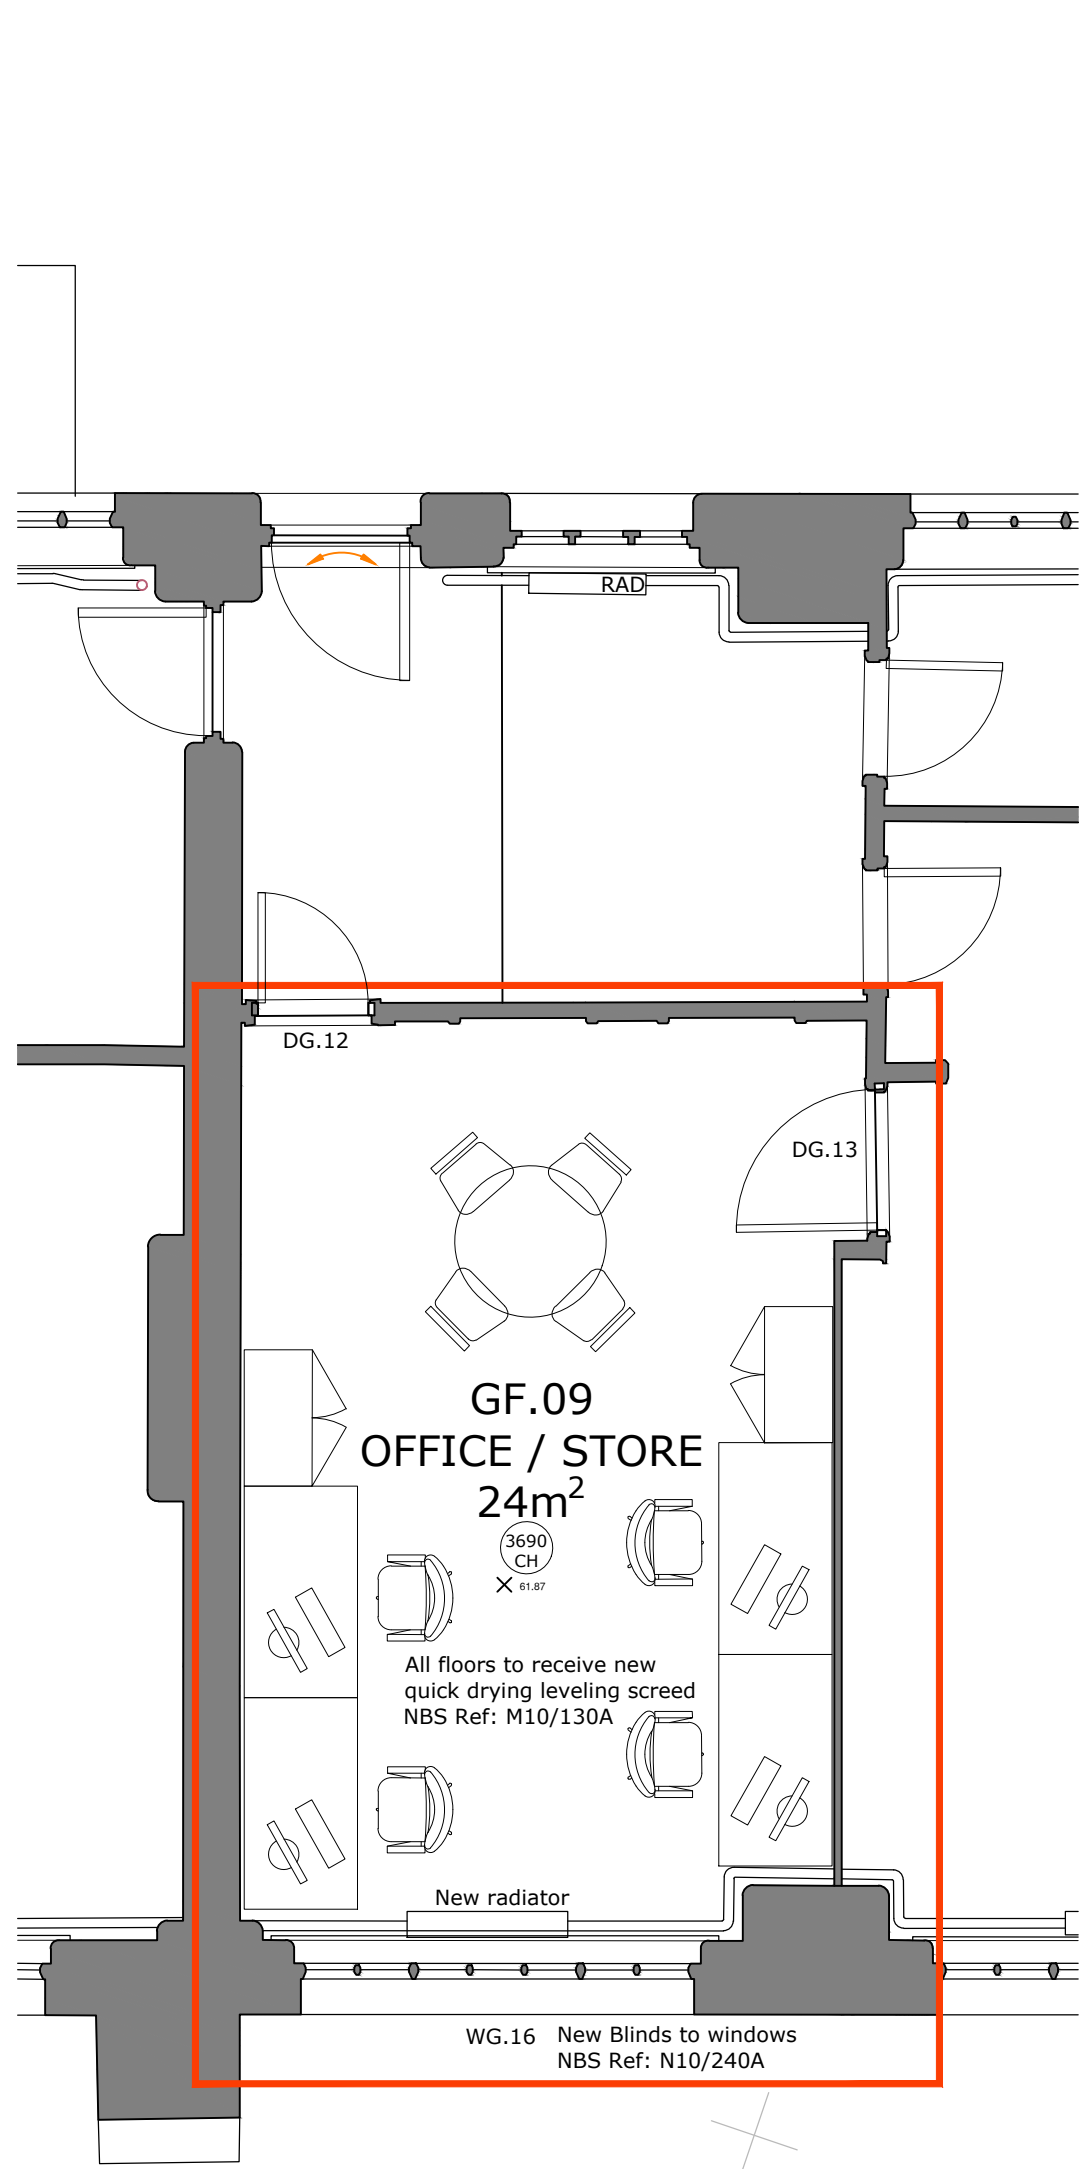


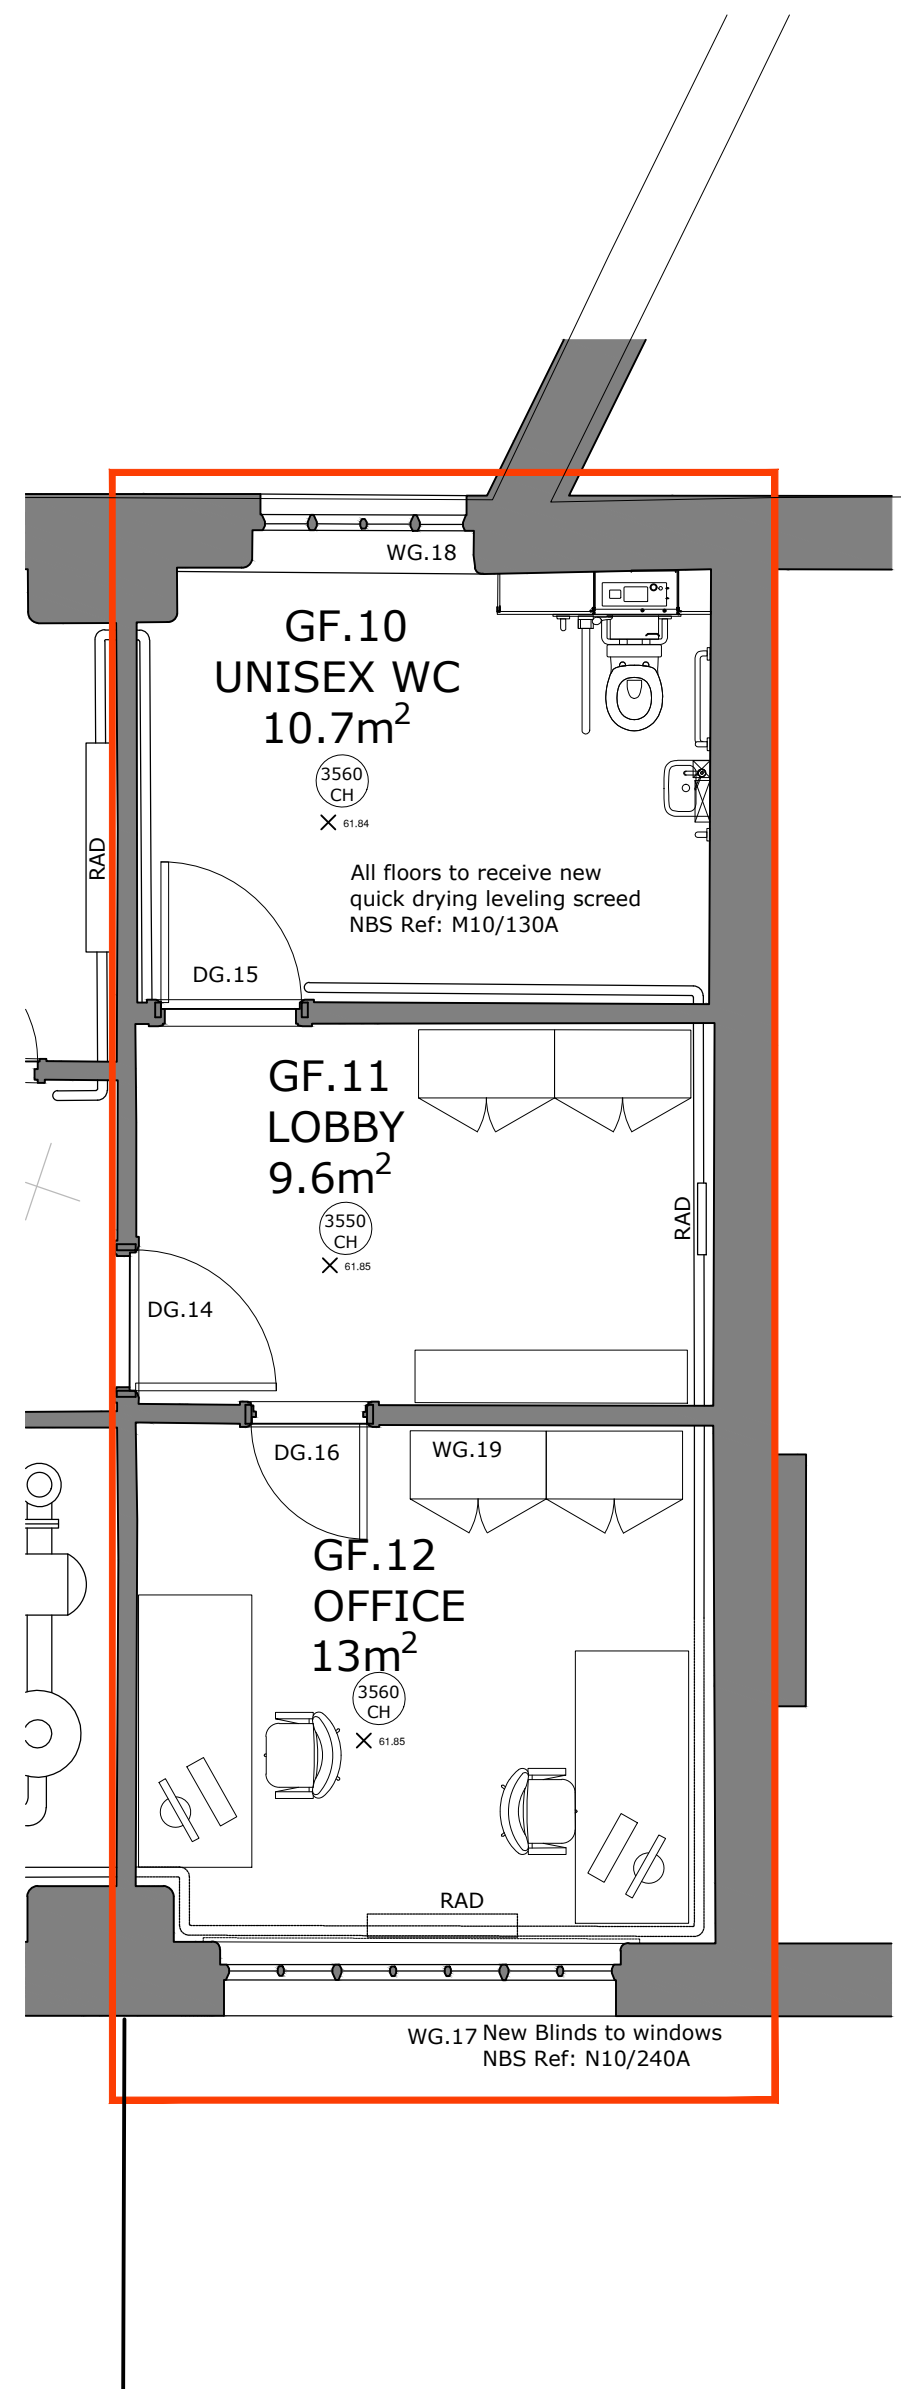

01 | Proposed Detailed Plan
SCALE: 1:50

P2	Notes updated + drive added issued SHH	28/07/25	SHH	PM
P1	Updated with detailed design + issued for Client approval	30/06/25	SHH	PM

Rev	Description	Date	By	CHK
-----	-------------	------	----	-----

Rhodessa House
52 Princess Street
Manchester M1 6JX
Telephone +44(0)1612327566
Website www.jeffersonsheard.com



Project
TFGM
Queens Road Depot
Office & Reception Refurbishment

Drawing
Proposed Detailed Plan

Scale 1:50	Drawn SHH	Date 05/25
Drawing Purpose FOR APPROVAL	Status S4	
Drawing Reference 2576 - JSA-XX-DR-A-02501	Rev. P2	
Job No. _____	Origin _____	Zone _____