

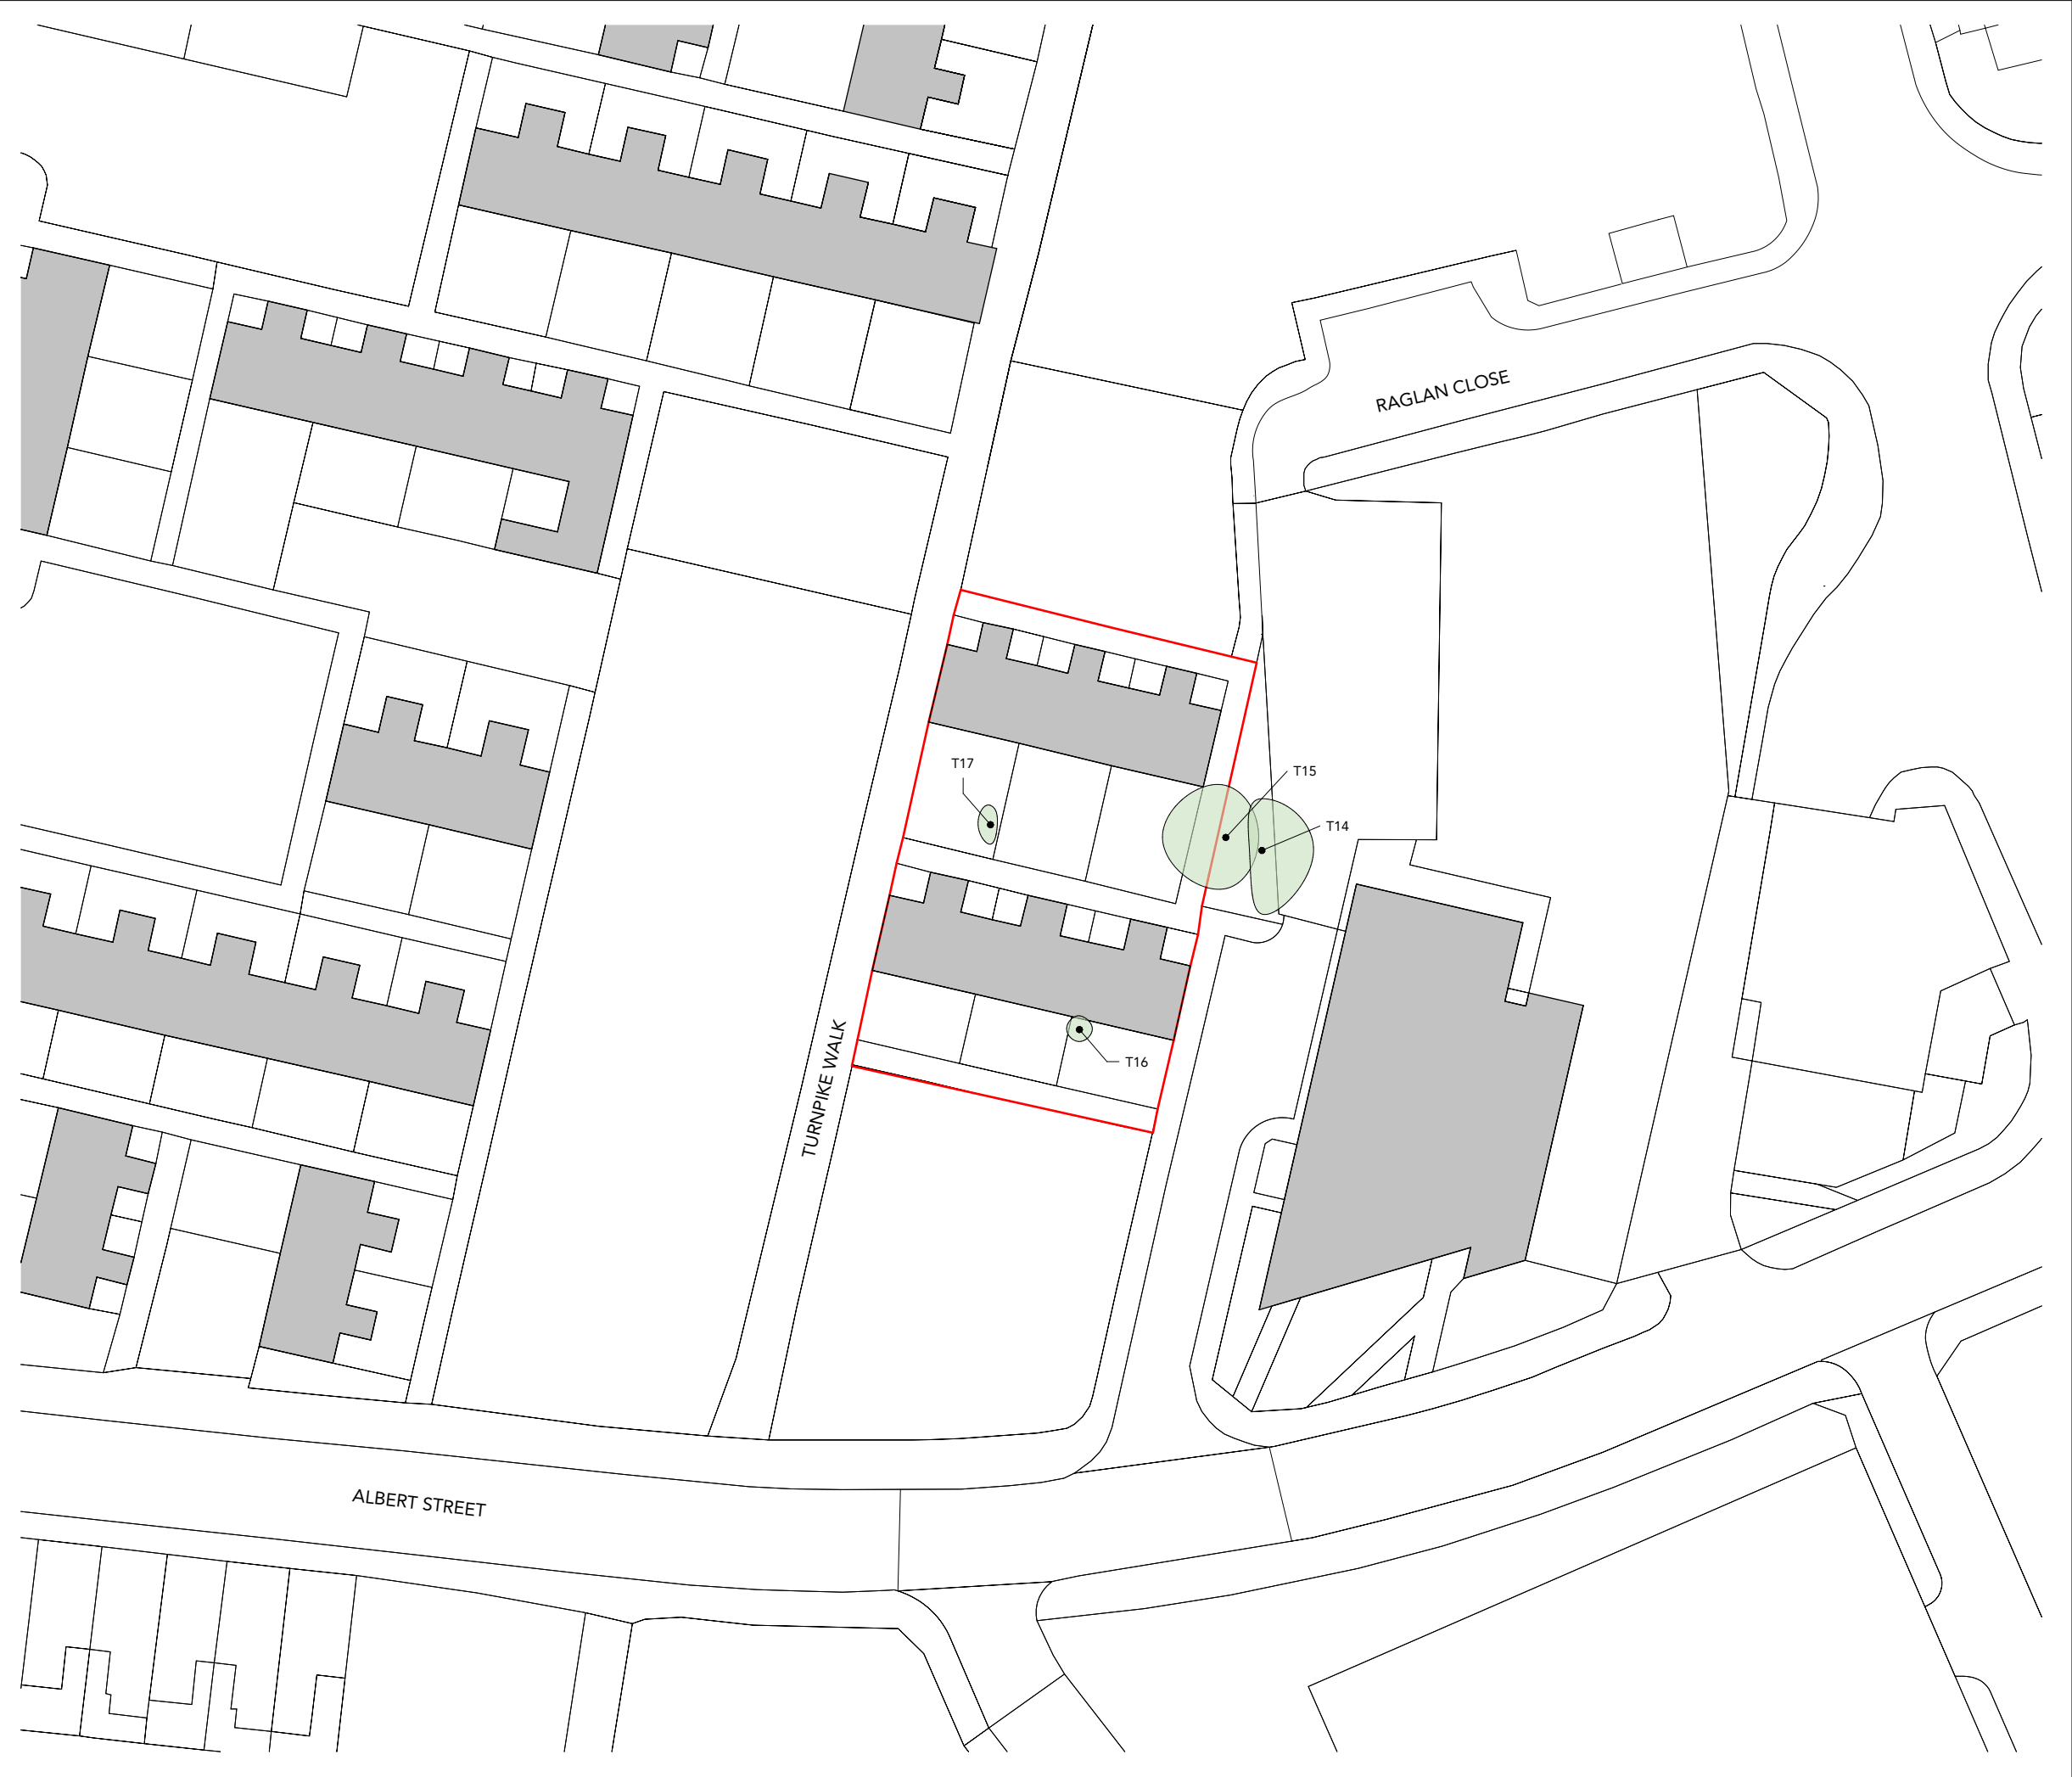


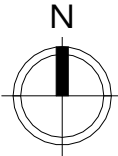

Note:
Do not scale from this drawing.
Dimensions are to be checked on site.
If in doubt please ask.

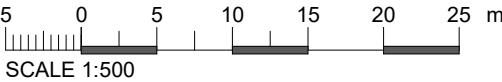

LEGEND

- Application Boundary
- Existing Tree

P03	14.08.25	EP	Planning issue
P02	04.07.25	EP	Planning draft amendments
P01	13.06.25	EP	Draft issue for comment

Rev Date Intls Details

© The moral rights of the author are hereby asserted.
This drawing and design is the sole property of Buttress Ltd and must not be reproduced without permission.
Buttress Ltd is Registered in England and Wales: 5363573

Buttress

Manchester

41 Bengal Street
Manchester
M4 6AF

0161 236 3303

www.buttress.net

Leeds

Clockwise, Yorkshire House
Greek Street, Leeds
LS1 5SH

0113 539 7965

Certified



Project Title	Grey Mare Lane Regeneration
Client	One Manchester
Location	Manchester

Drawing ref Existing Site Plan - Plot C

Date	14/08/2025	Scale	1 : 500
Checker	BT	Size	A1
Job No:	9813	Status	S2

Project Origin Volume Level Type Role Number Rev
GMLNE-BUT-XX-XX-DR-A-01201-P03