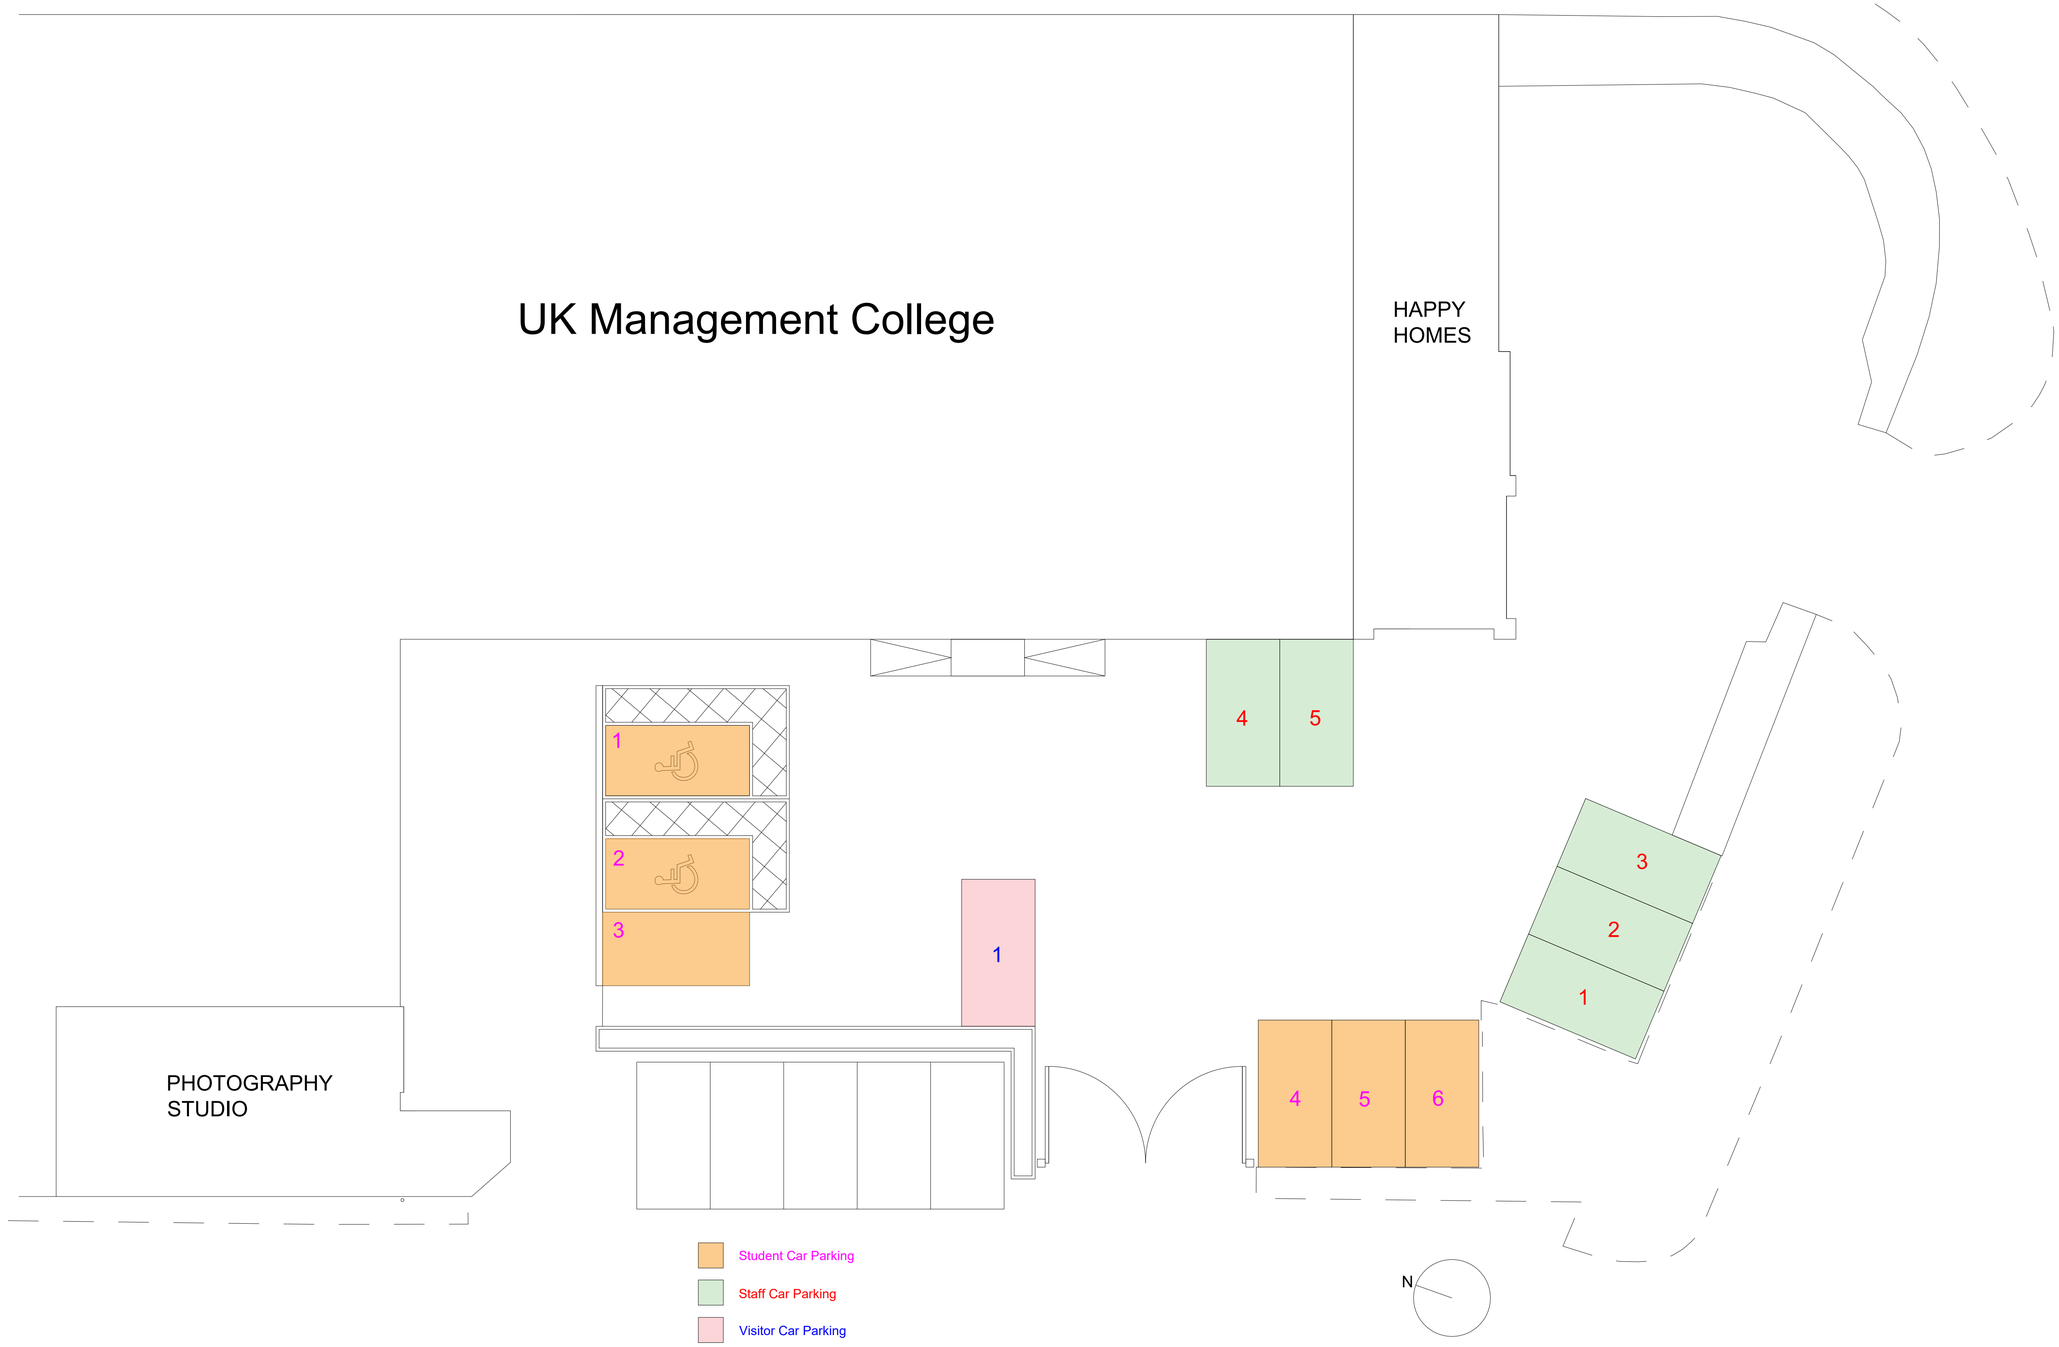


DRAWING NOTES

Written dimensions to be taken in preferences to scaled dimensions. The Contractor is responsible for checking all dimensions before work starts.

All work is to be carried out to the requirements, and to the satisfaction of the Local Authority.
These drawings are for planning purposes only

Any discrepancies to be brought to the attention of 4D Planning Consultants immediately.

REVISIONS

REV	DATE	DESCRIPTION	BY	CH

PROJECT TITLE

Units 1, 3 & 4,
1121 Ashton Old Road,
Manchester, M11 1AA

Proposed Parking Arrangement

DRAWING TITLE

Proposed Parking Space - Front

CLIENT

UK Management College

DRAWING No	REV
4D05	/
Scale 1:100 @ A1	

DATE	DRAWING STATUS
June 2025	Planning

4D PLANNING™

Architecture I Town Planning

T: 0161 408 4680 www.GetMePlanning.com

www.GetMePlanning.com