



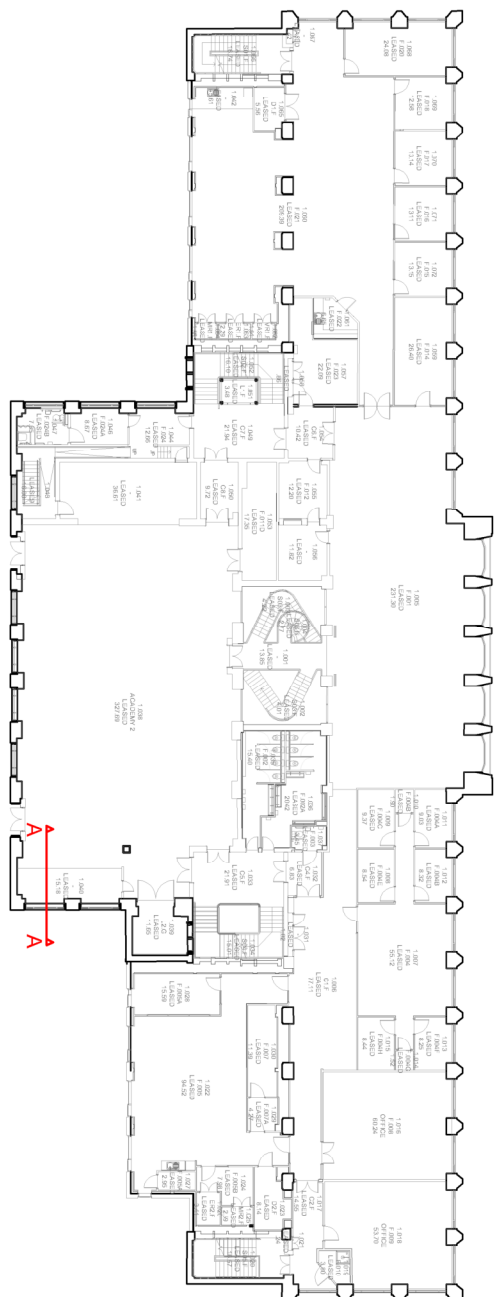


Location Plan

Scale 1 : 500

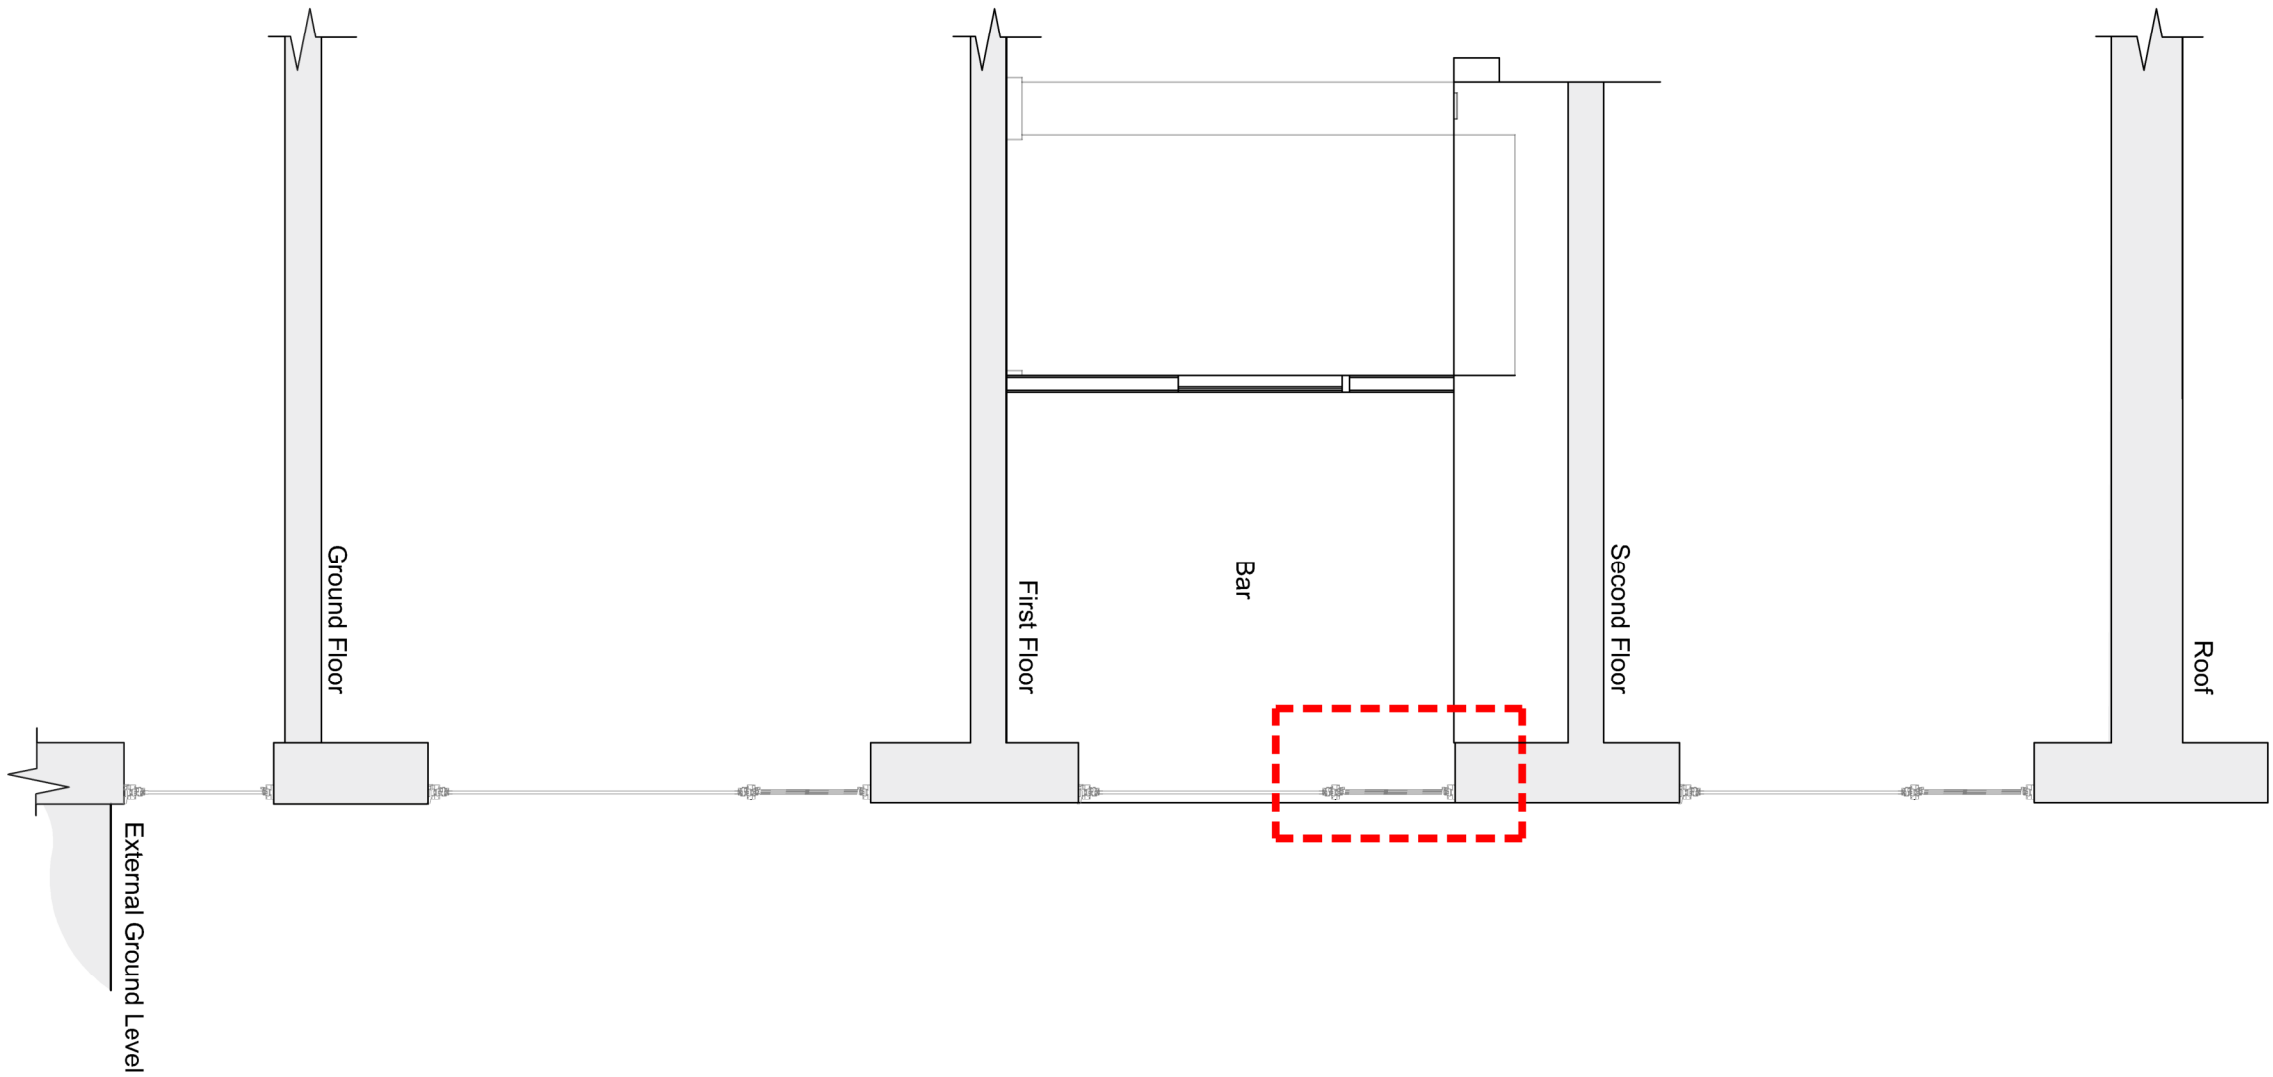

Building Section

Scale 1 : 50

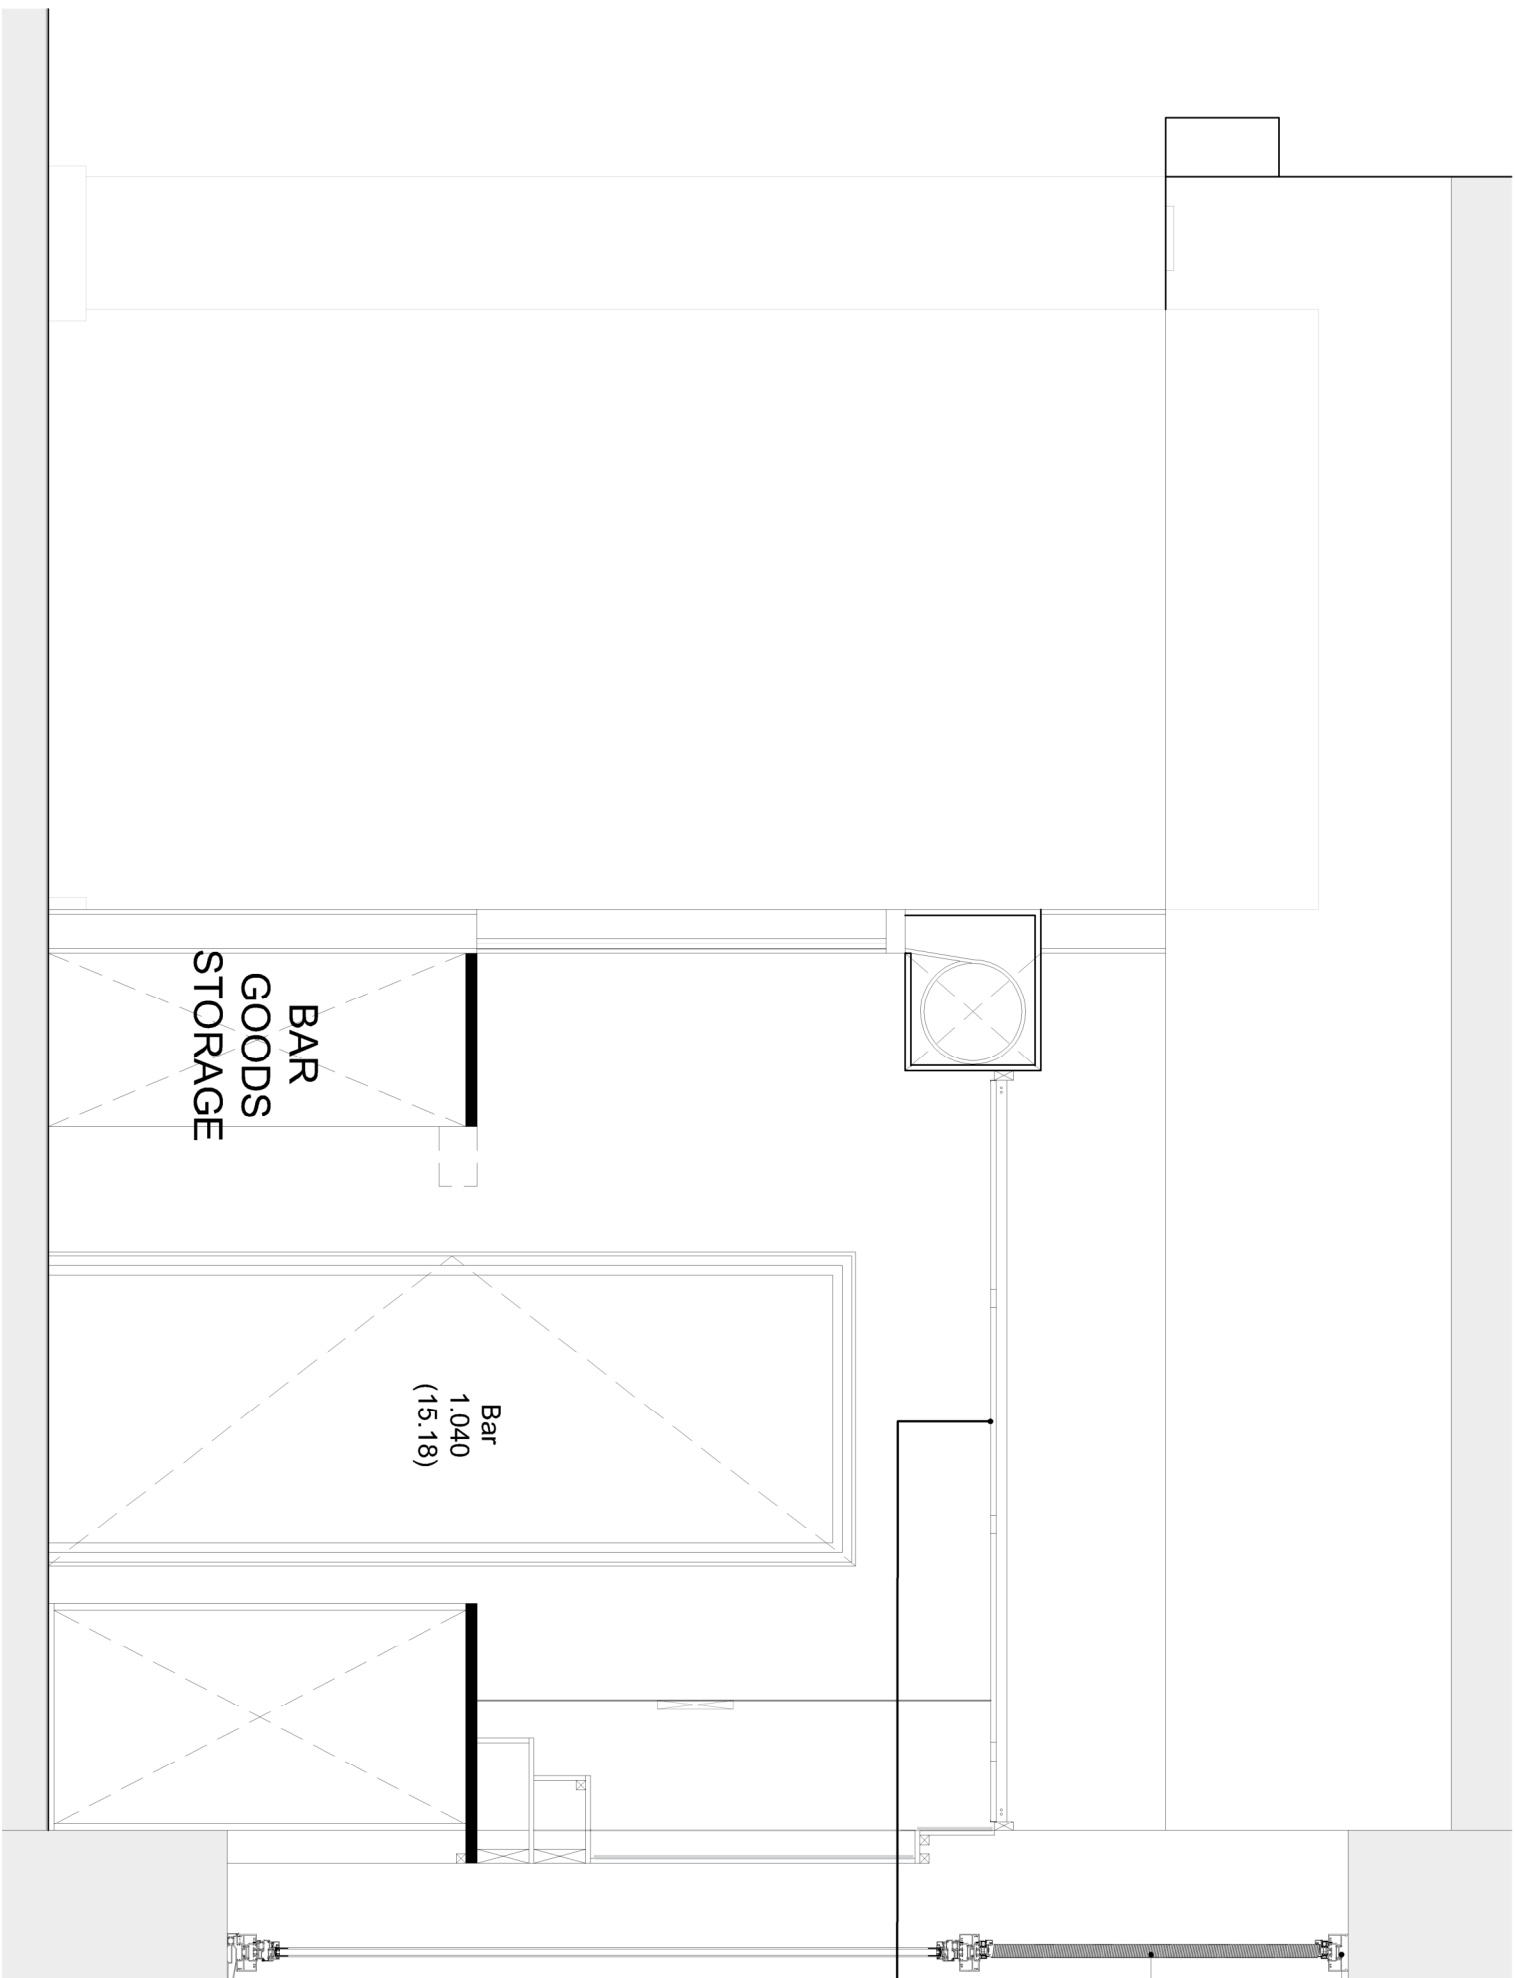

Bar 1.040 Proposed Section A-A

Scale 1 : 20

- Existing frame to be retained
- New pre-made glaze-in louvre in RAL 7016 to match existing windows
- New Zentia Gridline 24 Butt Cut & Joggled with 600x600mm tiles



P01	Issue for Planning	28.07.25	EA	JP
PLANNING				
Revision	Description	Date	Drawn	Checked
Halliday Meecham Architects Limited				
111 Piccadilly, Manchester M1 2HY				
+44 (0)161 861 5566				
4 Devonshire Street, London W1W 5DT				
+44 (0)203 440 5175				
hma@hallidaymeecham.com				
www.hallidaymeecham.com				
Client:	University of Manchester			
Project:	Manchester Students Union Academy 2			
Design:	Oxford Rd, Manchester M13 9PR			
Location:				
Drawing:	Bar 1.040 - Proposed Section			
Scale @ A1	Scale @ A3	Date:	Drawn:	Checked:
1:20	-	28.06.25	EA	JP
Drawing Ref.:	5814-HMA-V-ZZ-DR-A-20350			Revision
				P01

