


Notes:


This drawing is the sole copyright of KPP Architects Ltd and reproduction in any form is forbidden unless permission is obtained in writing.

Do not scale from this drawing. Any discrepancies on site should be brought to the attention of KPP Architects Ltd.


Work and materials must comply with the current Building Regulations and Codes of Practice and be read in conjunction with building specifications and other sub-contractors information. All materials are to be installed in strict accordance with the recommendations of the manufacturers.

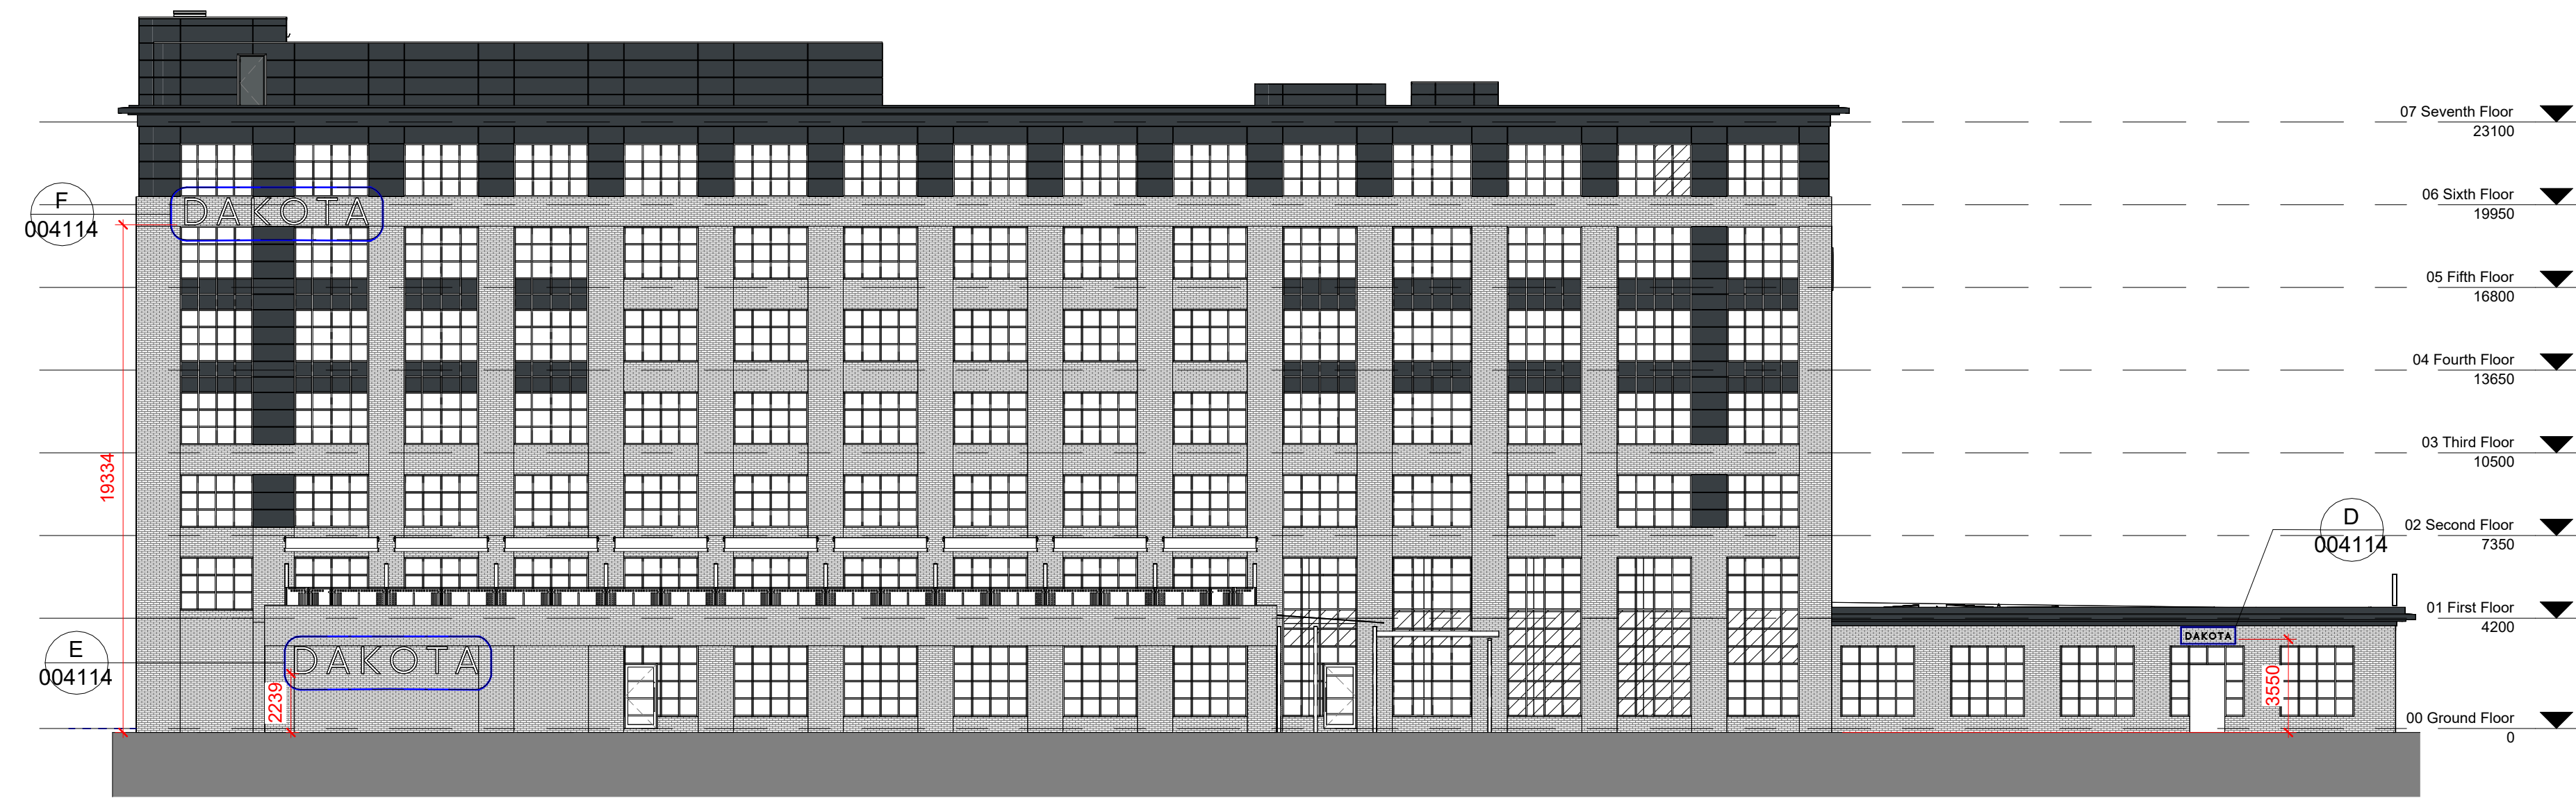

SOUTH WEST SIGNAGE
1 : 200

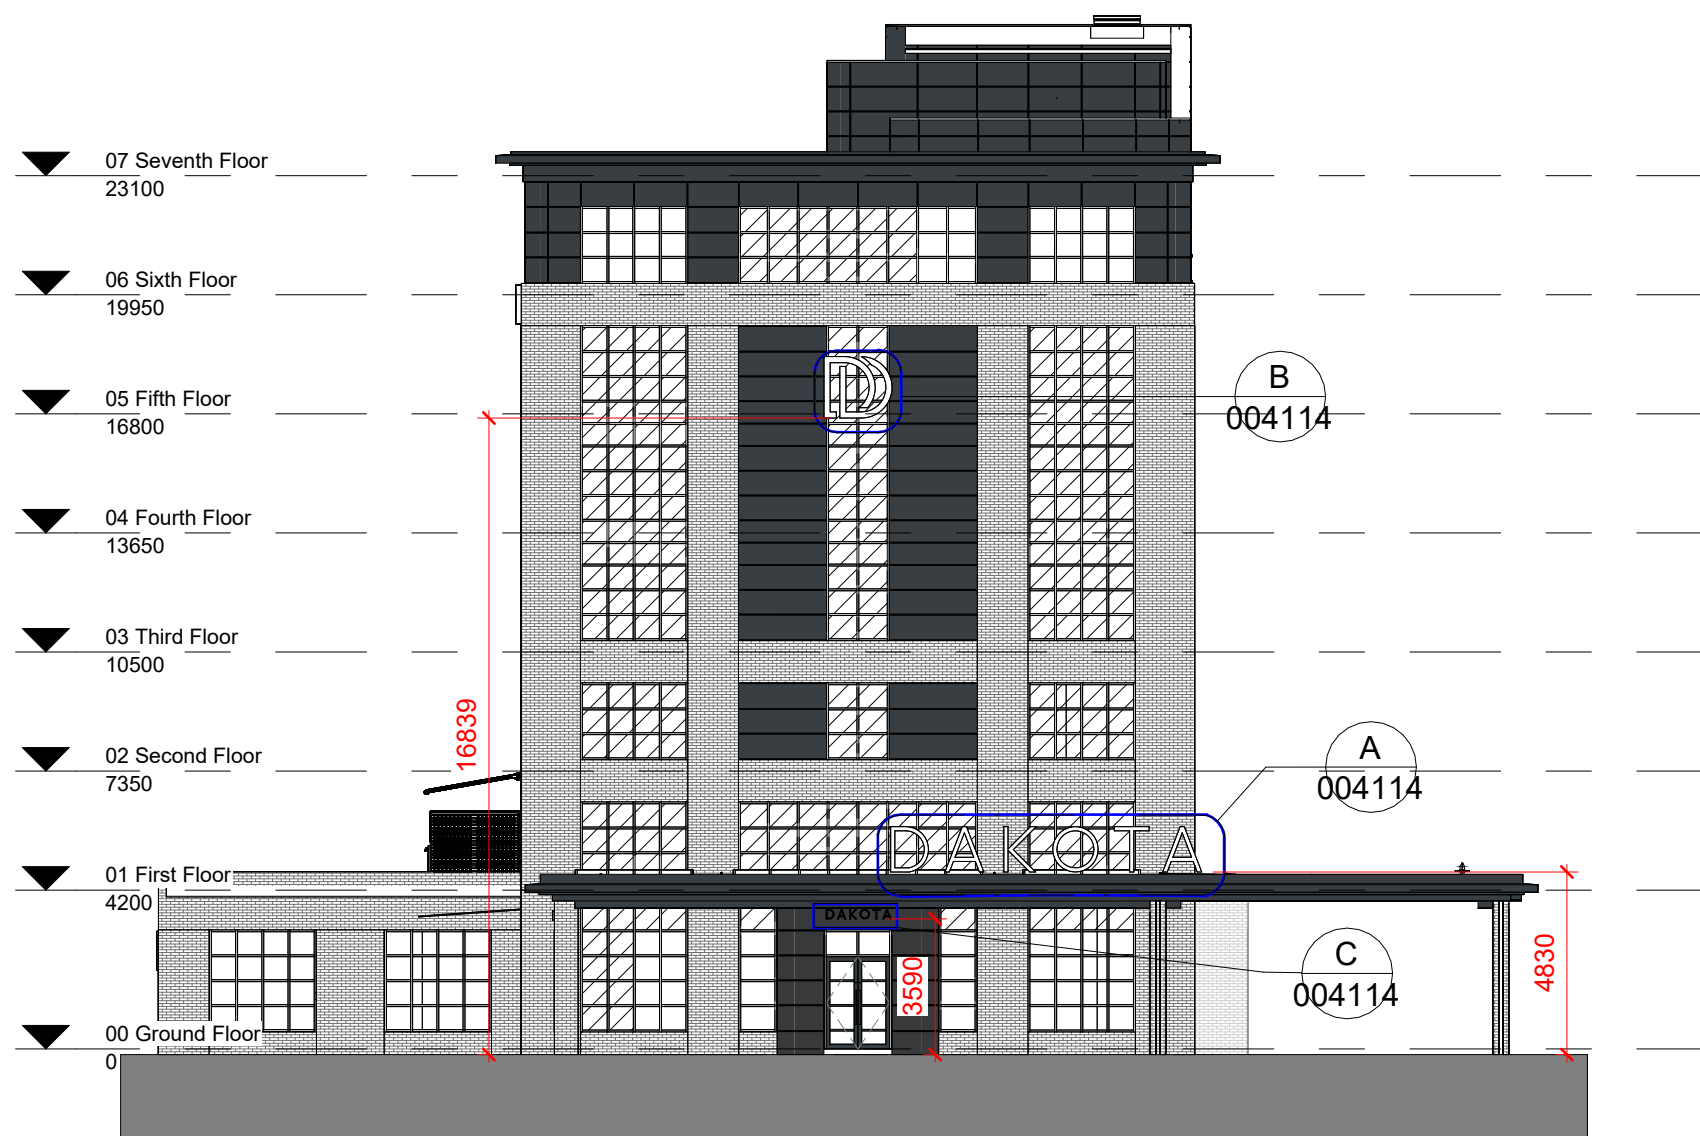


SOUTH EAST SIGNAGE - ENTRANCE
1 : 200

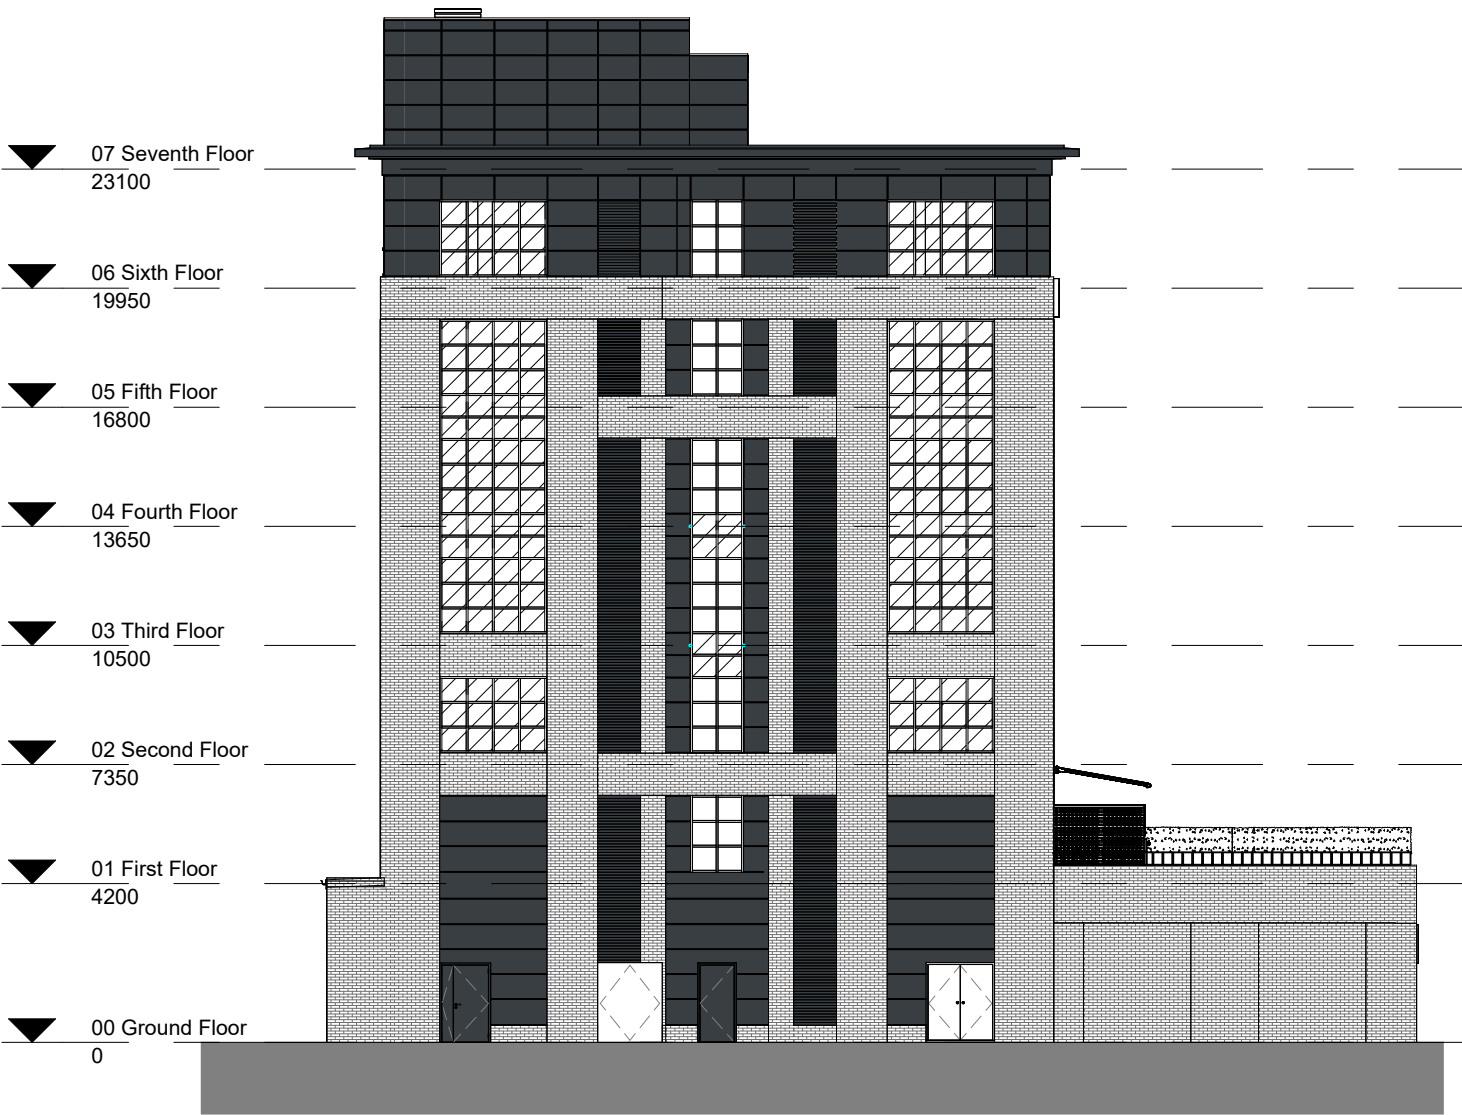

**NORTH WEST SIGNAGE - BAILEY LANE
(NO SIGNAGE)**
1 : 200



**NORTH EAST SIGNAGE - CAR PARK
(NO SIGNAGE)**
1 : 200

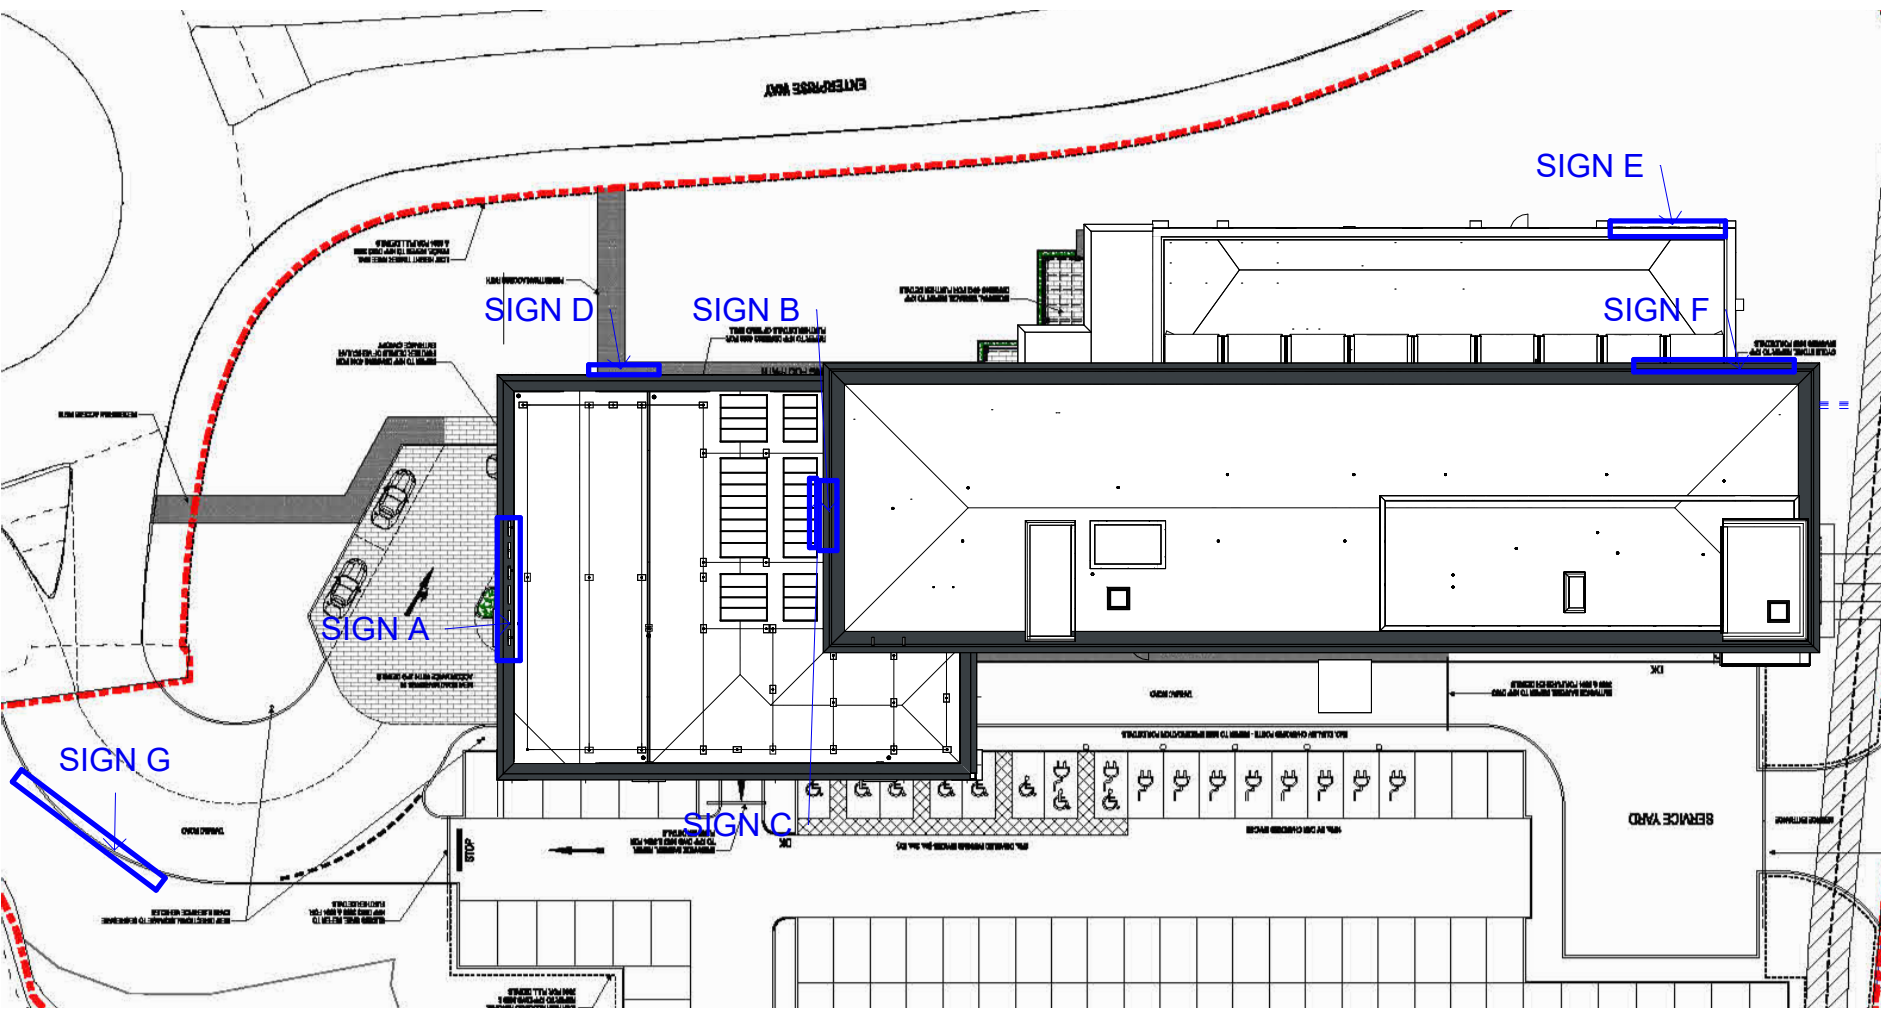

SIGNAGE LOCATION PLAN
1 : 500

P01	FIRST ISSUE	KW	20.06.25
P02	RETAINING WALL SIGNAGE ADDED	KW	18.07.25

Rev	Description	By	Chkd	Date
-----	-------------	----	------	------

Client

EVANS DAKOTA HOTELS LTD.

Project Title
DAKOTA HOTEL
LAND OFF ENTERPRISE WAY
MANCHESTER AIRPORT

Drawing Title
BUILDING SIGNAGE DETAILS-
SHEET 1

KPP
ARCHITECTS

Lodge House
12 Town Street
Horsforth, Leeds LS18 4RJ
T : +44 (0) 113 2390460
E : architects@kpp-leeds.co.uk
W : www.kpp-leeds.co.uk

Scale Size Date Drawn Checked
As indicated A1 01/24/25 KW

Status
PRELIMINARY

KPP Job No.
2019-08

Project Originator Volume Level Type Role Number
L051 KPP ZZ 01.ZZ D A 004113

Revision
P02