





01 NORTH (BACK) ELEVATION - TO INCHCAPE DRIVE

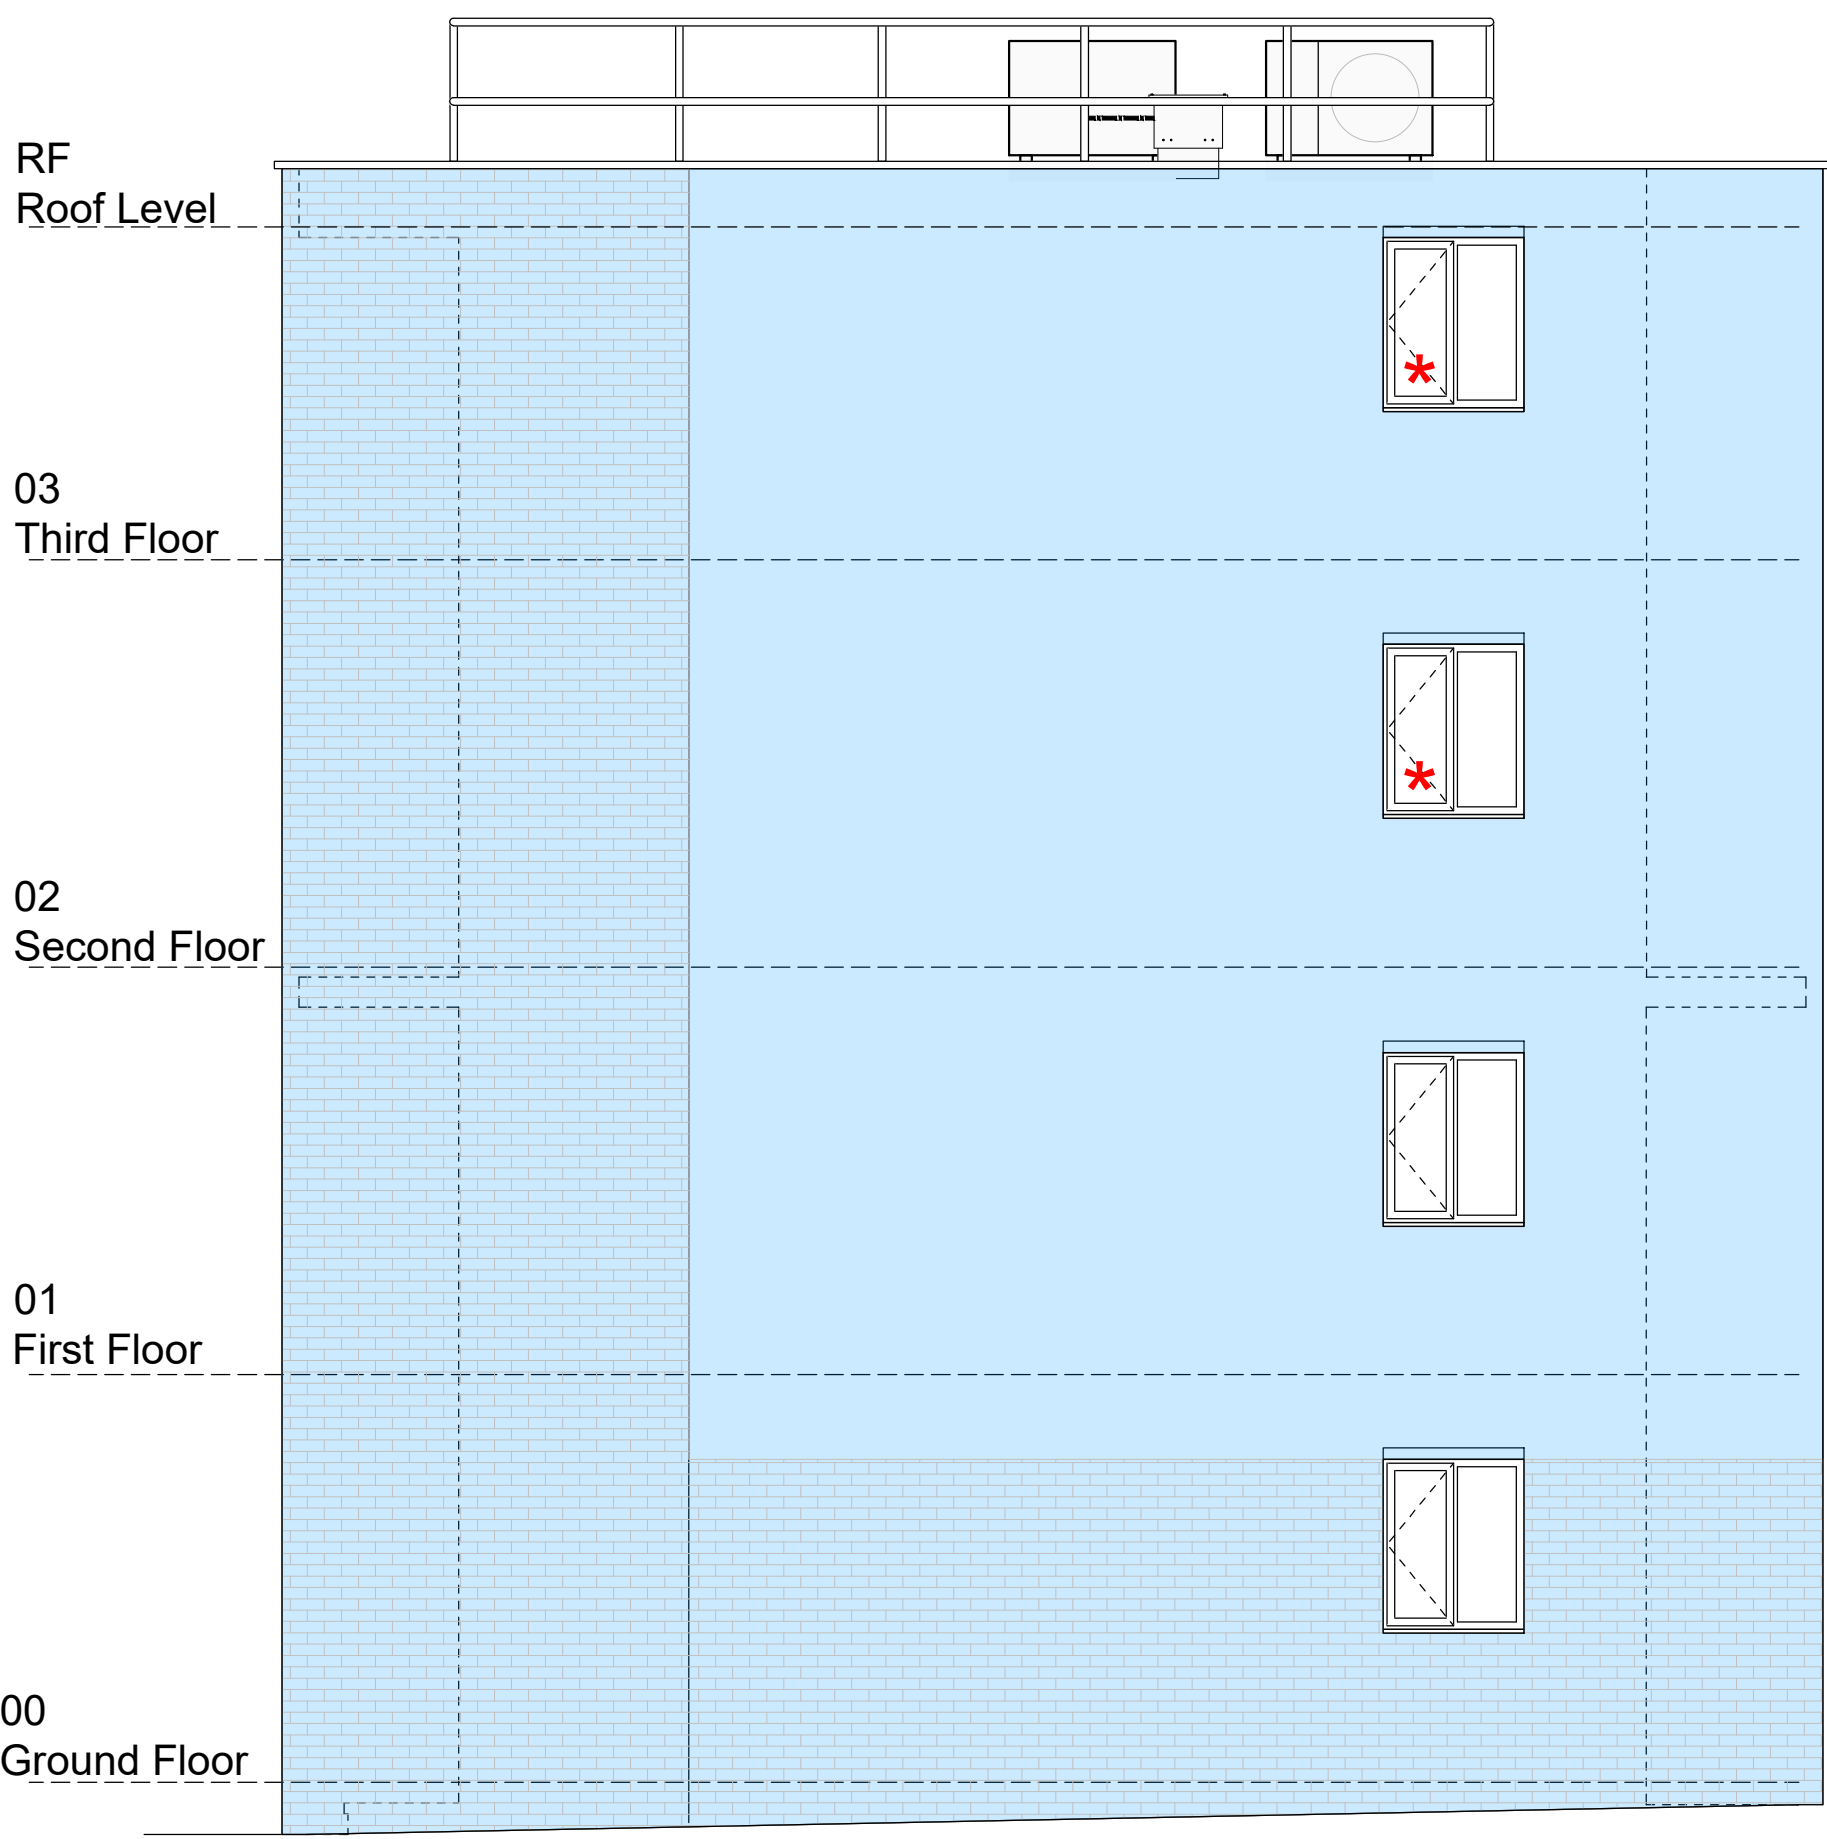

03 EAST ELEVATION



02 SOUTH (FRONT) ELEVATION - TO RIVERDALE ROAD

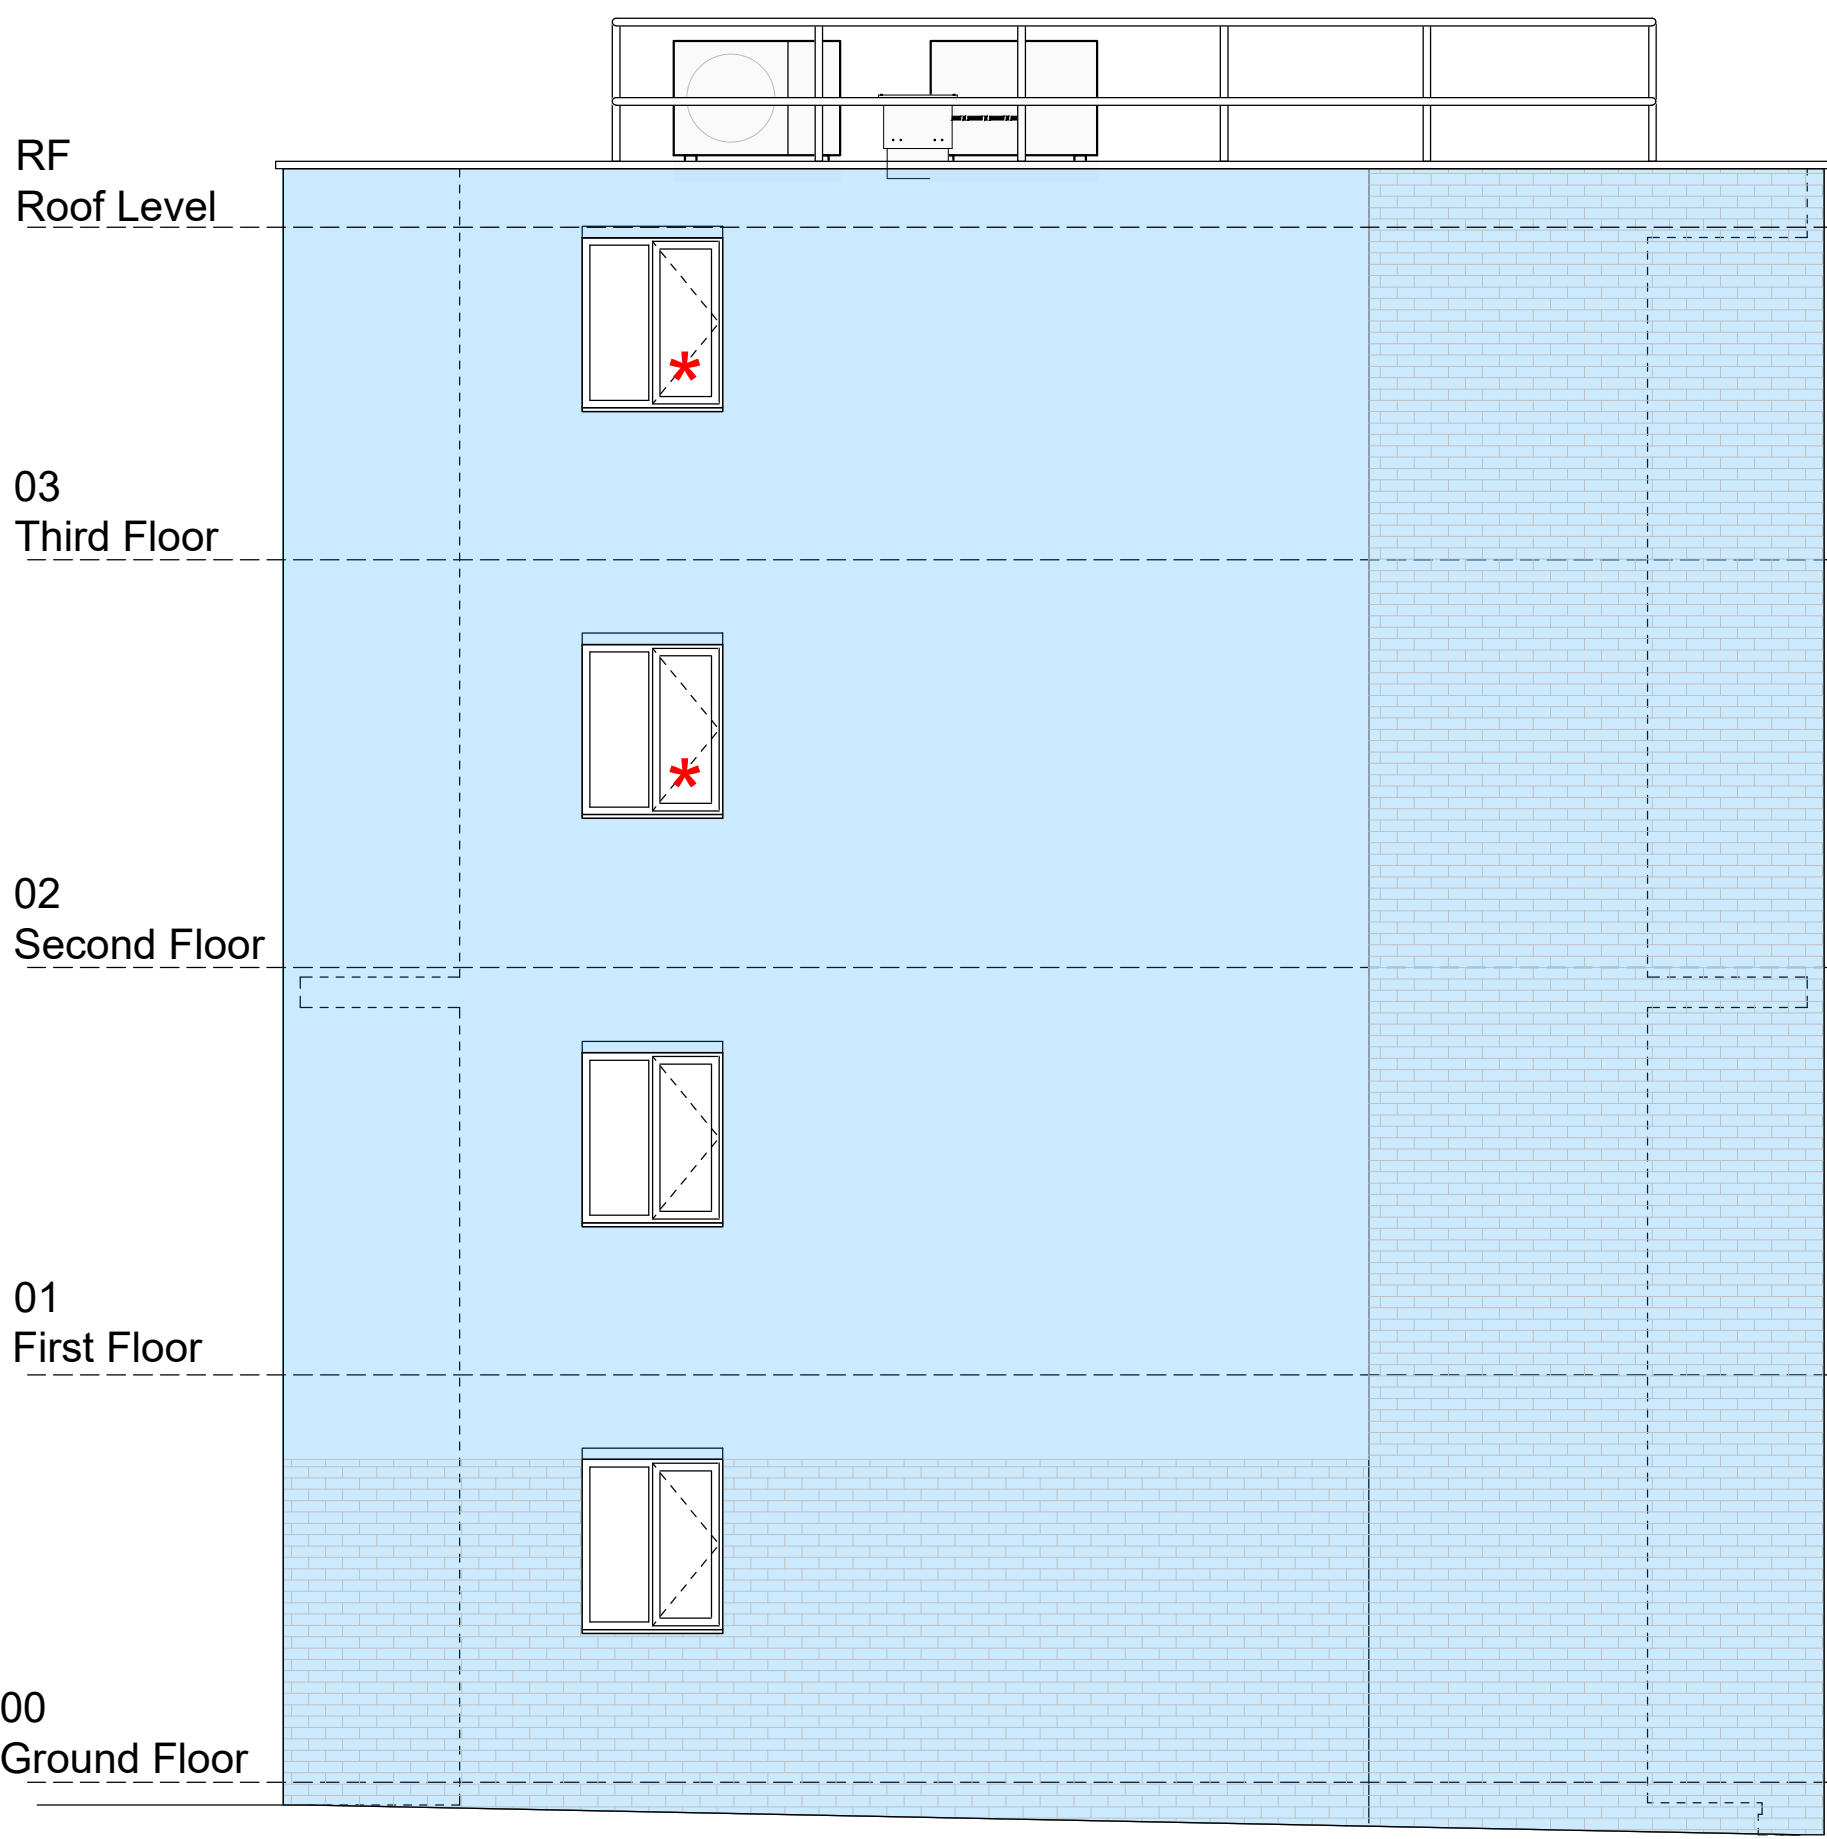

04 WEST ELEVATION

