
SLW DESIGNS
Mob: 07796-617845
e-mail: brian_slwdesigns@talktalk.net

ADDRESS: INCLUDED LEARNING
8 ALEXANDRA ROAD SOUTH
WHALLEY RANGE
MANCHESTER
M16 8ER


PROJECT: PROPOSED PROVISION OF SINGLE STOREY CABIN STRUCTURES

DRAWING: SLW/IL/04
SCALE: 1:100 @ A3
DATE: 25/09/2025


SCALE BAR:
1M 2M 3M 4M 5M

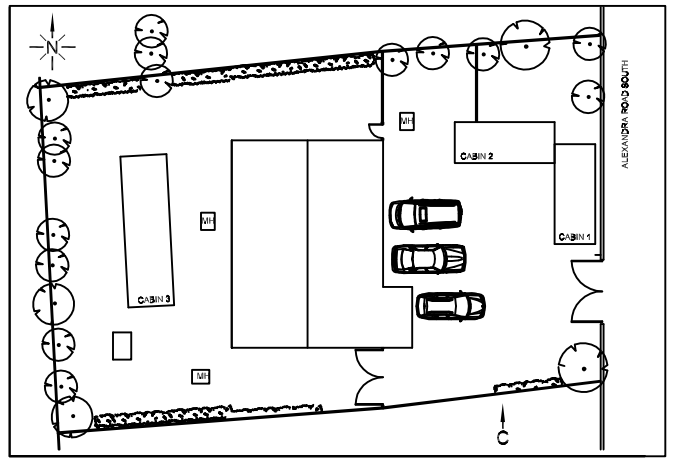

CABIN 1

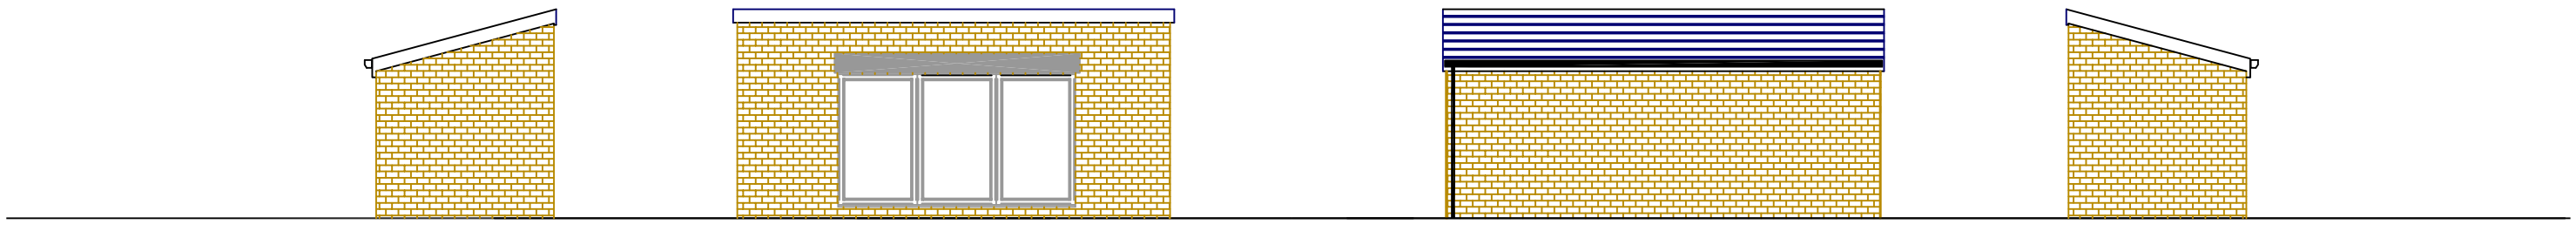

CABIN 2

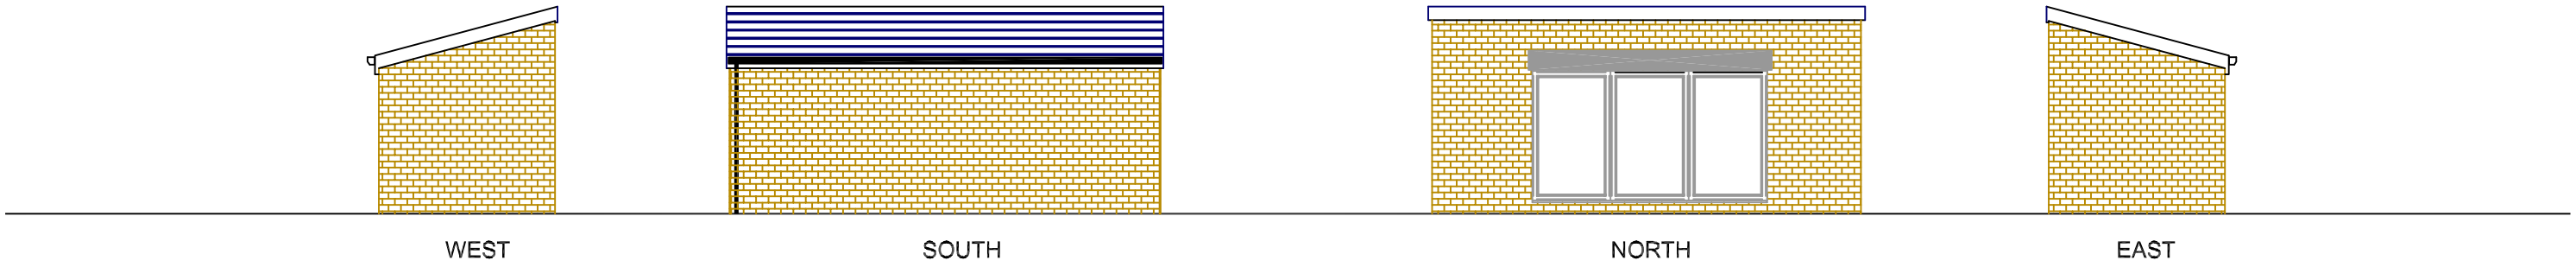

CABIN 3

