


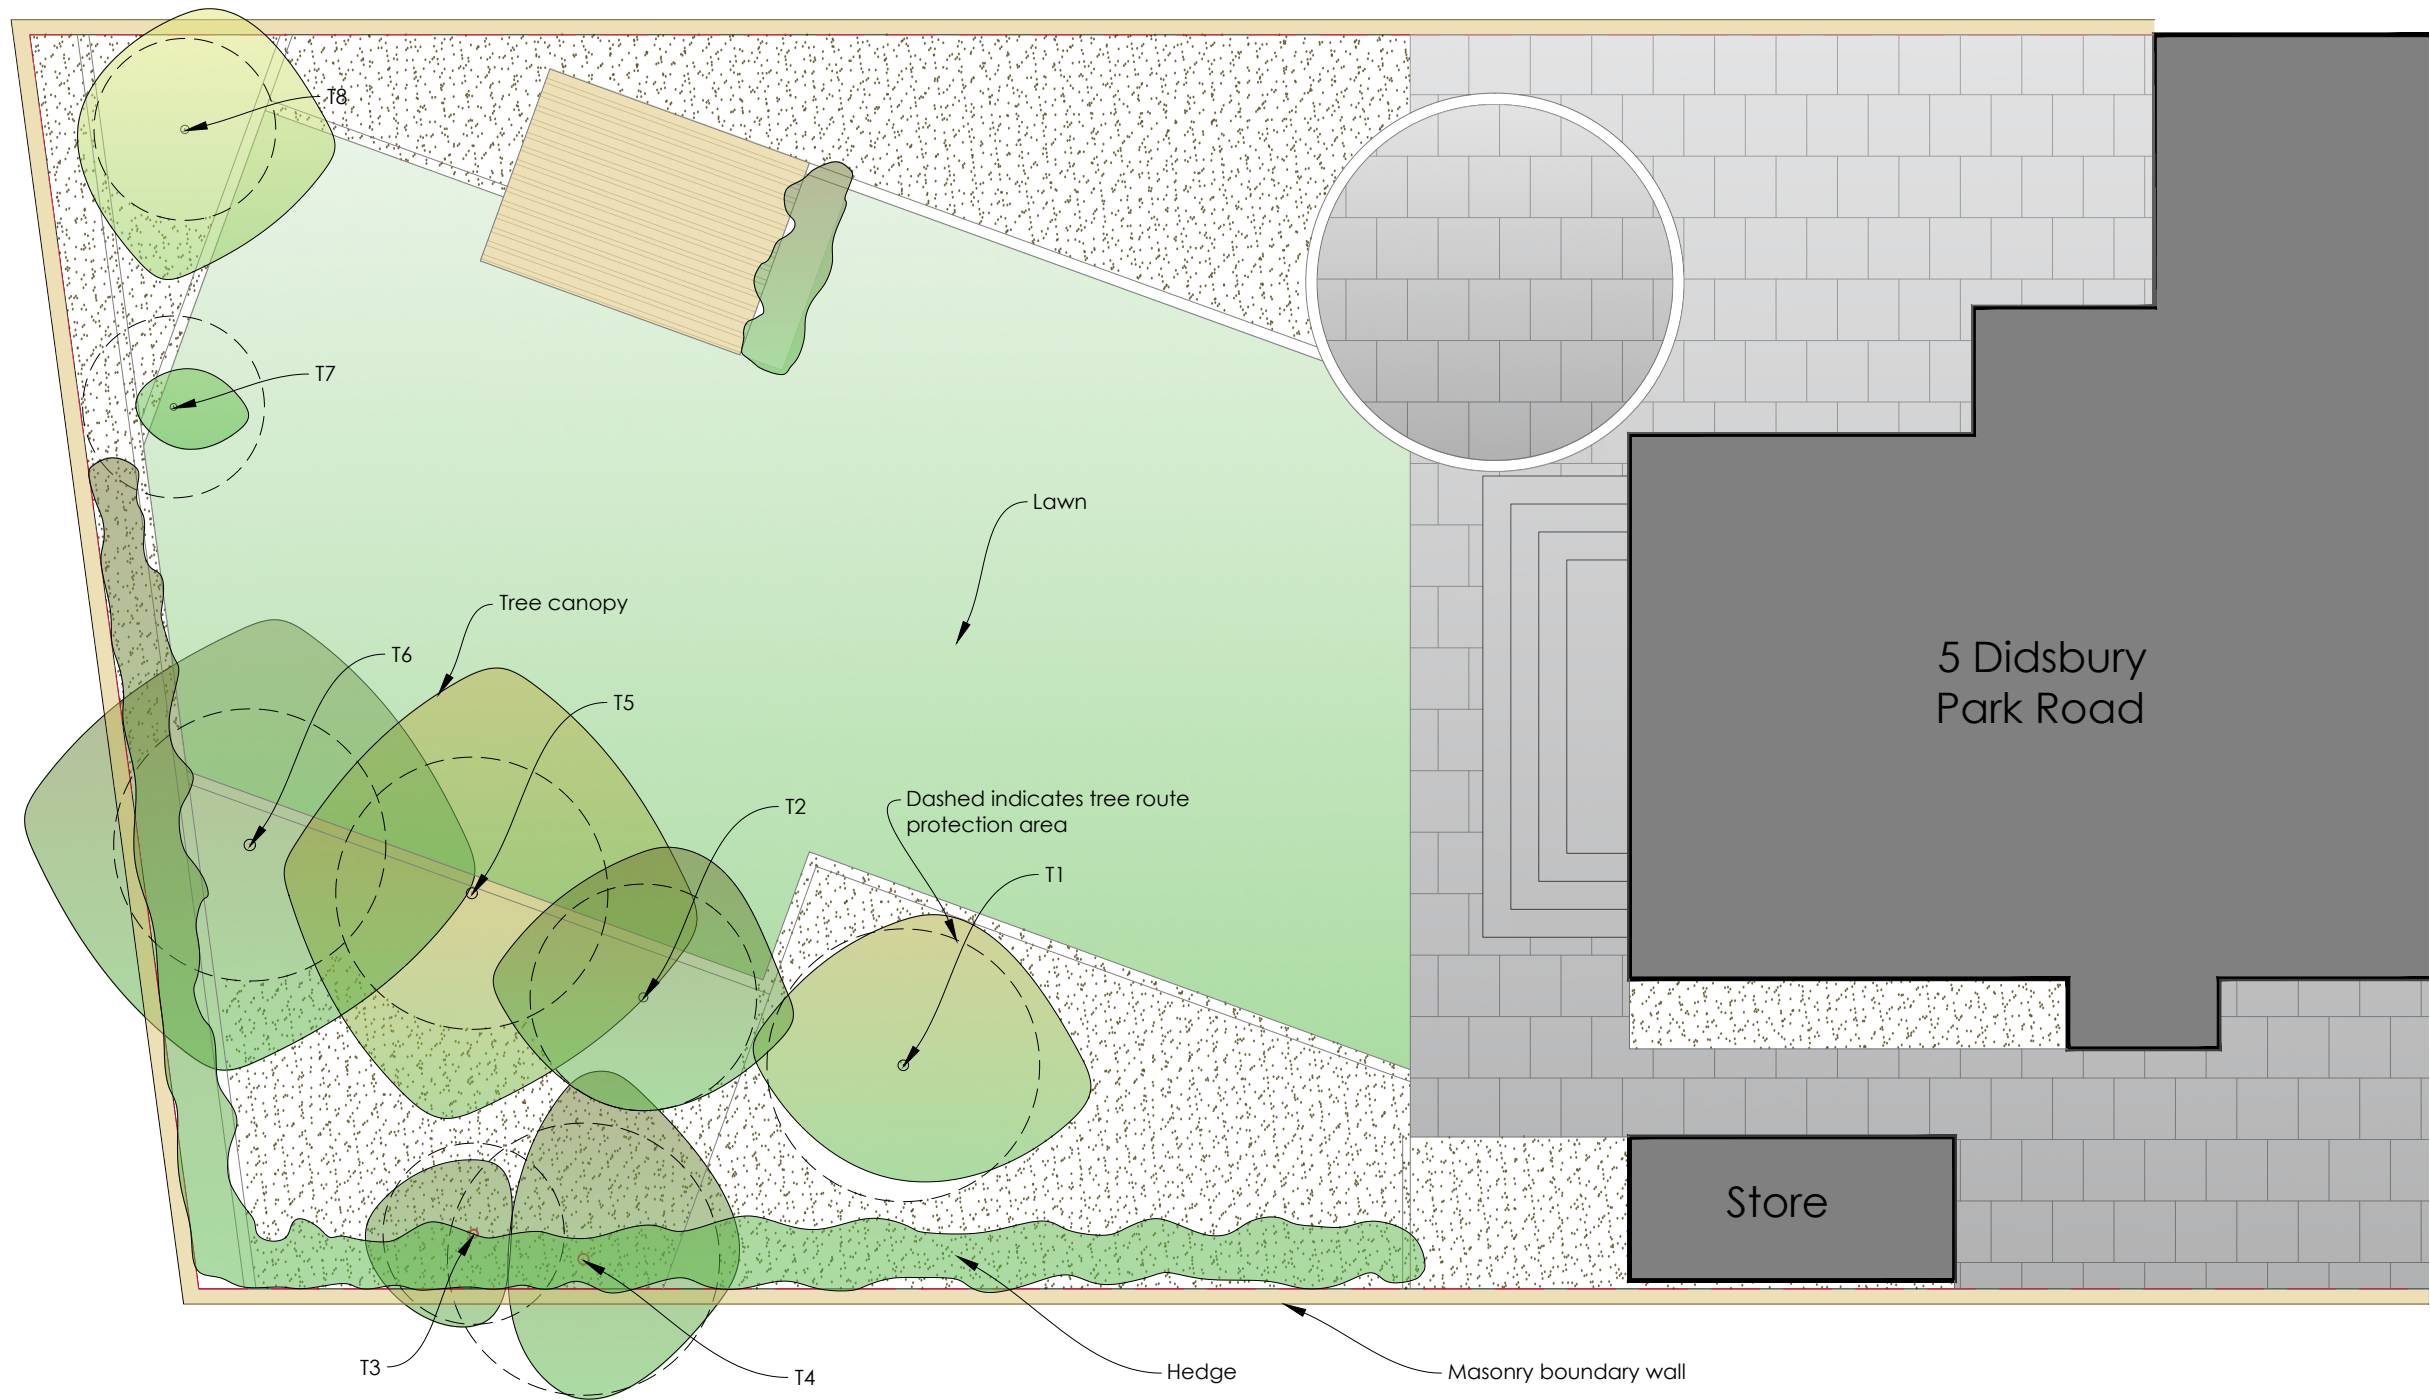

5 Didsbury Park,  
Didsbury, M20 5LH

Store


Project.

Scale.  
1:100 @ A3

Title.  
Existing  
Garden Layout

Drwg No.

002

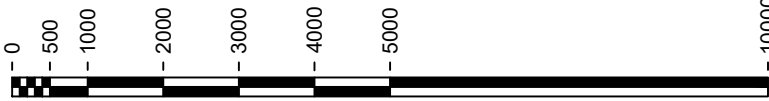

1:100 Scale Bar