



KEY PLAN_ LOCATION OF BIN STORE

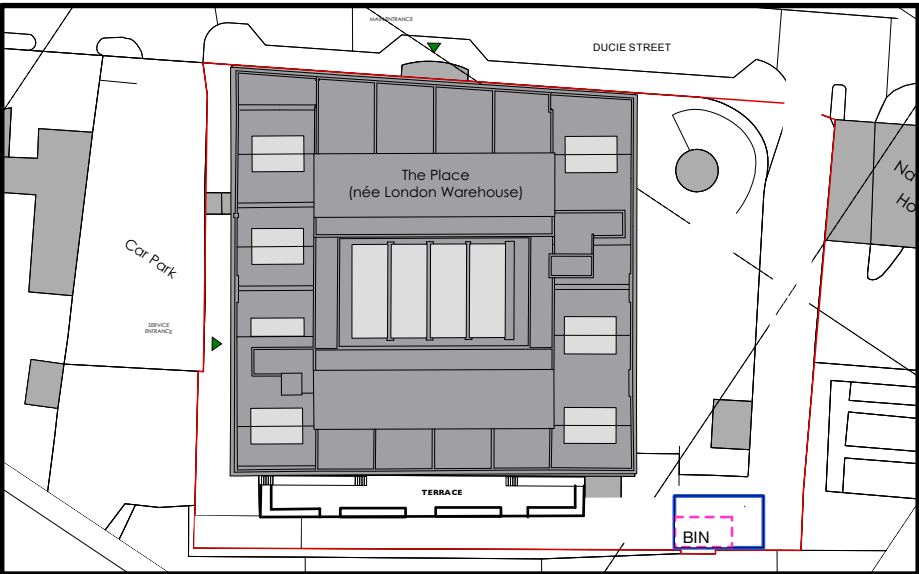

ROUTE TO COLLECTION POINT

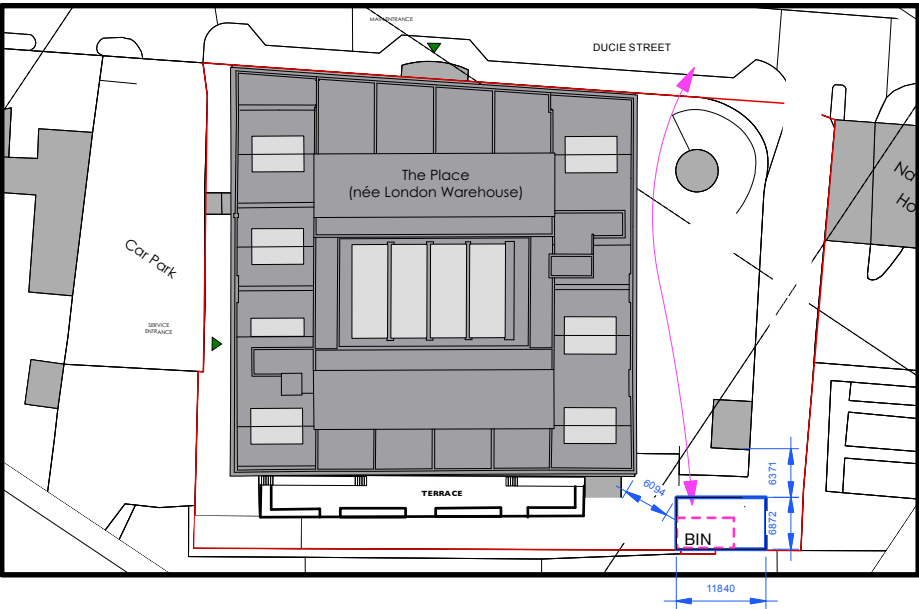

8 YARD COMPACTOR 2X3m



240L OIL BINS X 12



1100L BINS x 6



8 YARD COMPACTOR 2X3m

BIN STORE SPECIFICATIONS

FLOORING: SEALED REINFORCED CONCRETE OR RESIN FINISH, GRADED TO FALL TO TRAPPED GULLY.
WALLS: DURABLE, WASHABLE SURFACES LIGHT-COLOURED FINISH FOR HYGIENE MONITORING.
DOORS: MINIMUM 1.5 M WIDE, SELF-CLOSING GATES.

note: This drawing is the property of **follow friday**. Copyright is reserved by them and the drawing is issued on the condition that it is not copied, reproduced or disclosed to any unauthorised person, wholly or in part, without the written consent of **follow friday**.
follow friday will not accept responsibility for errors made by others in scaling from this drawing. All construction information should be taken from figured dimensions only.

FOLLOW FRIDAY
27 Trenchard St, Bristol

mailto:marta@follow-friday.com



CLIENT: STREET FOOD HOLDINGS

DRAWING TITLE
MSF WASTE STORE LAYOUT

PROJECT: MANCHESTER STREET FOOD

LOCATION: DSW, MANCHESTER

DATE 08/09/2025	DRAWING NUMBER MSF_107	DRAWN MG
REV -	SCALE 1:100 @ A3	ITEM/REF/STATUS -

REVISION

DATE

REVISION

DATE