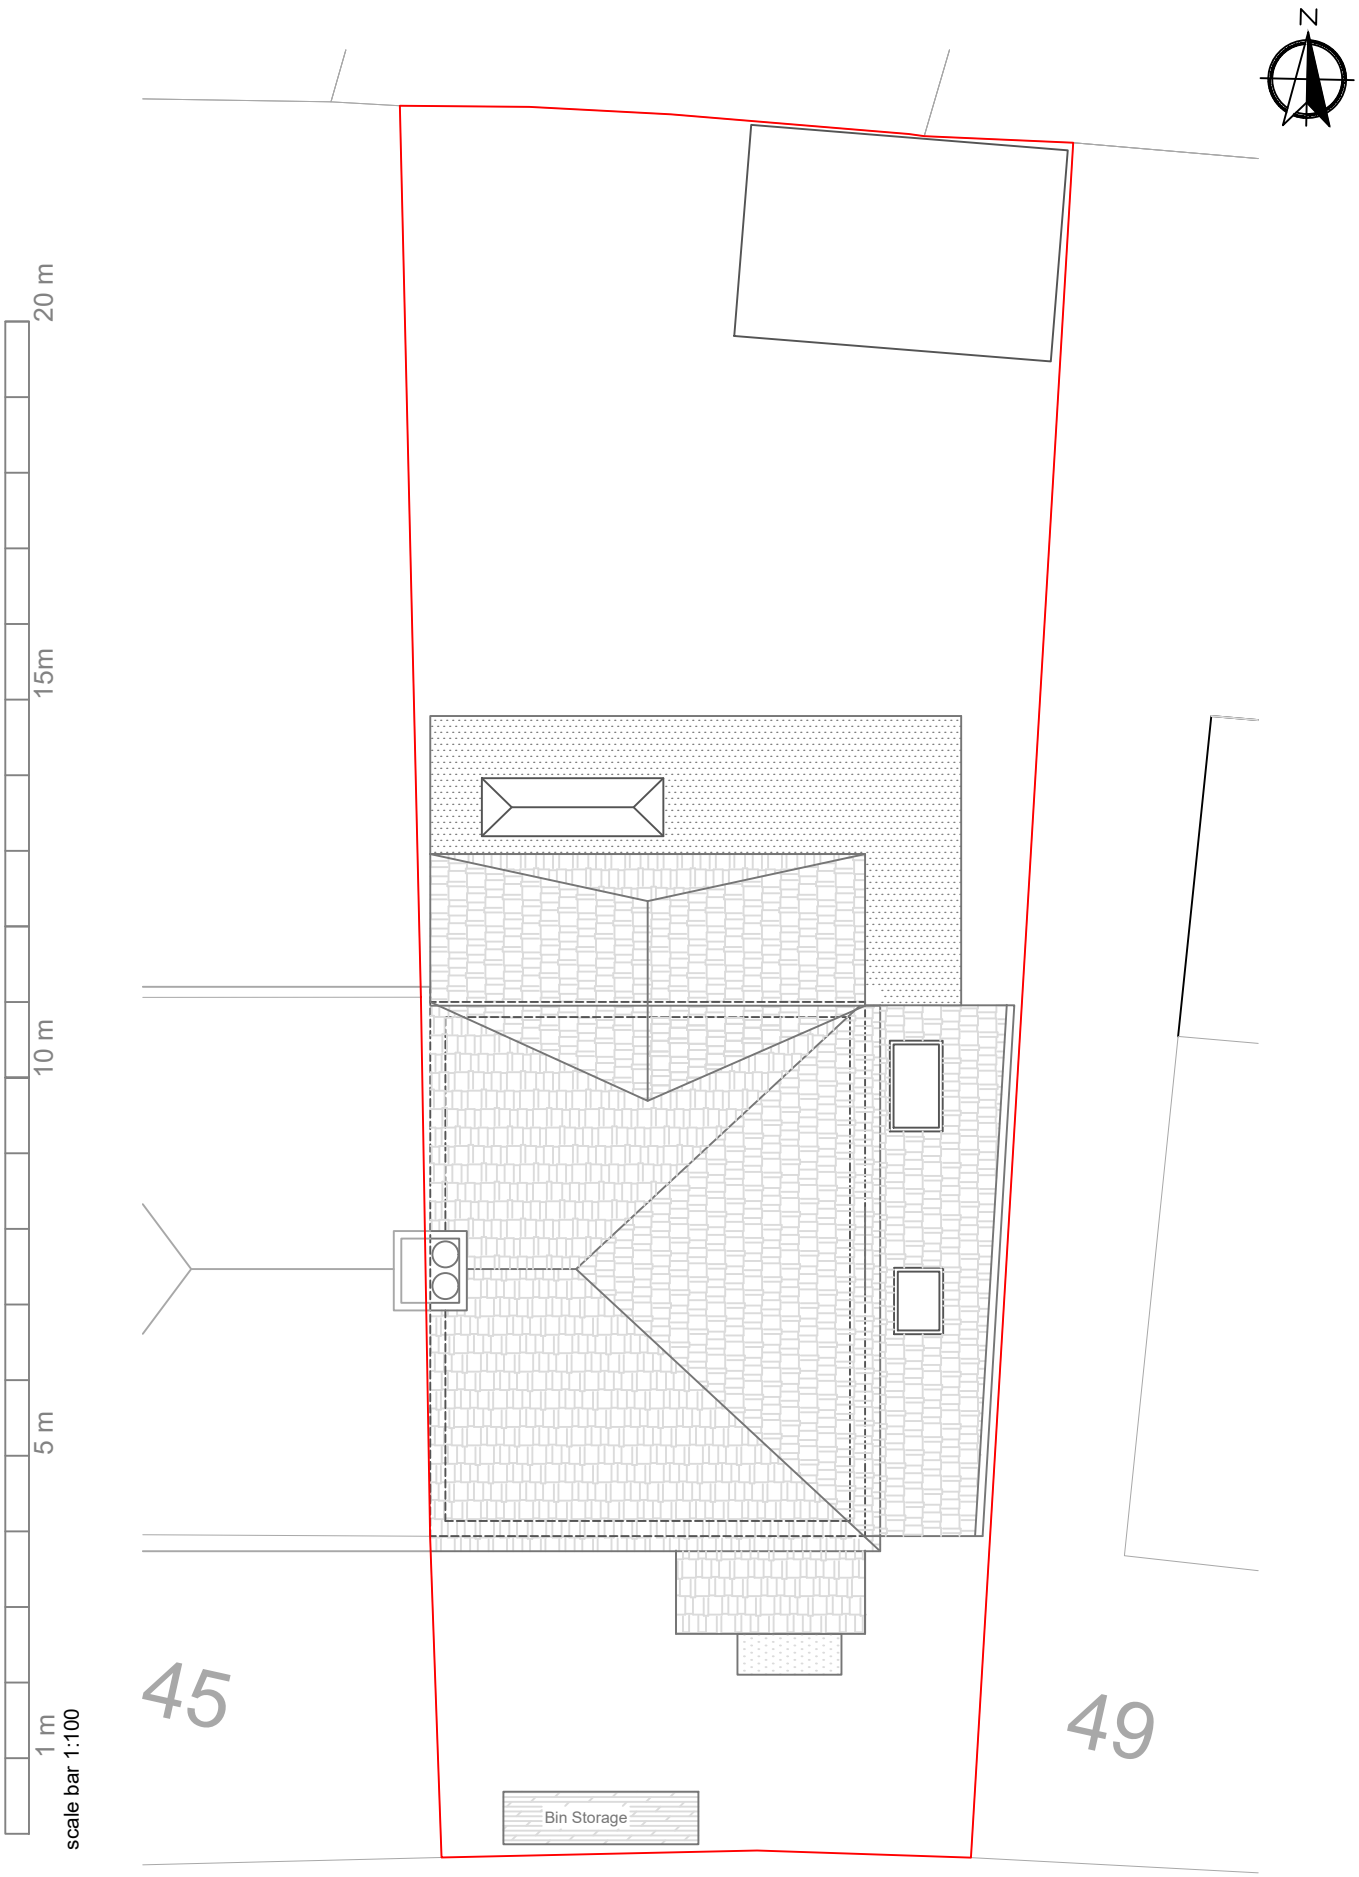

ARC Design + Development Arc Design and Development Established since 2010	Client : Dilshad Saleh	Drawing: Roof Proposed	No: **PA - 7**	Drawn: AB			
				Rev: MH	B	Pitched rear roof	MH
	Project Address: 47 Copthorne Crescent , M13 0QY	Scale: 1:100 @ A4		Job no.: 0325-8			
				Council: Manchester Council		REVISIONS:	Signed