


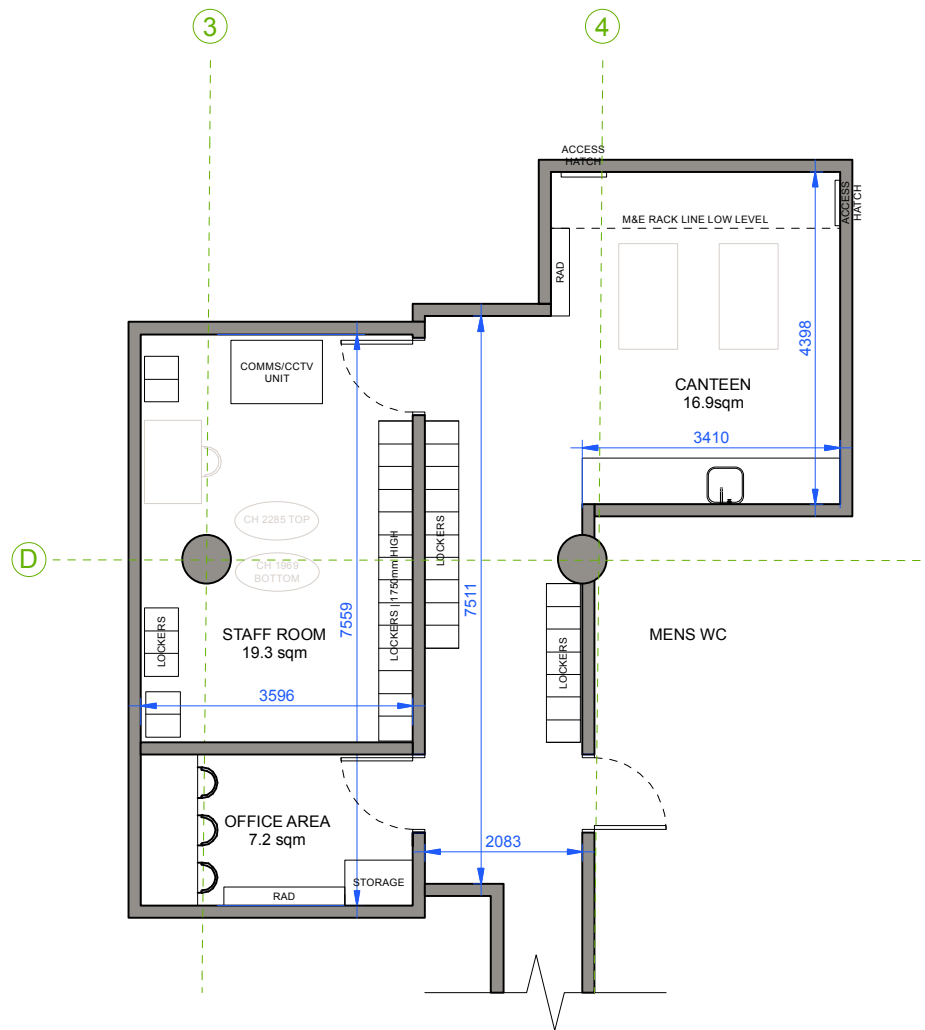

FIRST FLOOR LEVEL KEY PLAN

MSF FIRST FLOOR STAFF AREA
44sqm / 473,6sqft

note: This drawing is the property of **follow friday**. Copyright is reserved by them and the drawing is issued on the condition that it is not copied, reproduced or disclosed to any unauthorised person, wholly or in part, without the written consent of **follow friday**. **follow friday** will not accept responsibility for errors made by others in scaling from this drawing. All construction information should be taken from figured dimensions only.

FOLLOW FRIDAY
27 Trenchard St, Bristol

<mailto:marta@follow-friday.com>



CLIENT: STREET FOOD HOLDINGS

DRAWING TITLE

MSF PROPOSED FIRST FLOOR

PROJECT: MANCHESTER STREET FOOD

LOCATION: DSW, MANCHESTER

DATE 09/07/2025	DRAWING NUMBER MSF_110	DRAWN MG
REV A	SCALE 1:100 @ A3	ITEM/REF/STATUS -

REVISION

A-KEY PLAN ADDED

DATE

09/07/2025

REVISION

-

DATE

-