




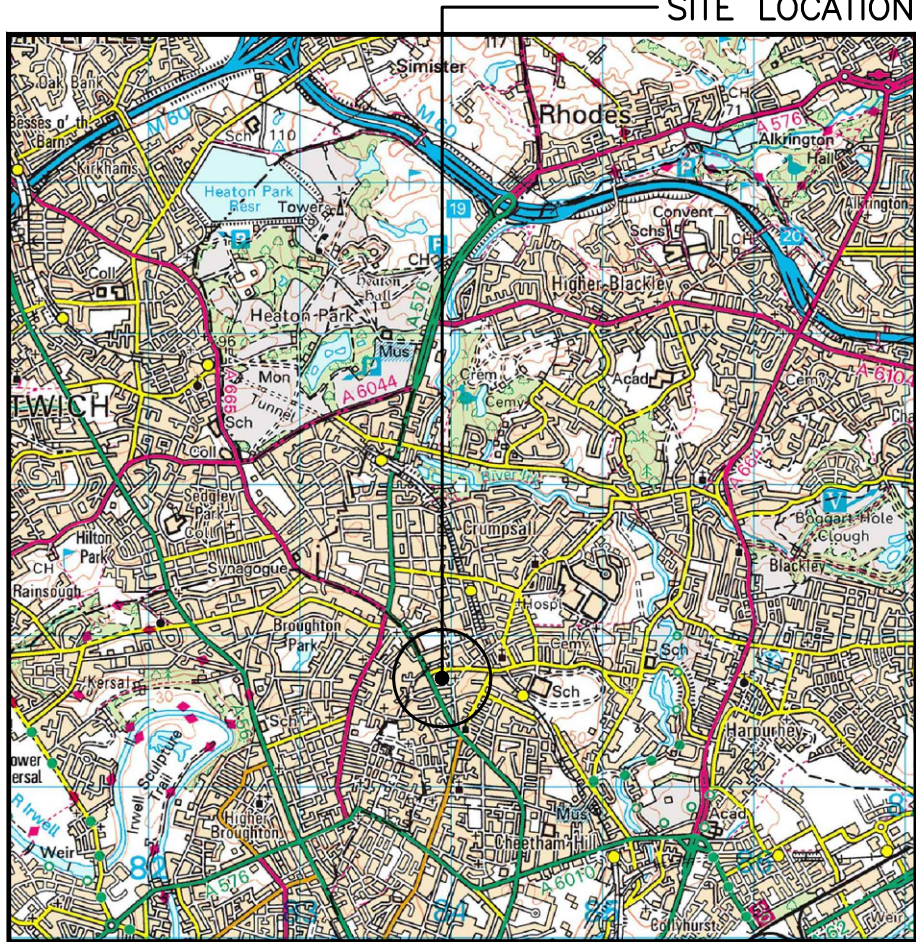


SITE LOCATION  
(SCALE 1:50000)

Ordnance Survey map extract based upon Landranger map series with the permission of the controller of His Majesty's Stationery Office  
Licence No. 0100022432  
Crown copyright.

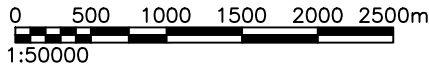


SITE PHOTOGRAPH

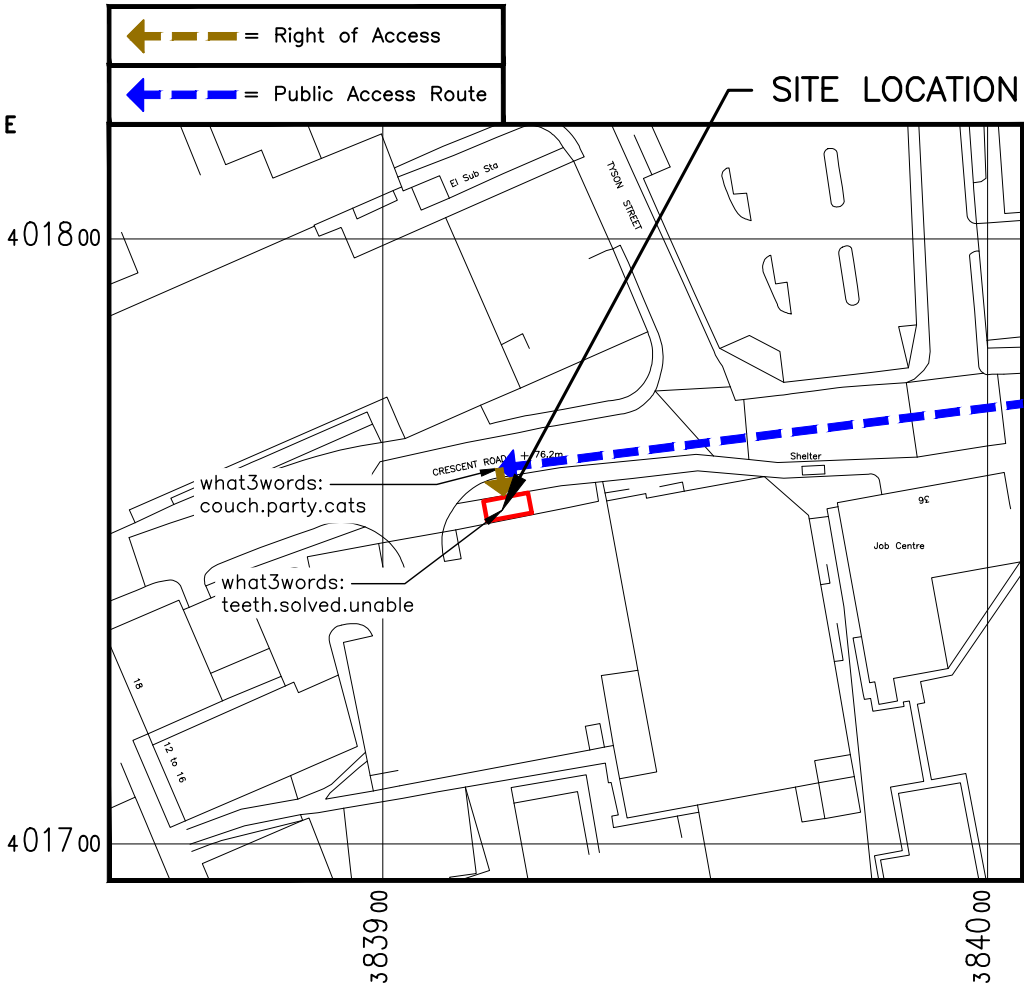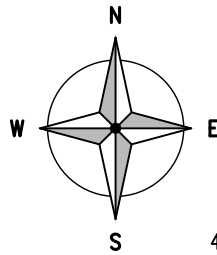

DETAILED SITE LOCATION  
(SCALE 1:1250)

Based upon Ordnance Survey map extract with the permission of the controller of His Majesty's Stationery Office  
Licence No. 0100022432  
Crown copyright.

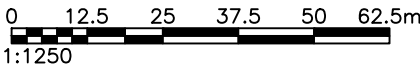

ALL DIMENSIONS ARE IN mm UNLESS NOTED OTHERWISE


N.G.R E: 383919 N: 401757

DIRECTIONS TO SITE:  
HEAD SOUTH EAST ON M60. AT JUNCTION 19, USE THE LEFT 2 LANES TO TAKE THE A576 EXIT TO M'CR CITY CENTRE/MIDDLETON. AT RHODES INTERCHANGE, TAKE THE 3RD ECIT ONTO MIDDLETON RD/A576. TURN LEFT ONTO CRUMPSALL LN. CONTINUE STRAIGHT ONTO ASH TREE RD. TURN RIGHT ONTO LANSDOWNE RD. CONTINUE ONTO CRESCENT AVE. TURN RIGHT ONTO CRESCENT RD. DESTINATION WILL BE ON THE LEFT

SURROUNDING AREA IS:  
COMMERCIAL

DISTANCE TO PUBLIC HIGHWAY APPROX:  
5.0m

|     |                |     |    |          |
|-----|----------------|-----|----|----------|
| 1A  | PLANNING ISSUE | CAS | MG | 03.07.25 |
| REV | MODIFICATION   | BY  | CH | DATE     |

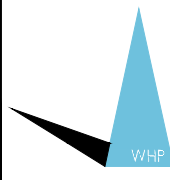

**WHP Telecoms Ltd**  
Faraday Court  
401 Faraday Street  
Birchwood Park  
Warrington WA3 6GA  
Tel: 01925 424100 Fax: 01925 424101  
e-mail: info@whptelecoms.com



|              |      |
|--------------|------|
| Cell Name    | Opt. |
| ABRAHAM MOSS | —    |

|             |   |            |   |       |
|-------------|---|------------|---|-------|
| Cell ID No  |   |            |   |       |
| CSID        | — | VF         | ✓ | TEF   |
| 305457      | — | —          | — | 96796 |
| Project No. | — | TM Cell ID | — | N/A   |
| —           | — | —          | — | —     |

|                                                            |
|------------------------------------------------------------|
| Site Address / Contact Details                             |
| CRESCENT ROAD<br>CRUMPSALL<br>GREATER MANCHESTER<br>M8 9JX |

Drawing Title:  
SITE LOCATION MAPS

Purpose of issue:  
PLANNING

Drawing Number:  
100

Surveyed By:  
SL

Original Sheet Size:  
A3

Pack Issue:  
1A

Drawn: CAS Date: 03.07.25 Checked: MG Date: 03.07.25 2A