



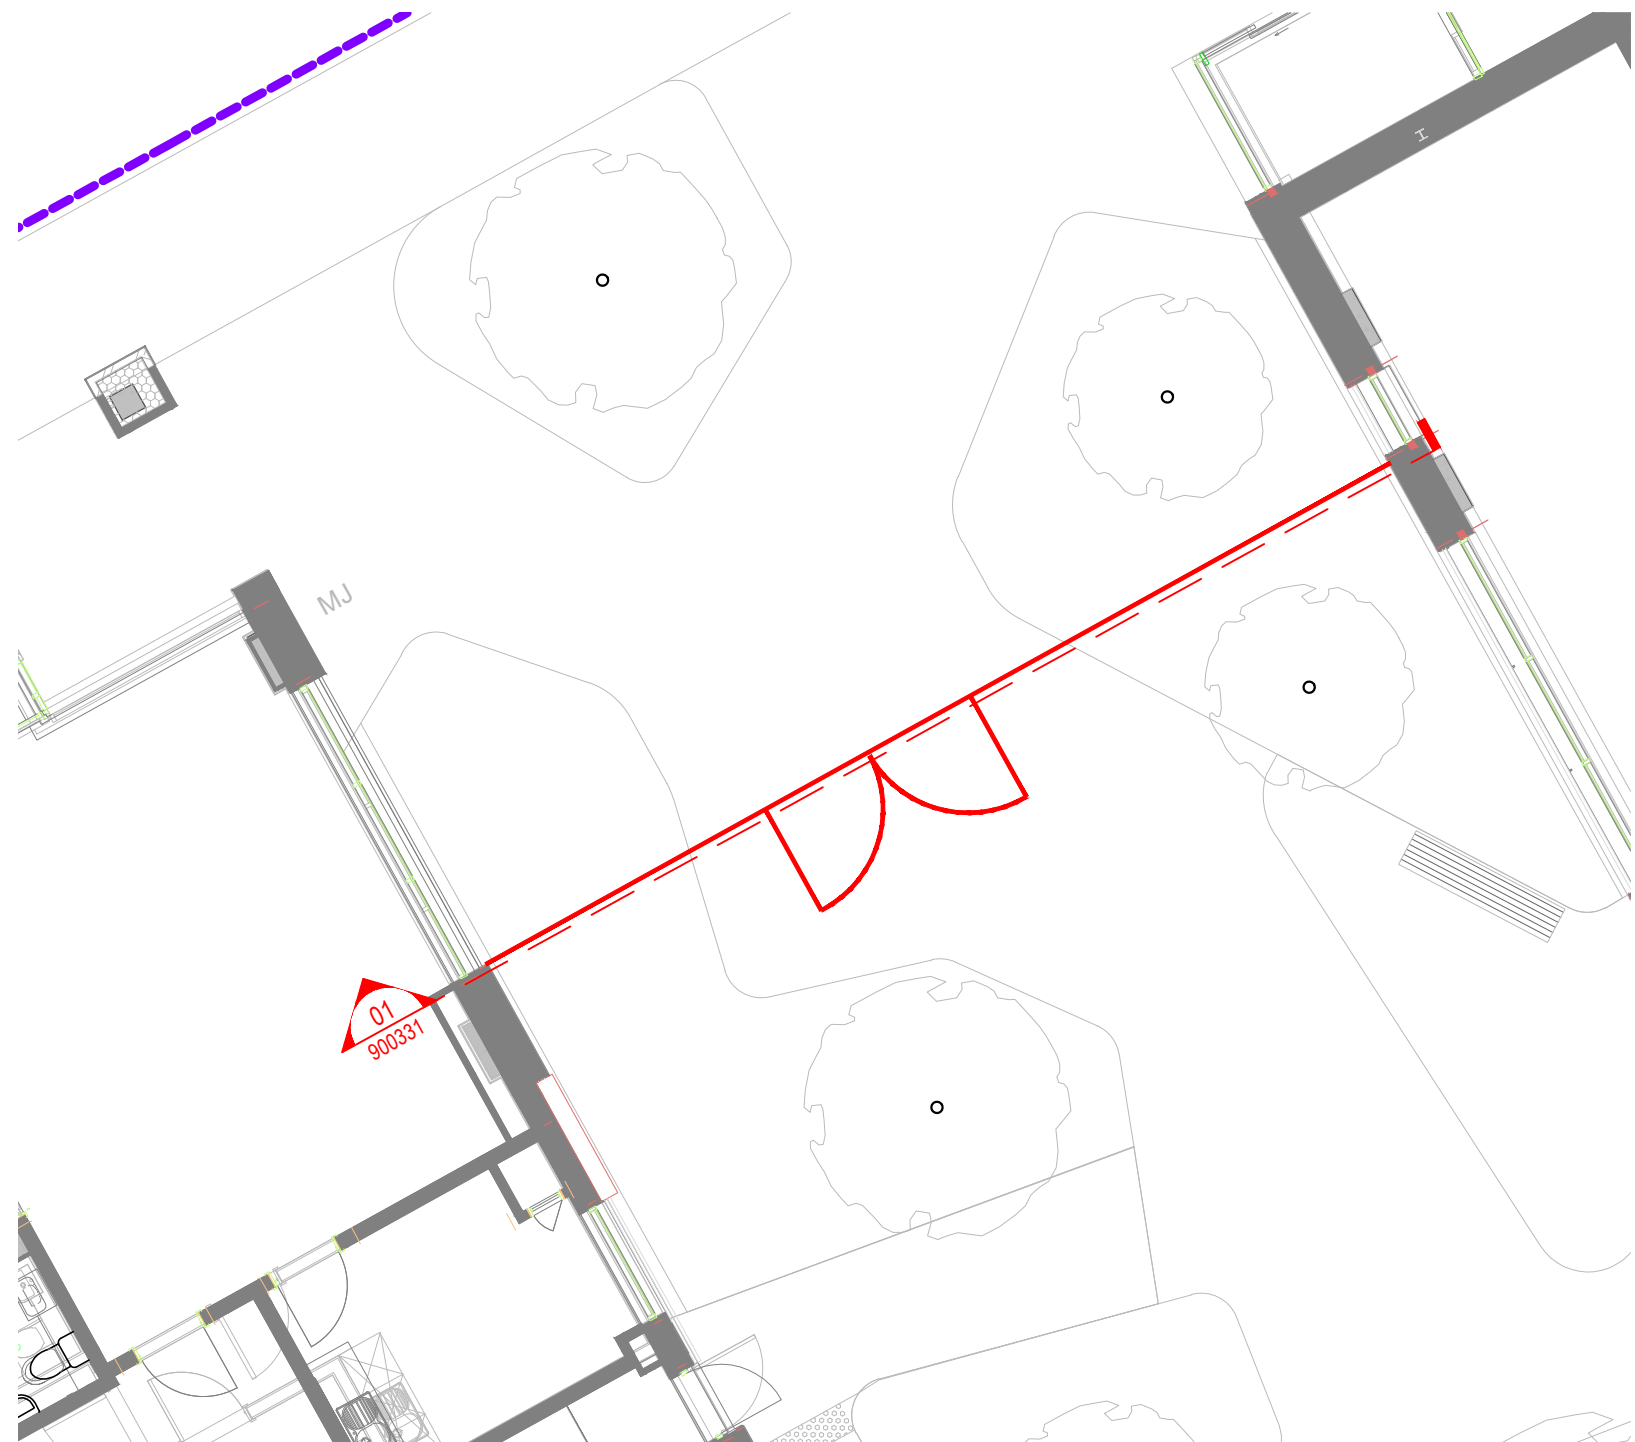

01 900331
B3 - Steel Fenceline and Pedestrian Entrance Access
Scale 1: 100 @A1

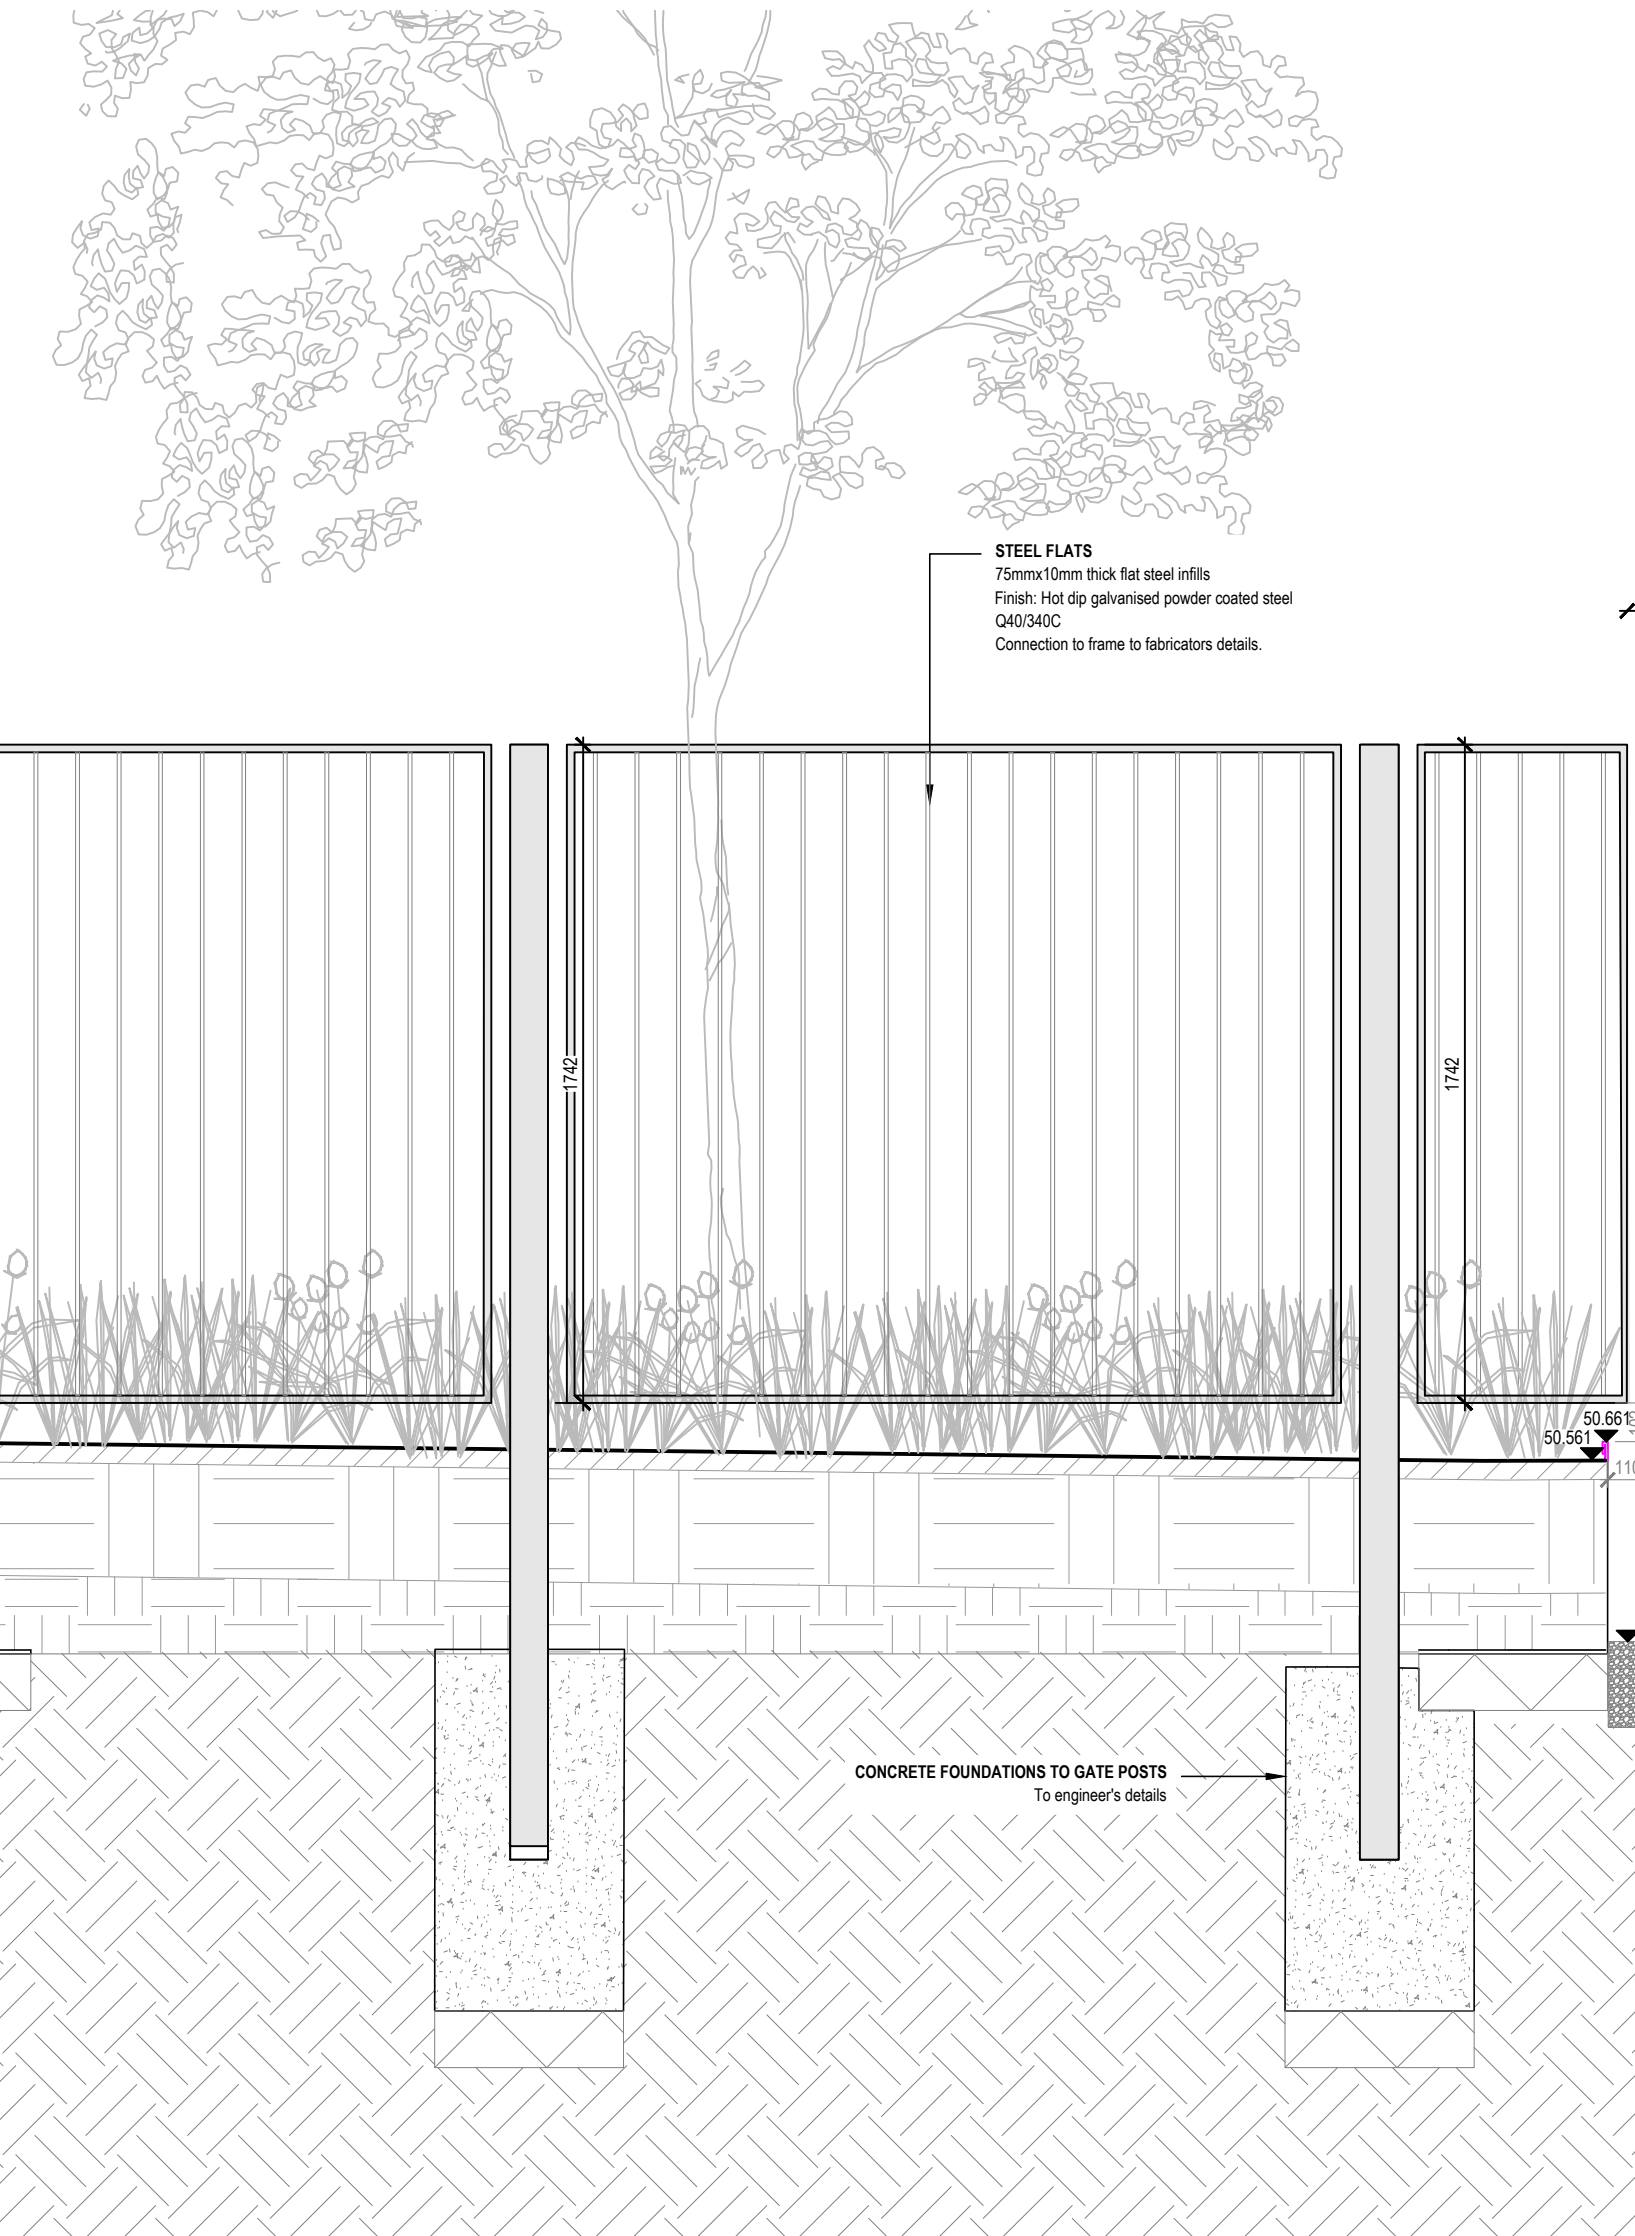


01 900331
B3A - Steel Fenceline and Pedestrian Entrance Access
Scale 1: 20 @A1

rev	details	by	date
P01	PLANTER EDGE MOVED AWAY FROM FACADE	SB	07.03.2024
P02	Stage 4 Issue	TH	04.07.2024
P03	Note added	SB	12.08.2024
P04	STAGE 5	ER	28.05.2025
P05	Planning NMA	ER	28.05.2025
P06	Planning NMA	ER	16.06.2025
P07	Stage 5	ER	16.06.2025
P08	Planning NMA	ER	01.10.2025
P09	Planning NMA	OC	03.10.2025
P10	Planning NMA	ER	09.10.2025

Notes

- Do not scale from drawing, use figured dimensions only
- All dimensions to be checked onsite
- This drawing to be read in conjunction with all other Gillespies drawings and specifications

NOTE: DESIGN INTENT ONLY
SHOP DRAWINGS TO BE DEVELOPED BY SPECIALIST SUPPLIER.
LANDSCAPE ARCHITECT TO APPROVE ALL DRAWINGS PRIOR TO FABRICATION

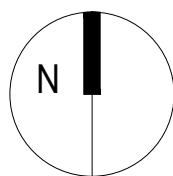

Ordinance Information shown is reproduced from Ordnance Survey material with the permission of Ordnance Survey on behalf of the Controller of Her Majesty's Stationary Office @ Crown Copyright. Unauthorised reproduction infringes Crown Copyright and may lead to prosecution or civil proceedings. License No. 1000 17362

JERSEY WHARF, ANCOATS
P21641-00-000

FENCING DETAILS - ACCESS GATE 02

Purpose of Issue	Scale	Drawn
	As shown @ A1	CB
Planning NMA	Date	Checked
	26.01.2024	SB
Drawing number		Revision
EYJW-GIL-EX-00-DR-L-900331		P10

S4 - FOR REVIEW AND AUTHORISATION



Client
John Sisk & Son Limited

Gillespies