miller homes

1:500 0 5 10 15 25m

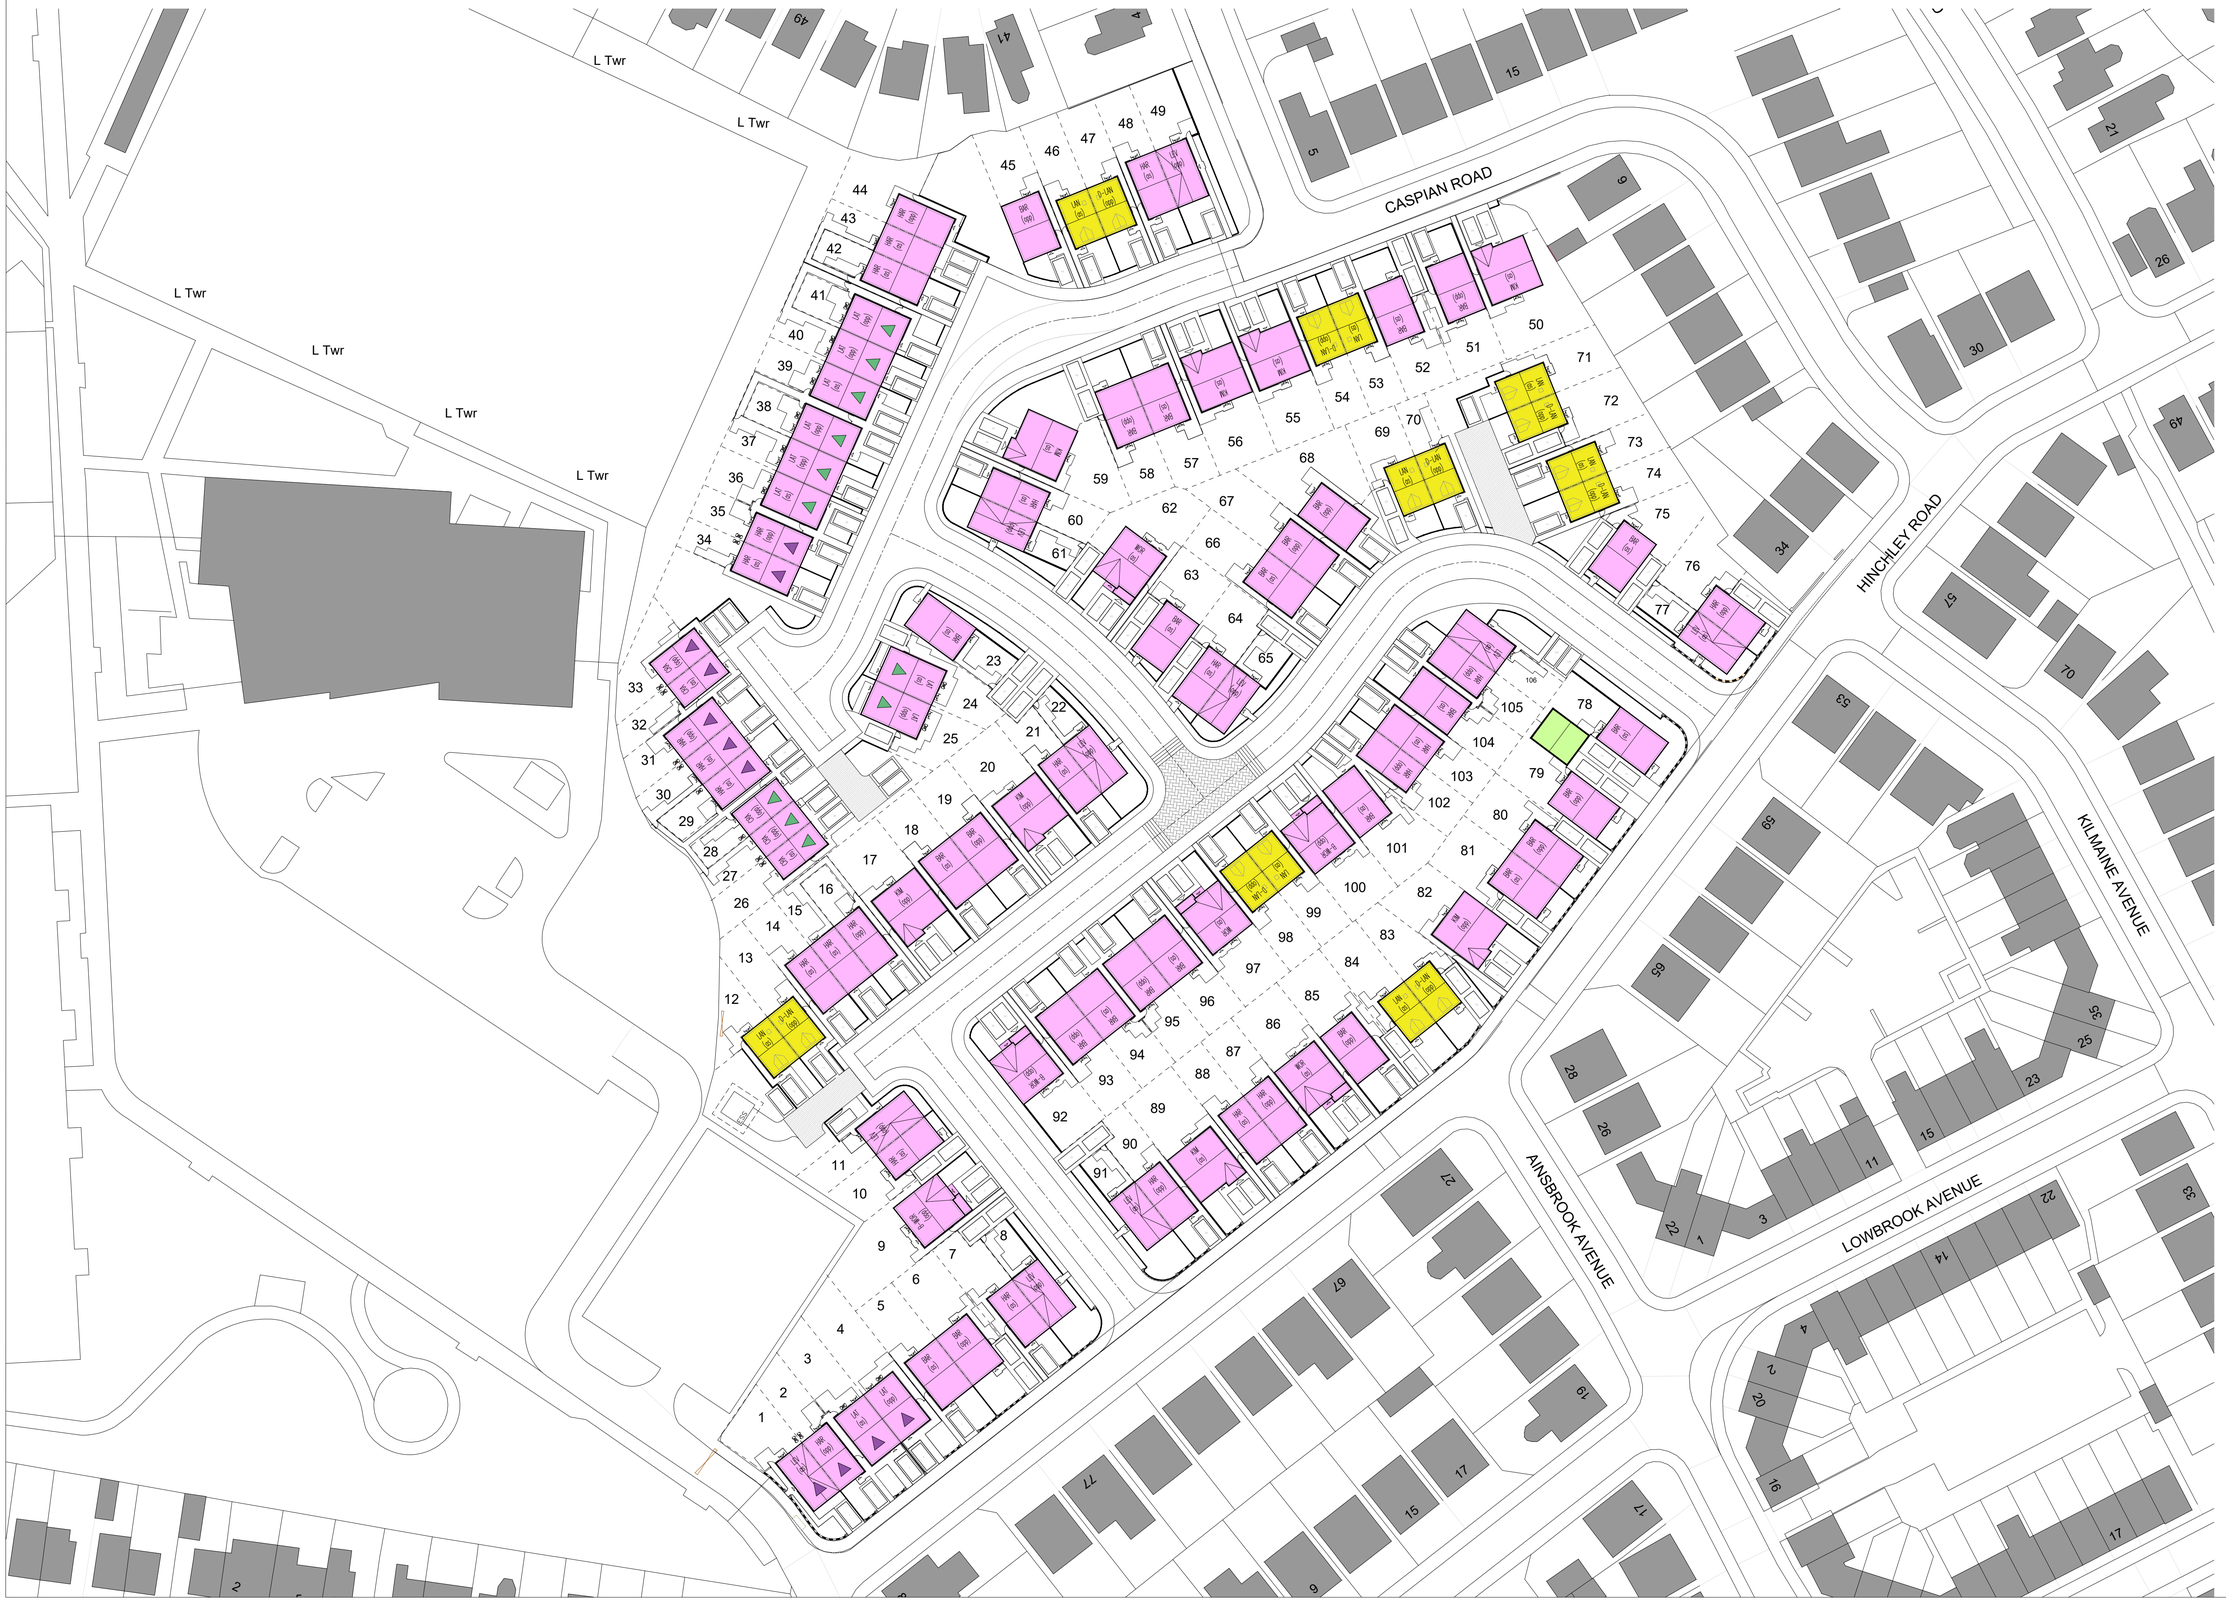

BUILDING HEIGHTS: -

- Denotes 1 Storey Building
  Eaves Height 2-3m
  Ridge Height 2-6m
- Denotes 2 Storey Building
  Eaves Height 5.5m or less
  Ridge Height 8.5m or less
- Denotes 2.5 Storey Building
  Eaves Height 5.5m or less
  Ridge Height 9.8m or less

Rev.	Description	Drawn	Date
B	Updated to suit site layout revision D.	MG	13.10.25
A	Updated to suit site layout revision C.	MG	22.07.25

miller homes
Miller Homes Limited - North West Region
103 Dalton Avenue
Birchwood Park
Warrington
WA3 6YF

Telephone 0870 336 4700
www.millerhomes.co.uk

Project Title
HINCHLEY ROAD,
CHARLESTOWN

Drawing Title
BUILDING HEIGHTS PLAN

Scale	Drawn By	Checked By	Authorised By
1:500	MU		
	Date 03.04.25	Date	Date

Job No.	Drawing No.	Revision
809380	HP-BHP-01	B

Original Sheet Size A1 Do Not Scale From This Drawing