
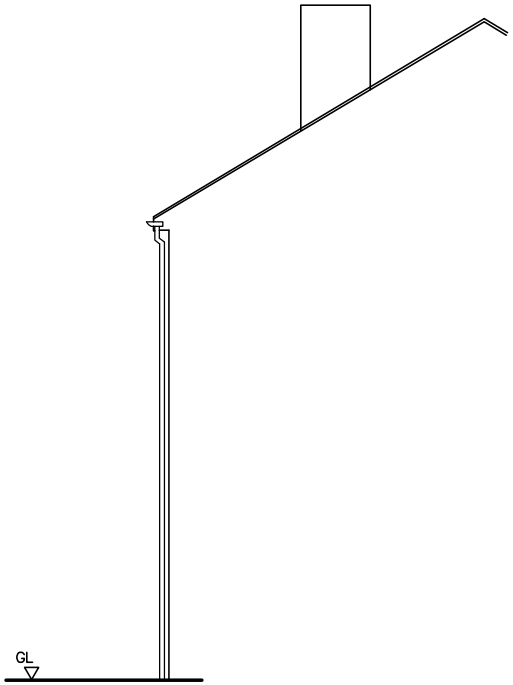


EXISTING SIDE (VIEW) ELEVATION

(VIEWED FROM 51 SMEDLEY LANE)

SCALE 1:100

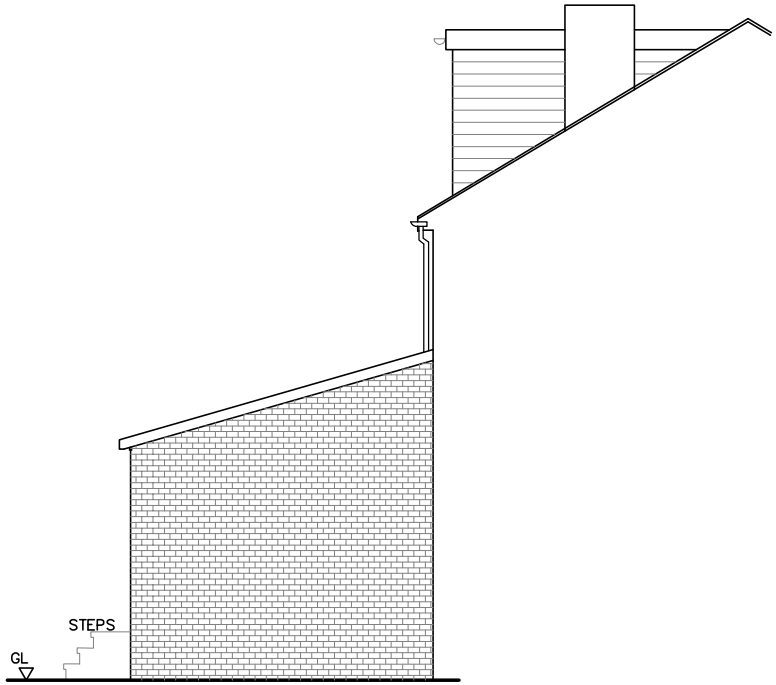

PROPOSED SIDE (VIEW) ELEVATION

(VIEWED FROM 51 SMEDLEY LANE)

SCALE 1:100



SCALE BAR 1 : 100

Architectural & Structural Services

53 SMEDLEY LANE,
CHEETHAM HILL, MANCHESTER.

Drawn	Checked	Approved	Date
AD	MA		SEPT 2025
Scale	Drawing No.		Revision
AS SHOWN	AMR 0835/25/03		-