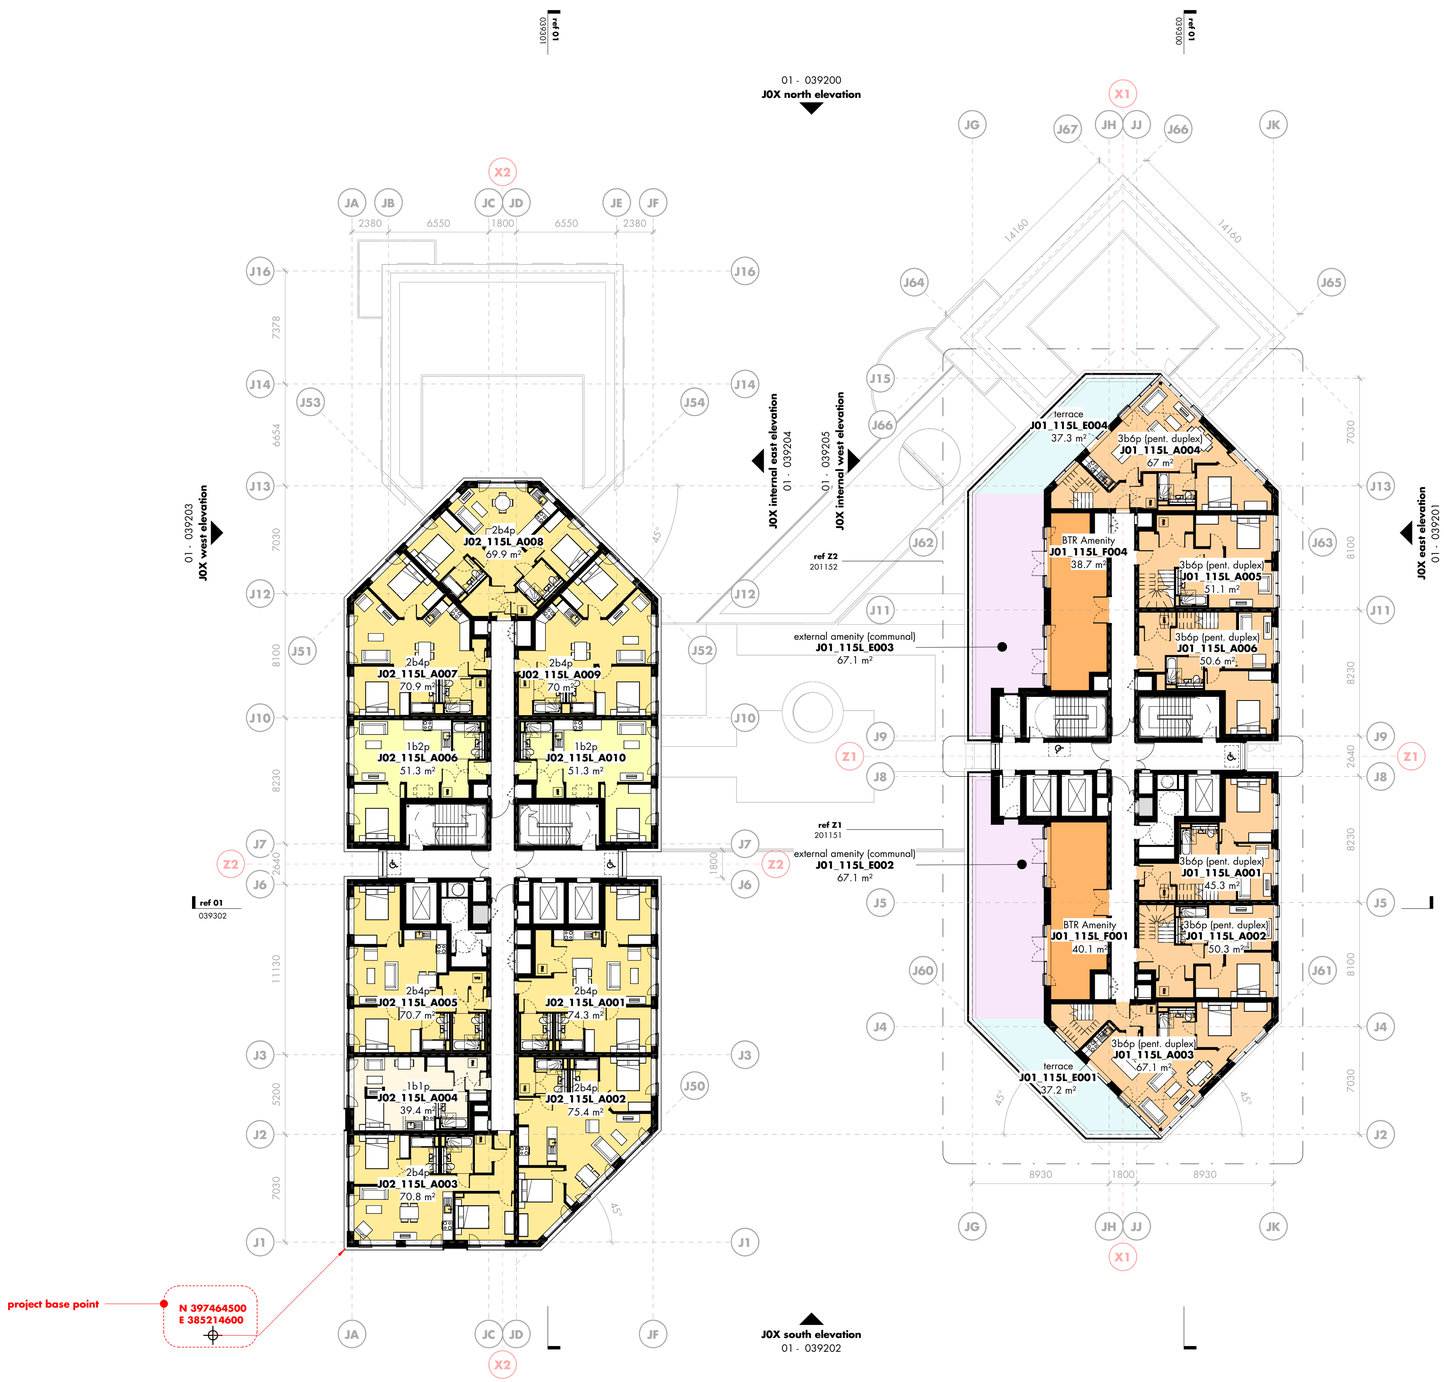

01 - J01 115L 1 : 200

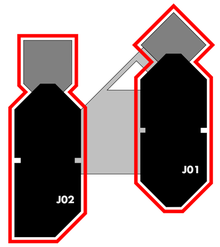

space function

- other (sui generis) - BoH/Plant
- lobby - C3 Residential
- commercial unit - E (a,b,c) Retail/Restaurant/Cafe

residential (bedspace/person)

- 1b1p
- 1b2p
- 2b4p
- 3b6p
- residential amenity - C3 Residential
- residential BoH (post / move in storage / office)
- residential external amenity (communal)
- residential external amenity (private)

access

- FoH/residential unit
- commercial
- cycle store
- BoH (back of house - refuse, sub-station etc...)
- MoE (means of escape)

notes

consultant references
for structure refer to civic engineers drawings + specification
for MEPH refer to arcadis drawings + specifications
for fire performance refer to jensen hughes strategy report
for acoustic refer to wsp drawings + specification
for landscape refer to studio egret west drawings + specification

drawing references
SKM GA's
- plans 039100s
- elevations 039200s
- sections 039300s
SKM enlarged GA's
- plans 201100s

rev	description	issued	drawn	checked
P02	planning updates	18.07.25	RG	HM
P01	planning submission	19.12.24	RG	HM
P01.05	DAS draft issue	12.12.24	RG	HM
P01.04	DAS draft issue	29.11.24	RG	HM
P01.03	EIA release	18.11.24	RG	HM
P01.02	GA freeze - additional info	08.11.24	RG	HM
P01.01	GA freeze	31.10.24	RG	HM

status: planning

shedkm
+44 (0)151 709 8211
+44 (0)207 253 8881
+44 (0)161 241 9928

project	Mayfield Park
shedkm project reference	2325
client	Landsec
dwg no.	0200_MAY-SKM-J0X-115L-DR-A-039115_P02
scale	1 : 200@a1
drawing title	115L GA plan

do not scale from this drawing • drawing to be printed in colour • all dimensions are to be checked on site prior to work commencing • any discrepency found between information given on this drawing and that given elsewhere or recorded on site shall be notified immediately to the project architect in writing

0 — 20 m