


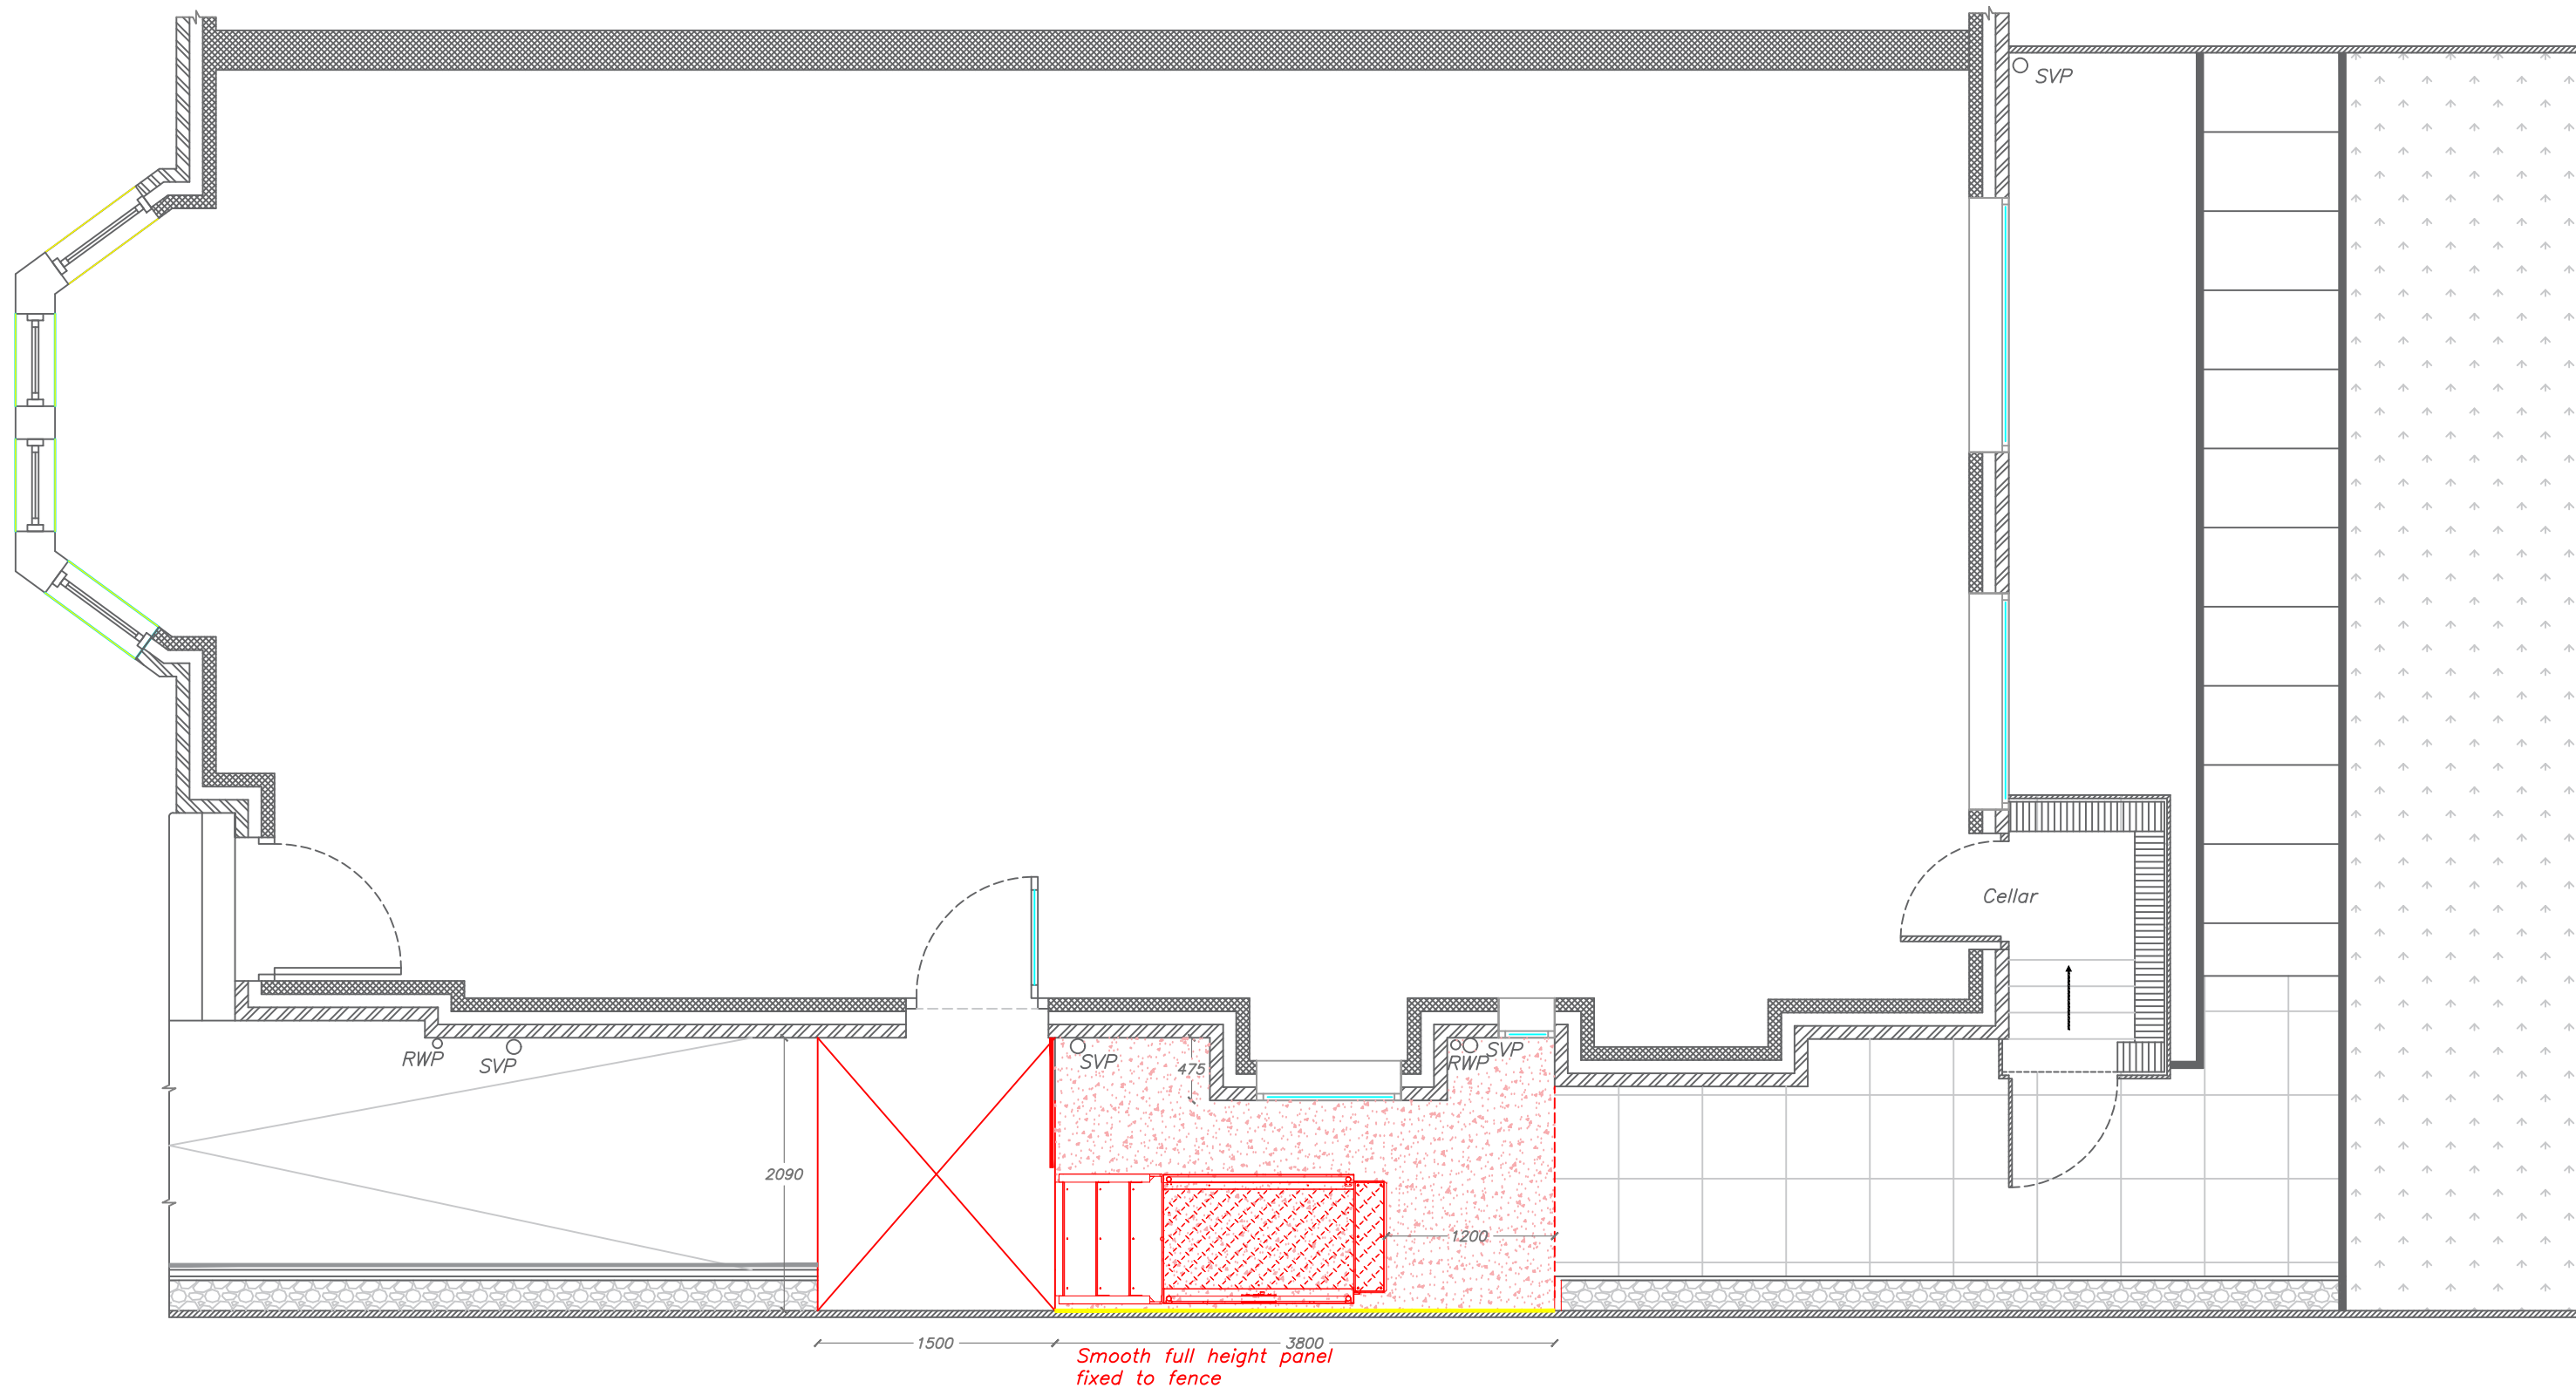

Proposed Layout

Manchester Equipment & Adaptations Partnership Technical Officer Service Phillips Park Rd Beswick, Manchester, M11 3FU	Applicants name: Master Aimal Safi Property address: 16 Bennett Road Crumpsall Manchester M8 5DX	Revisions: REV SS -	Drawn By: Shaun Stephenson Scale: 1:50	Date:19/08/2025 Paper Size: A3	 Manchester Equipment & Adaptations Partnership
---	--	-----------------------------------	--	--	---