
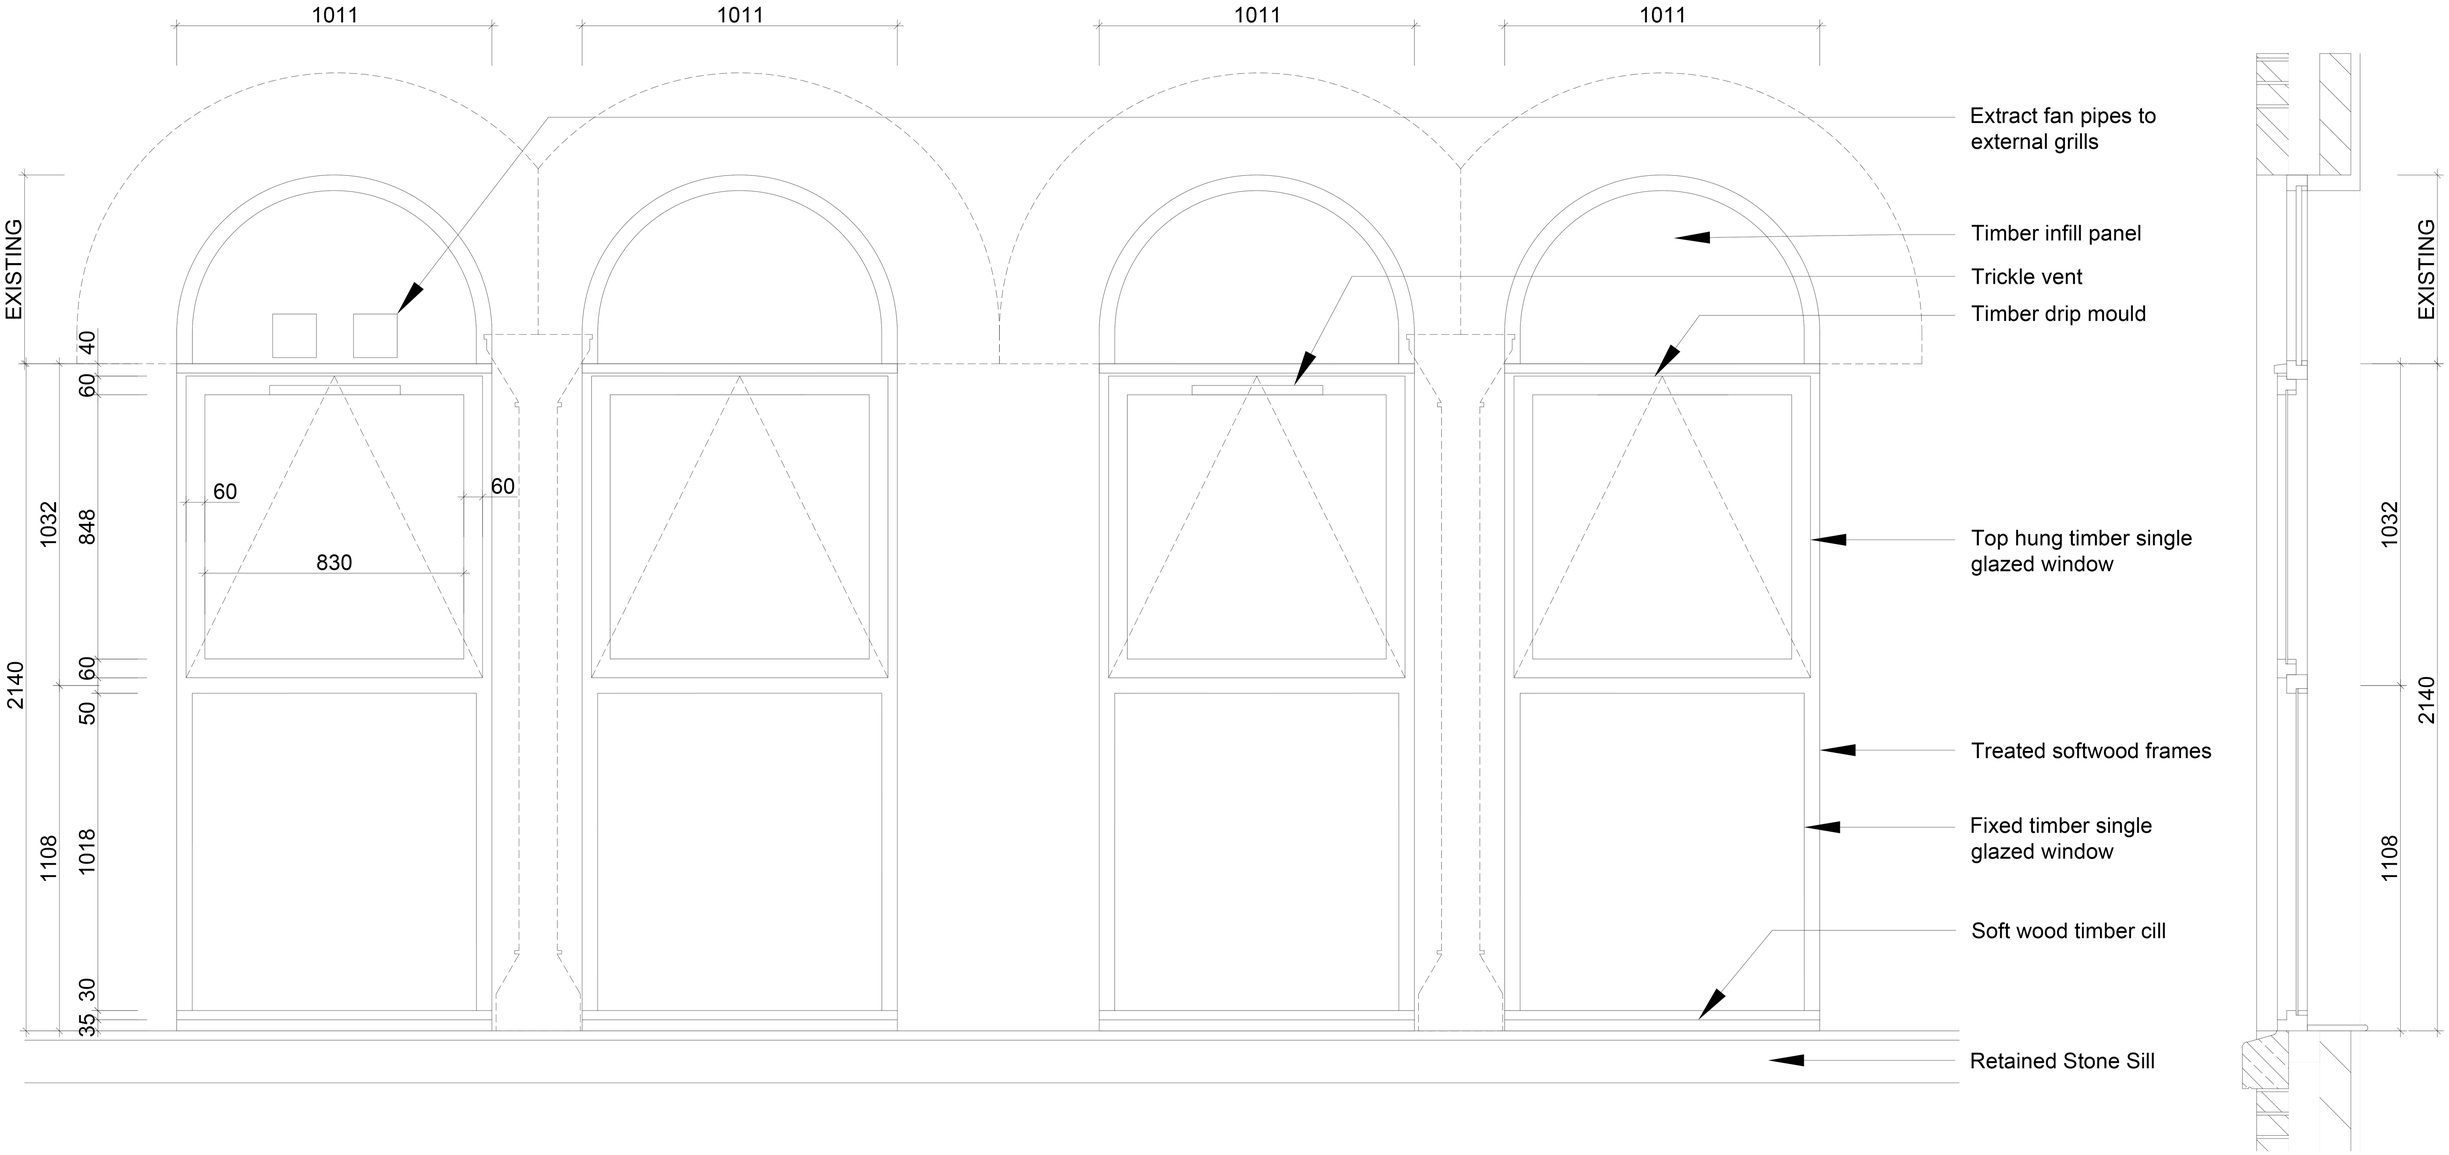


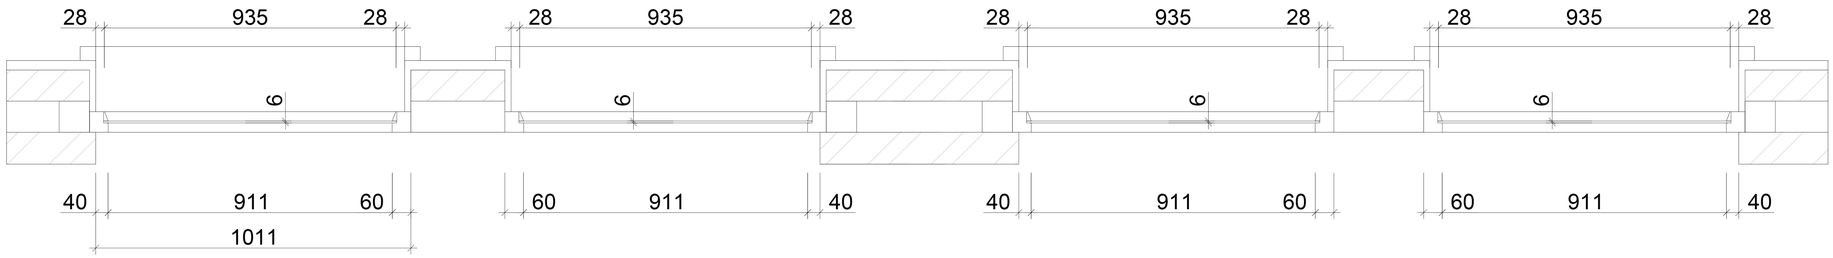

1 Existing Timber Window Plan & Elevation
1:10 @ A1

2 Existing Timber Window Section
1:10 @ A1

Rev.	Drawn by	Comments	Date
00	NOH	PLANNING	15/09/2025

General Notes:
No dimensions to be scaled from this drawing, use figured dimensions only. All dimensions to be checked on site, any discrepancies found between this drawing and other documents should be referred immediately to the consultants.

0 0.5m 1m
Scale 1:10 @ A1

Project	Scale	Status
Flat 514, Victoria Mill, M40 7LL	1:10 @ A1	PLANNING
Drawing Title	**Drawing No.**	**Revision**
Original Details	DR-2100	00