



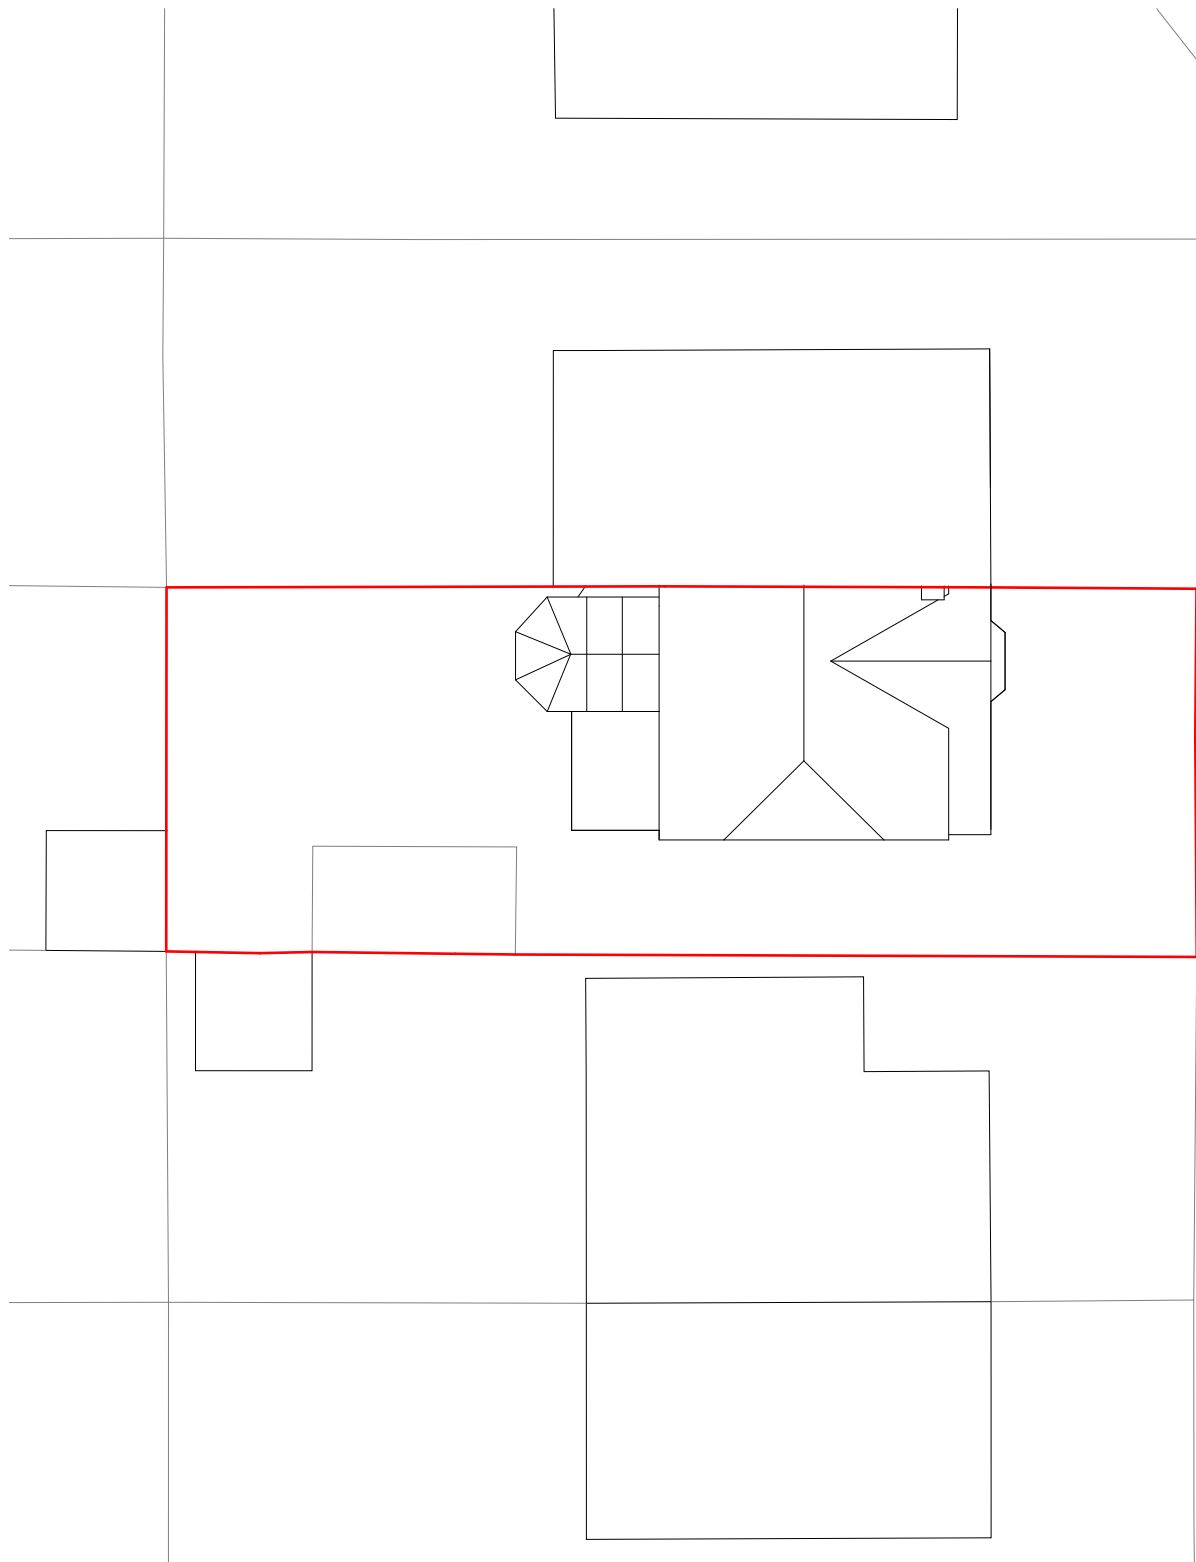

1 Existing
1 : 200

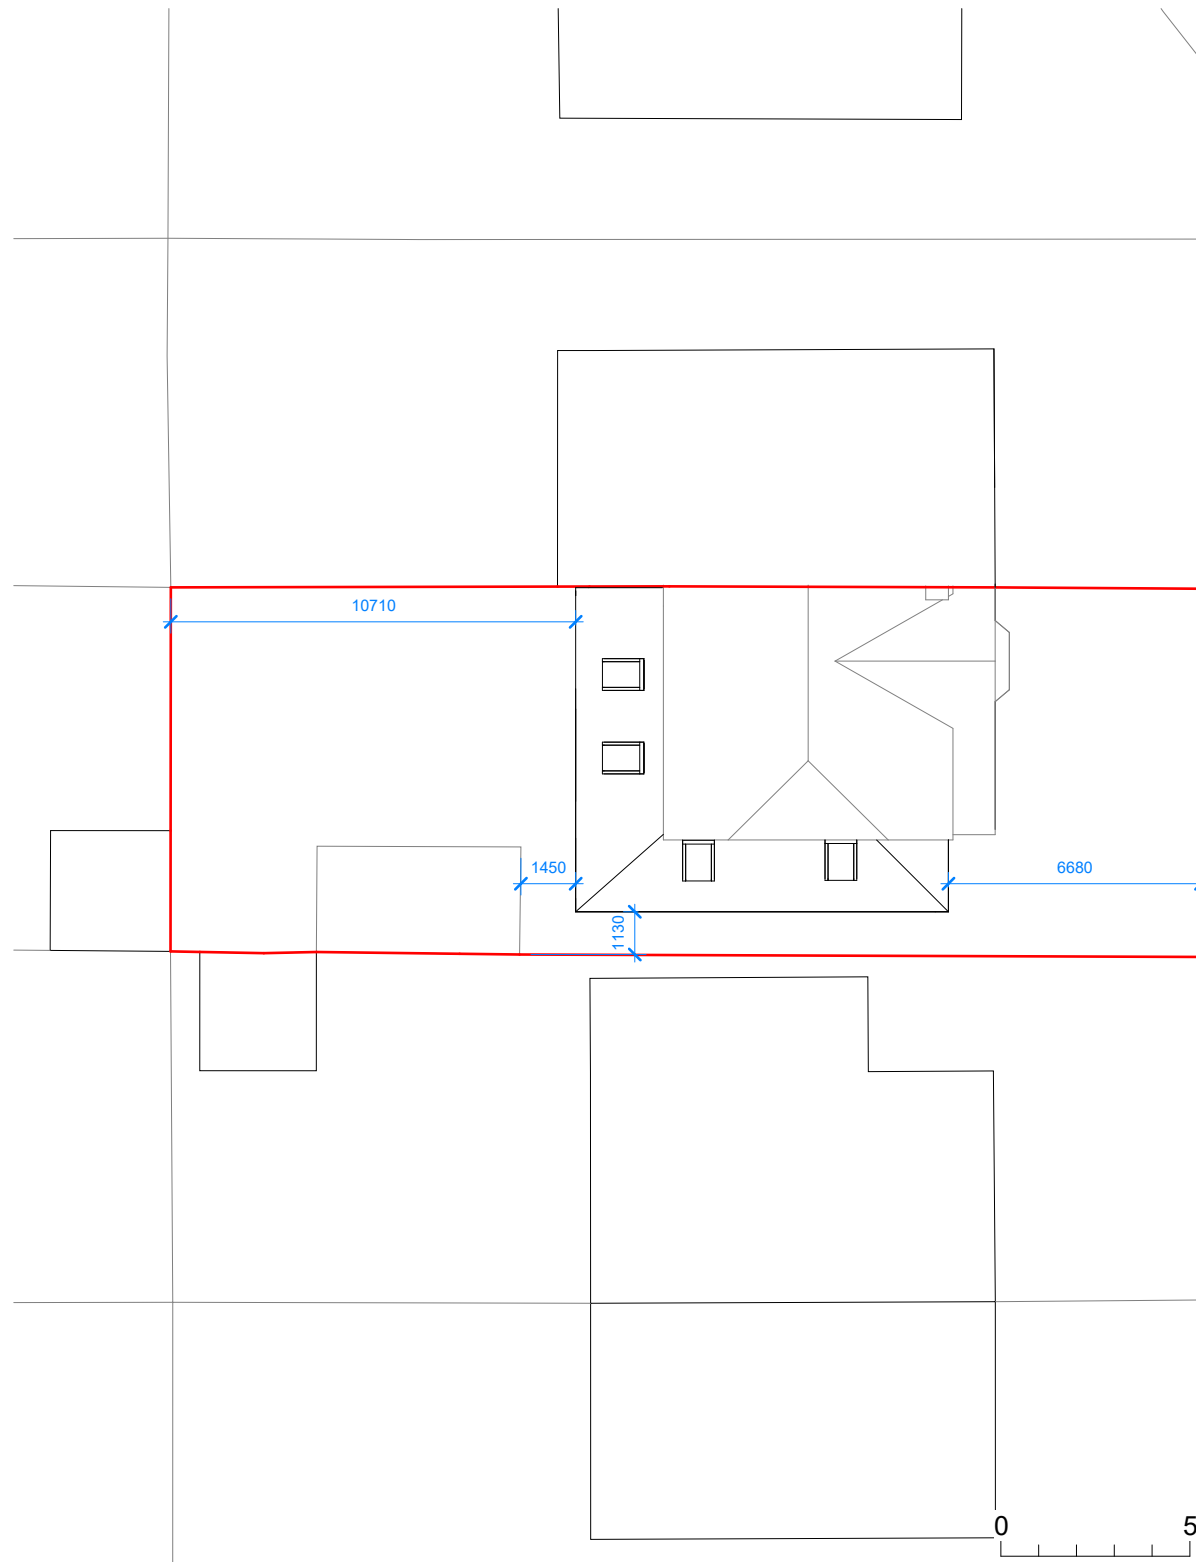

2 Proposed
1 : 200

CLIENT:

George Domaille

DIOGEL

Your Home, Your Safe Place, Your World
adam@diogelarchitecture.co.uk / +44 (0)1248 800 321

REV

DESCRIPTION

DATE

5 Redland Crescent
M21 8DL
Site Layout Plan

SCALE: 1 : 200

DRAWN: BA

JOB / DRAWING No.


1566-02-02-01

REVISION




© Copyright Diogel Architecture. All dimensions to be checked and verified on site. This drawing is to be read in conjunction with all other relevant drawings and specifications. Any discrepancies in the drawings are to be reported immediately to Diogel Architecture. This drawing is not to be used for construction or sales purposes unless marked 'issued for construction'.

Dimensions and area schedules are subject to change.

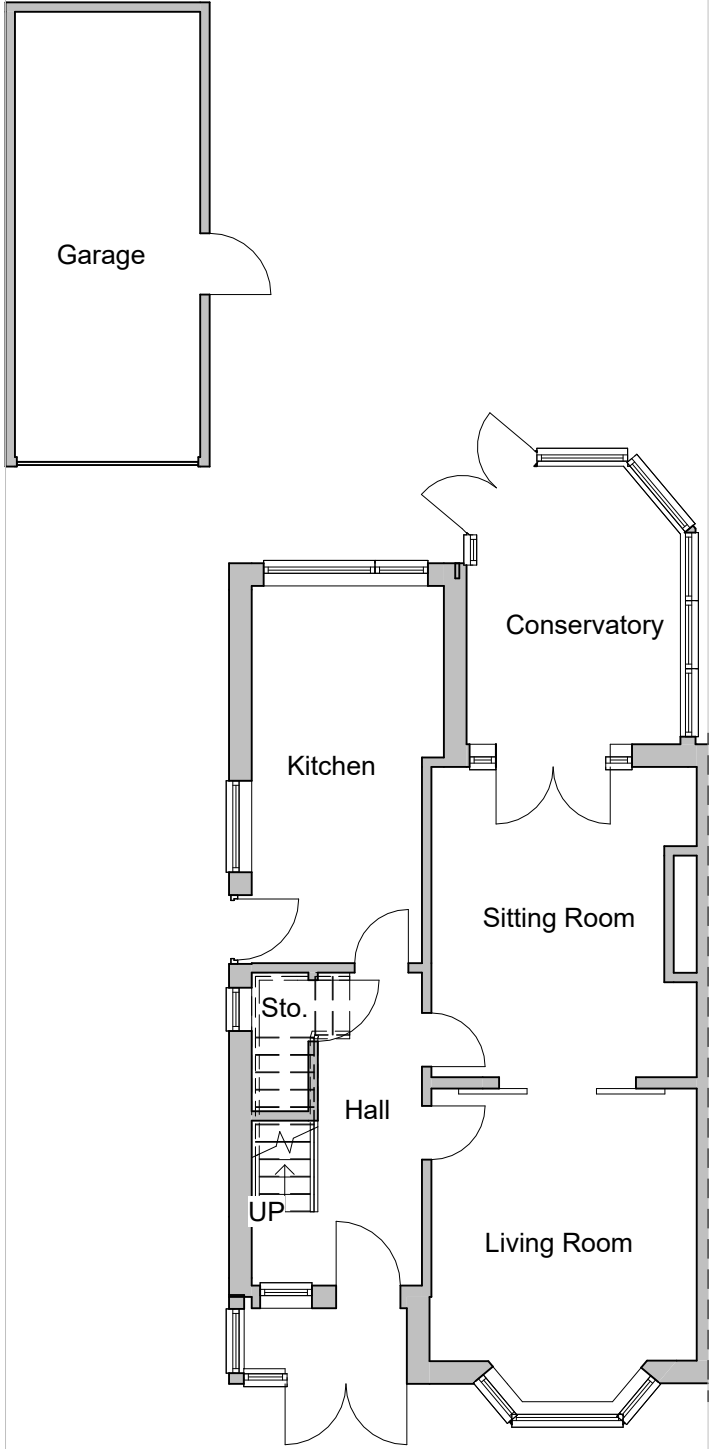

1 Existing
1 : 100

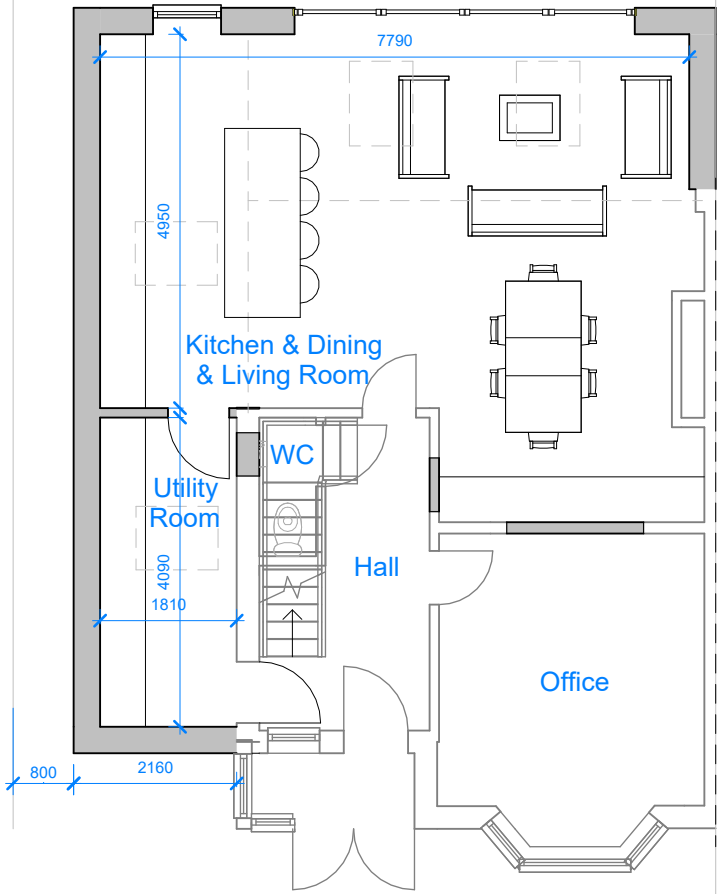

2 Proposed
1 : 100



CLIENT:

George Domaille

DIOGEL

Your Home, Your Safe Place, Your World
adam@diogelarchitecture.co.uk / +44 (0)1248 800 321

REV

DESCRIPTION

DATE

5 Redland Crescent
M21 8DL
Ground Floor

SCALE: 1 : 100

DRAWN: BK, BA

JOB / DRAWING No.

1566-02-03-01

REVISION




© Copyright Diogel Architecture. All dimensions to be checked and verified on site. This drawing is to be read in conjunction with all other relevant drawings and specifications. Any discrepancies in the drawings are to be reported immediately to Diogel Architecture. This drawing is not to be used for construction or sales purposes unless marked 'issued for construction'.

Dimensions and area schedules are subject to change.



1 **Front**
1 : 100

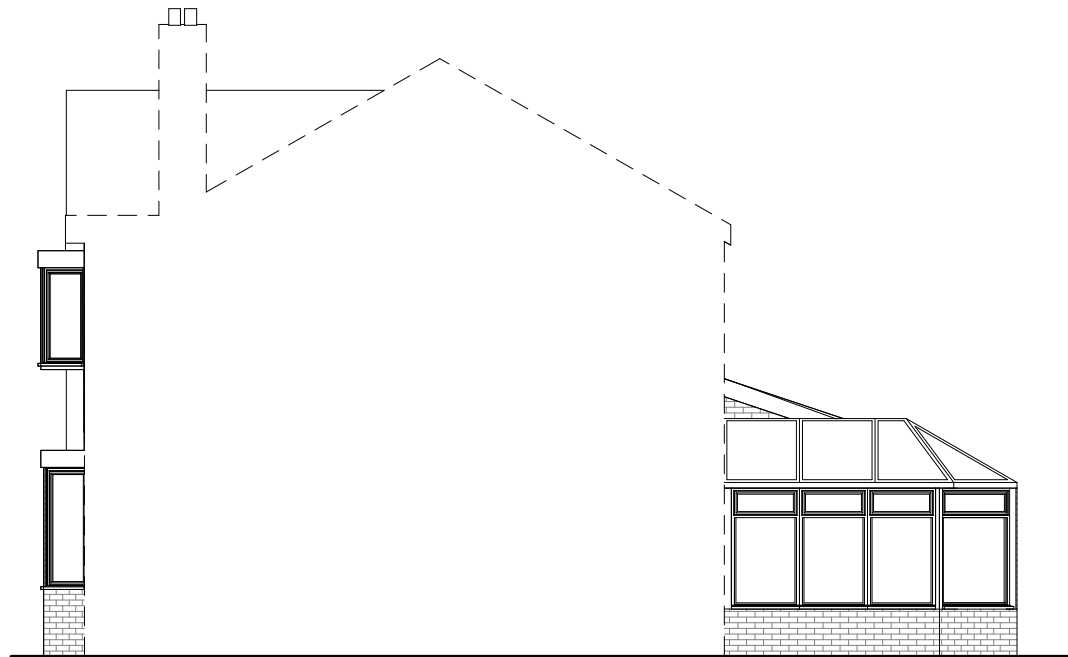

2 **Right Hand Side**
1 : 100



3 **Rear**
1 : 100



4 **Left Hand Side**
1 : 100



CLIENT:

George Domaille

REV

DESCRIPTION

DATE

5 Redland Crescent
M21 8DL
Existing Elevations

REVISION



SCALE: 1 : 100

DRAWN: BA

JOB / DRAWING No.


1566-02-04-01

© Copyright Diogel Architecture. All dimensions to be checked and verified on site. This drawing is to be read in conjunction with all other relevant drawings and specifications. Any discrepancies in the drawings are to be reported immediately to Diogel Architecture. This drawing is not to be used for construction or sales purposes unless marked 'issued for construction'.


Dimensions and area schedules are subject to change.

DIOGEL


Your Home, Your Safe Place, Your World
adam@diogelarchitecture.co.uk / +44 (0)1248 800 321

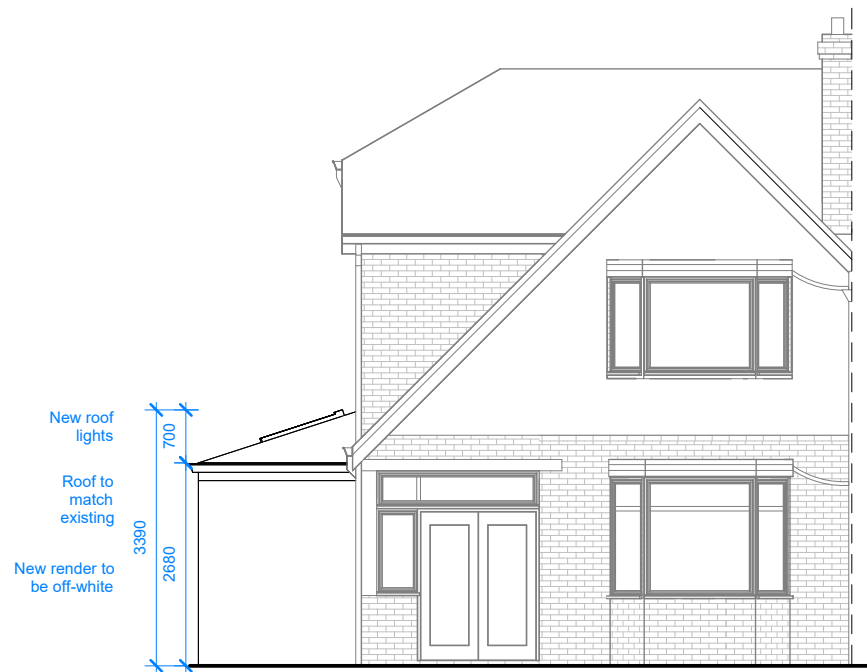

1 Front
1 : 100

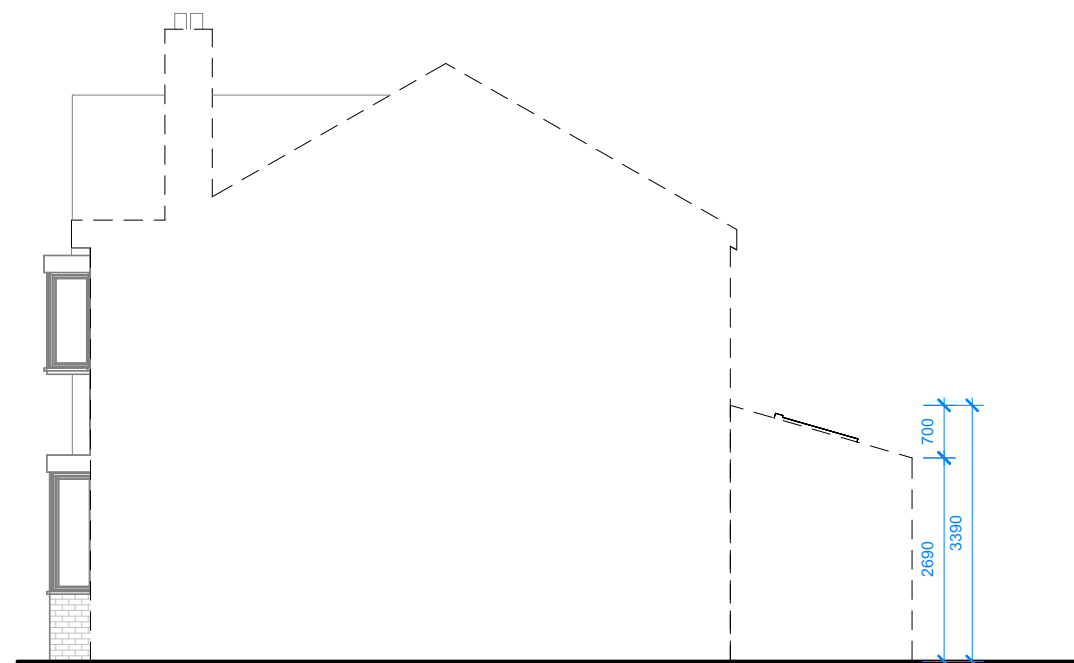

2 Right Hand Side
1 : 100

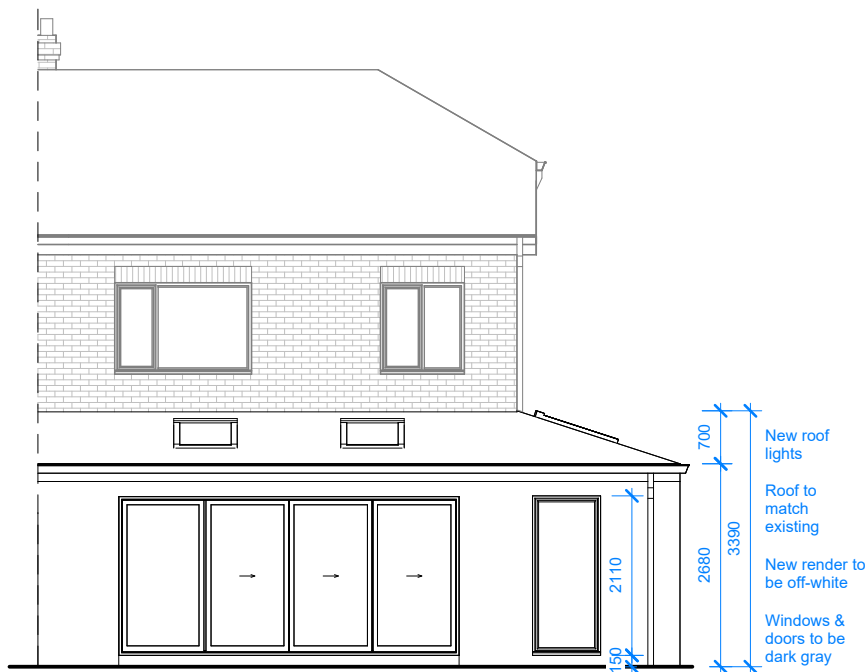

3 Rear
1 : 100



4 Left Hand Side
1 : 100



CLIENT:

George Domaille

REV

DESCRIPTION

DATE

5 Redland Crescent
M21 8DL
Proposed Elevations

REVISION



© Copyright Diogel Architecture. All dimensions to be checked and verified on site. This drawing is to be read in conjunction with all other relevant drawings and specifications. Any discrepancies in the drawings are to be reported immediately to Diogel Architecture. This drawing is not to be used for construction or sales purposes unless marked 'issued for construction'.

Dimensions and area schedules are subject to change.

DIOGEL

Your Home, Your Safe Place, Your World
adam@diogelarchitecture.co.uk / +44 (0)1248 800 321

SCALE: 1 : 100

DRAWN: BA

JOB / DRAWING No.

1566-02-04-02