


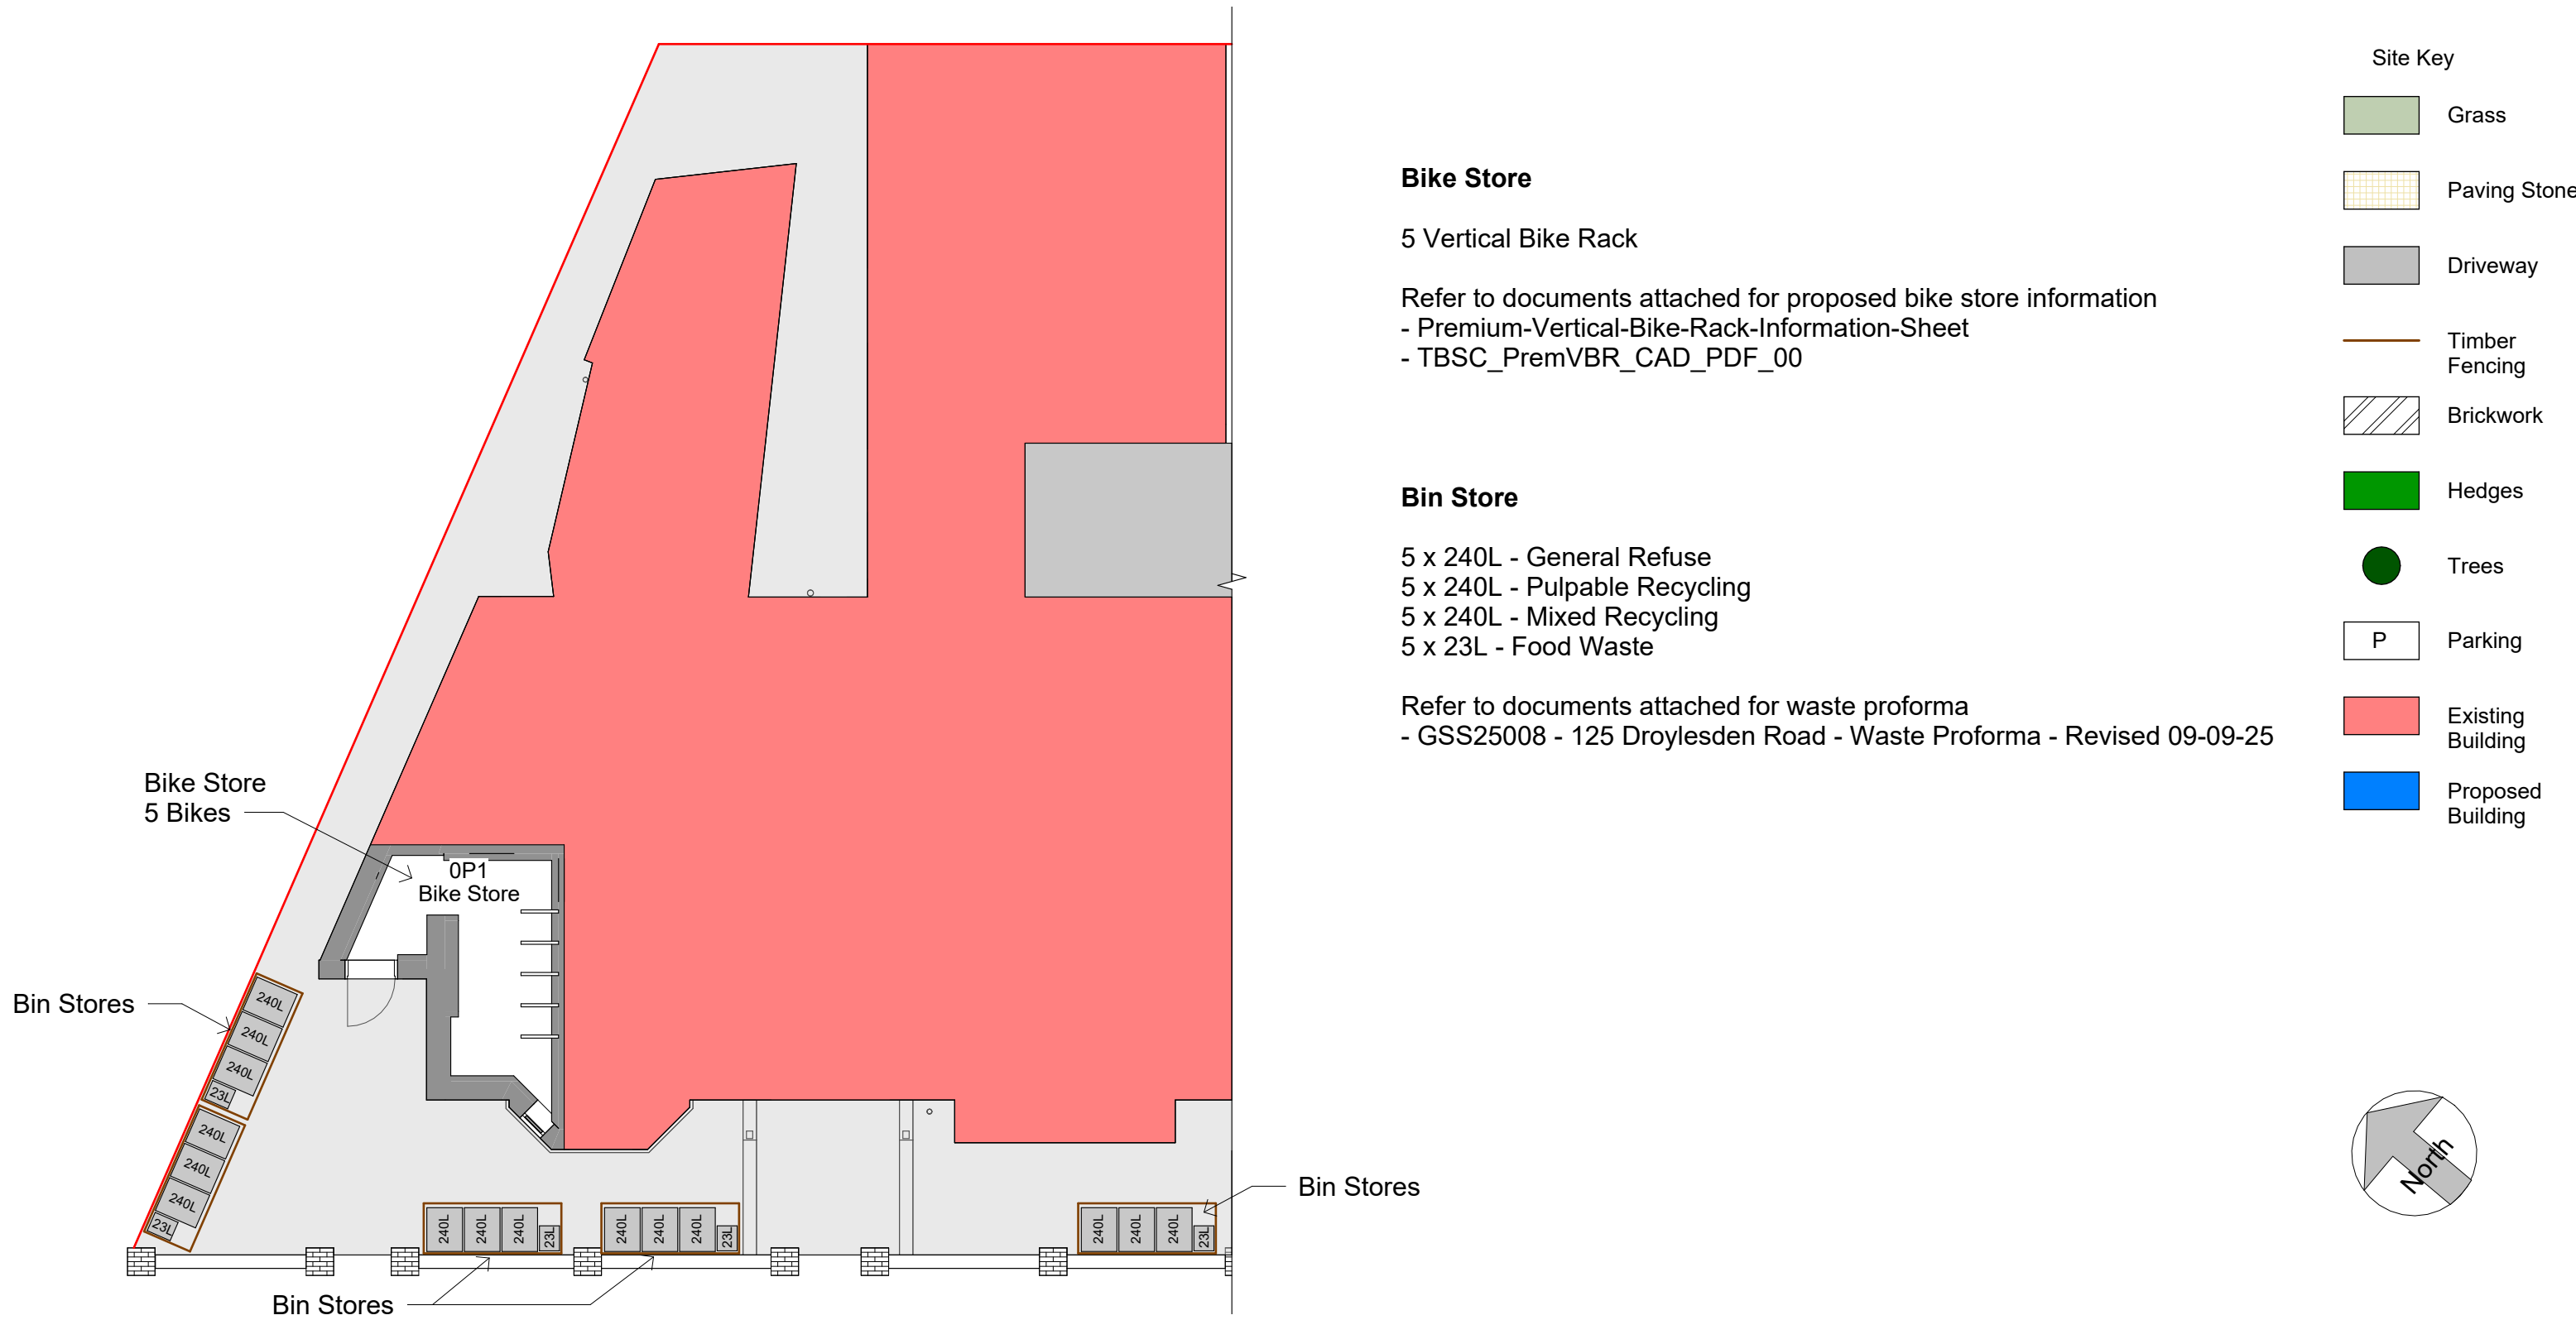

1

Site - Proposed Bin and Bike Store

1 : 100

PROJECT	125 Droylesden Road	PROJECT NUMBER		DRAWING NUMBER		REV		<div><div><div>GOLD SKETCH</div><div>S T U D I O S</div><div>www.goldsketch.co.ukinfo@goldsketch.co.uk0161 792 9595</div></div><div>NOTES © COPYRIGHT : ALL RIGHTS RESERVED. THIS DRAWING MUST NOT BE REPRODUCED WITHOUT PRIOR WRITTEN CONSENT. DRAWING TO BE USED FOR THE STATUS INDICATED ONLY. ALL DIMENSIONS AND SETTING OUT SHALL BE CHECKED AND CONFIRMED ON SITE. ANY DISCREPANCIES TO BE REPORTED TO THE DESIGNER PRIOR TO THE COMMENCEMENT OF ANY WORK. ALL WORK AND MATERIALS TO BE IN ACCORDANCE WITH CURRENT STATUTORY LEGISLATION, RELEVANT CODES OF PRACTICE AND BRITISH STANDARDS. ALL DIMENSIONS ON THIS DRAWING ARE IN MILLIMETRES (UNLESS OTHERWISE STATED).</div></div>					
TITLE	Proposed Bin and Bike Store	GSS25008		503		2							
STATUS	PLANNING	DRAWN BY	CHECKED BY	DATE	SCALE (@ A1)	2	Revised Design - Bin Stores						
		JB	SG	08/07/2025	As indicated	1	Revised Design - Bin Stores	06/08/2025	JB				
						No.	Description	Date	Initial				