


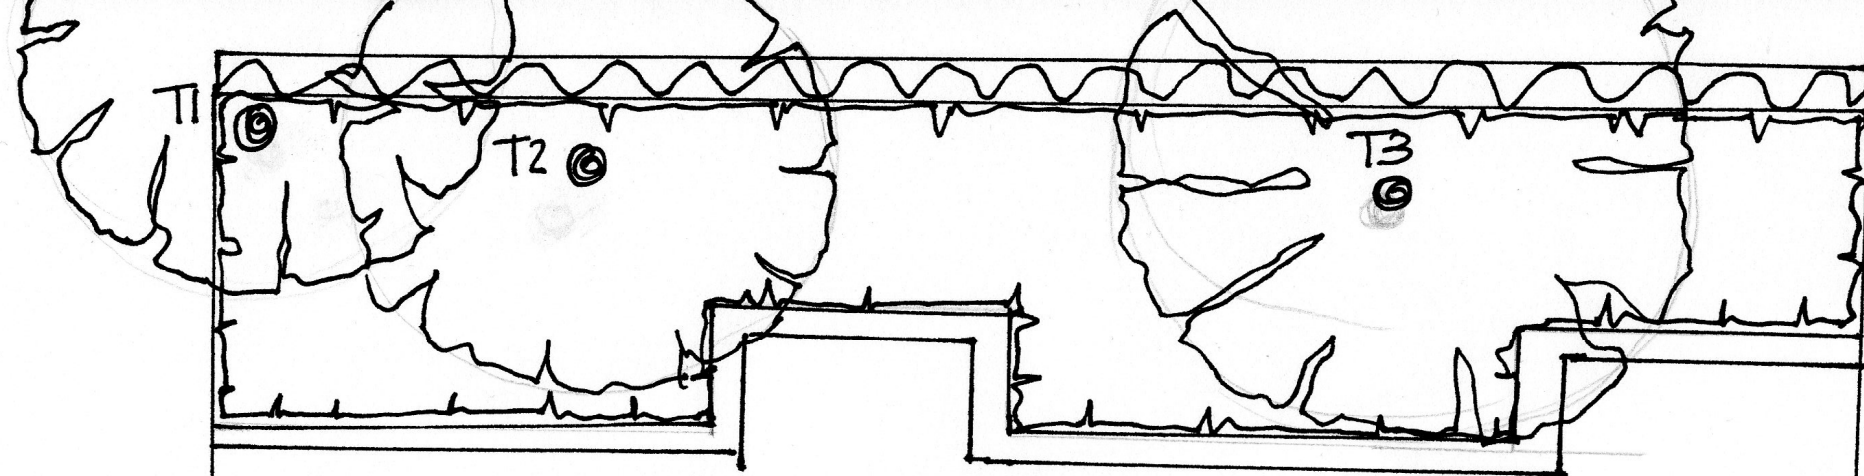


REAR BOUNDARY
SHARED WITH
91 CLAUDE R.

WEST
MEADE

14 WEST
MEADE.

16 WEST MEADE
MZ1 8FD.
REAR OF PROPERTY

PLAN A;
PROPOSED TREE
WORKS AT
16 WEST MEADE
MZ1 8FD

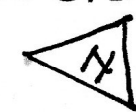

SCALE 1:50