




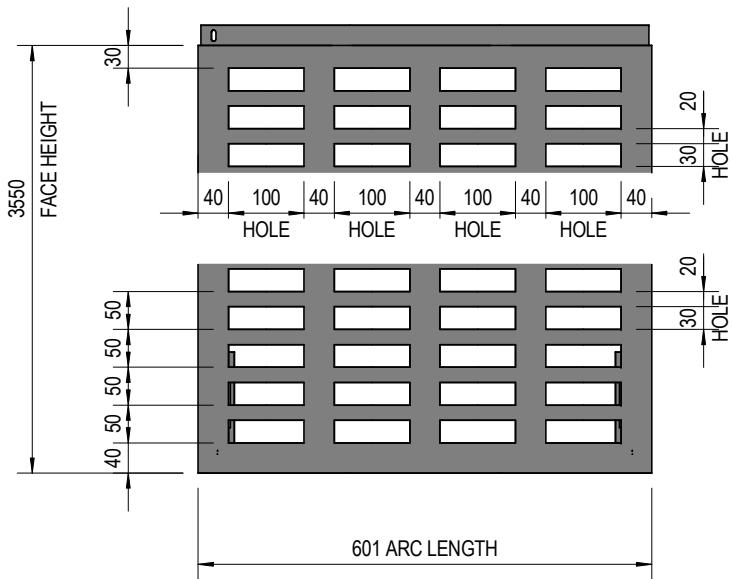


1 CURVED CORNER PANEL HOLE PATTERN
SCALE 1 : 10

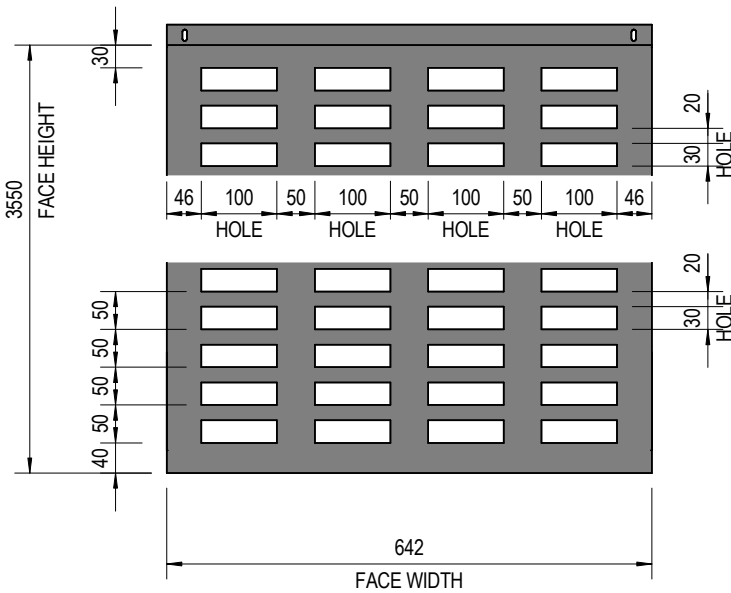


2 662 MODULE PANEL HOLE PATTERN
SCALE 1 : 10

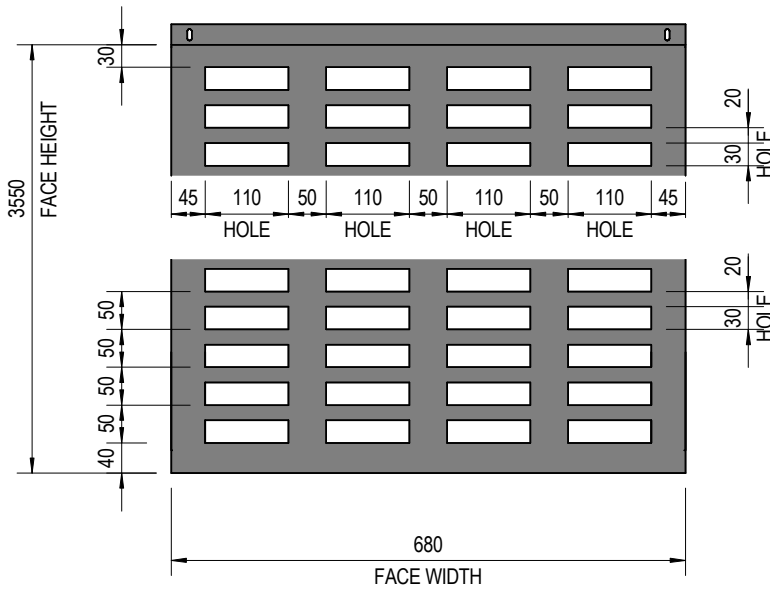

3 700 MODULE PANEL HOLE PATTERN
SCALE 1 : 10

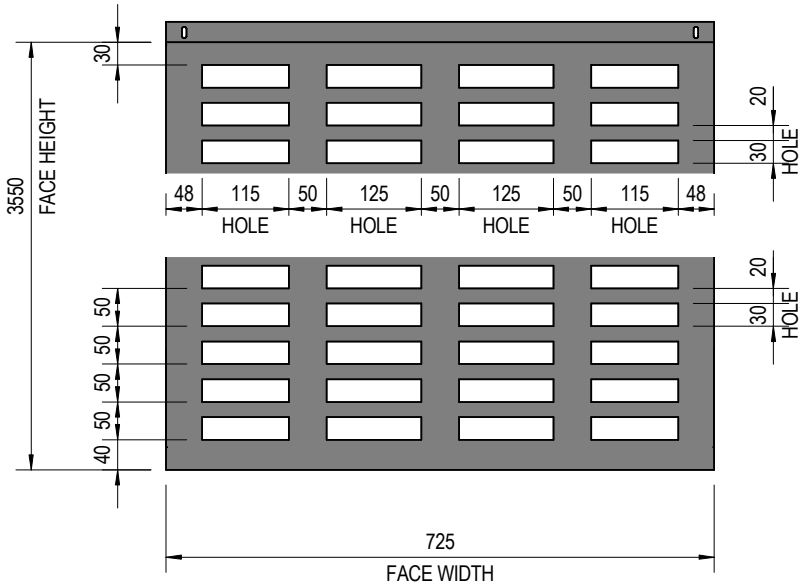

4 745 MODULE PANEL HOLE PATTERN
SCALE 1 : 10

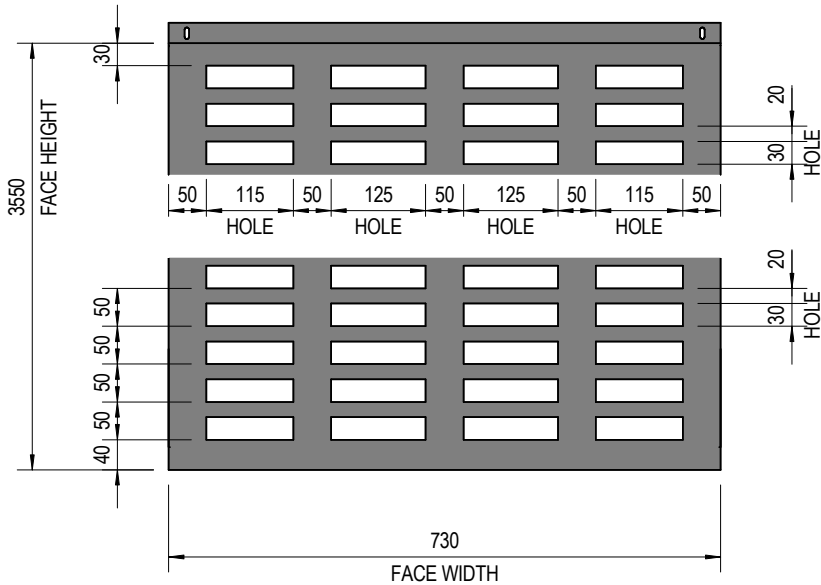

5 750 MODULE PANEL HOLE PATTERN
SCALE 1 : 10

P01 ISSUED FOR COMMENT 14/06/24

Drawing Issue Notes

ISSUED FOR COMMENT



www.longworth-uk.com T: 0845 634 1370 E: info@longworth-uk.com

Client: WILLMOTT DIXON

Project: MSP GREENHEYS

Title:

TYPICAL LEVEL 6
RAINSCREEN PANEL PERFORATION PATTERNS

Drawing Ref: GRE-LON-ZZ-06-DR-X-05504 Suitability Revision

S3 P01

Drawn: DPC Checked: Scale: 1 : 10@A3