




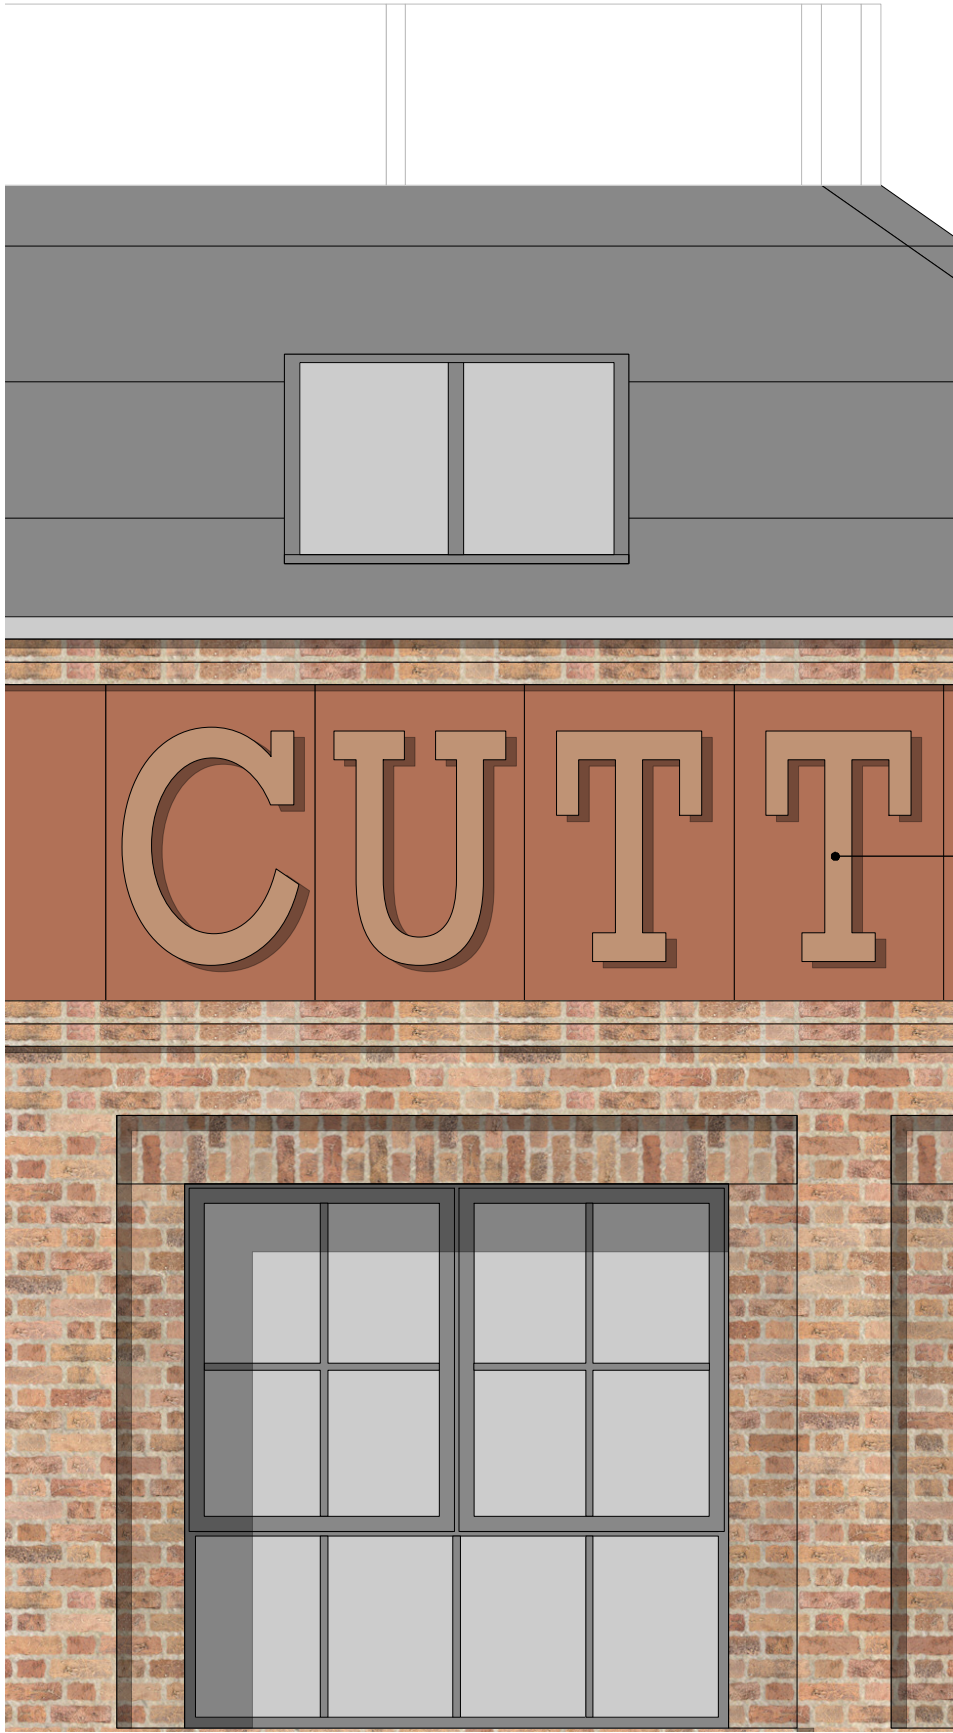

DETAIL ELEVATION A
1:25@ A3

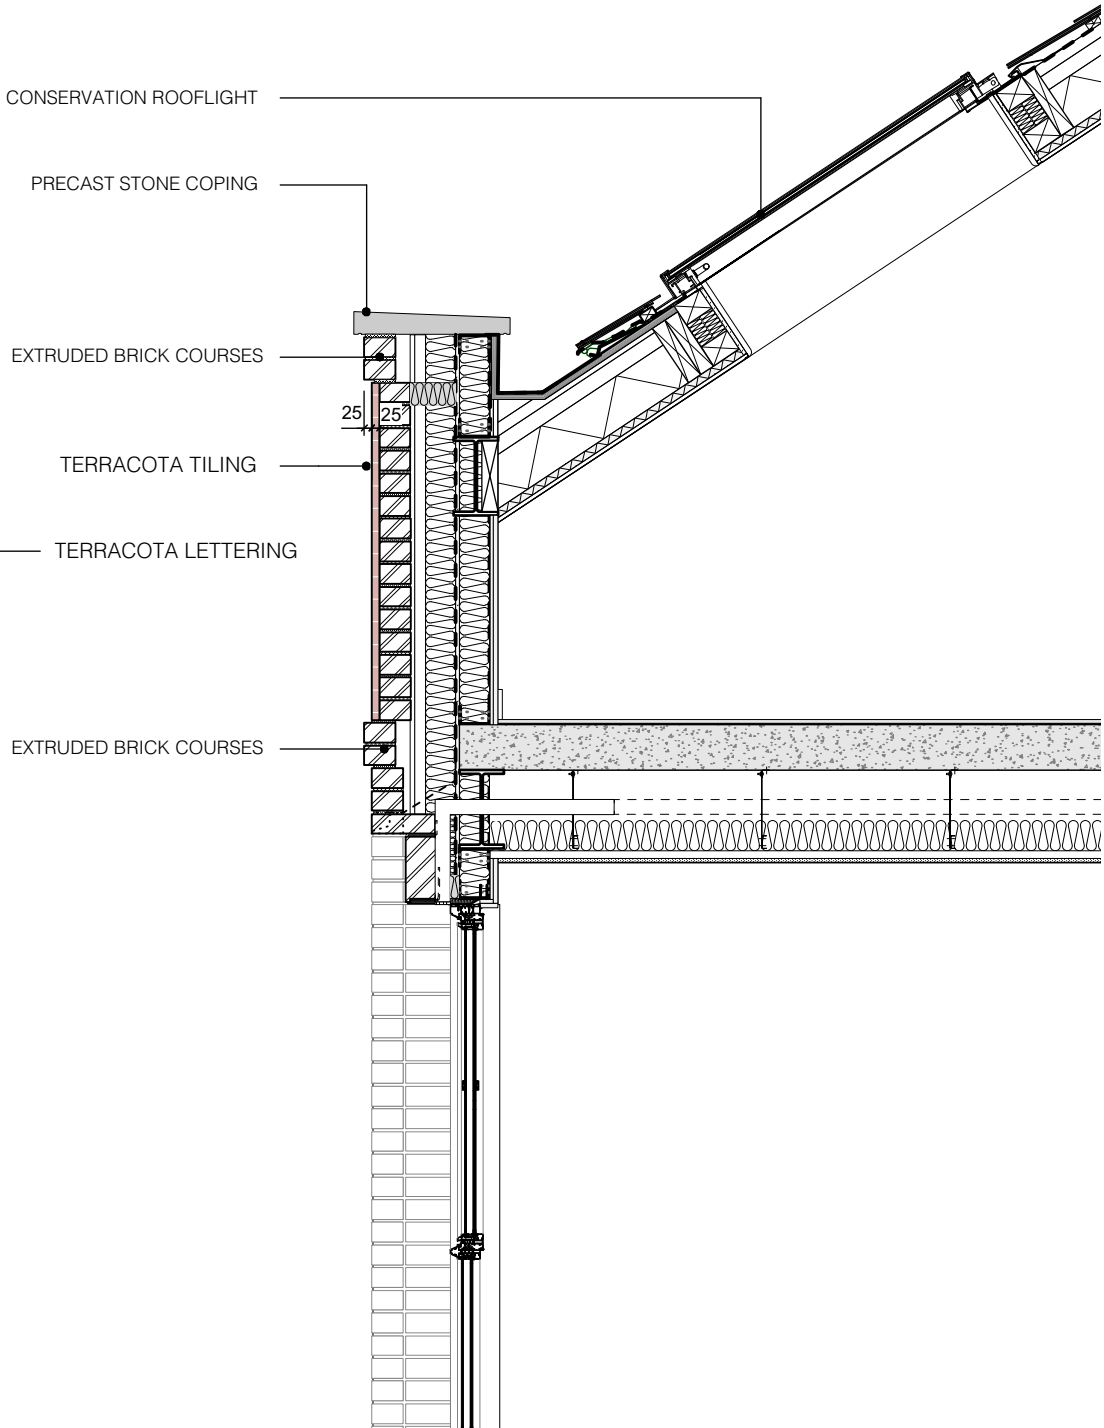

DETAIL SECTION AA
1:25@ A3

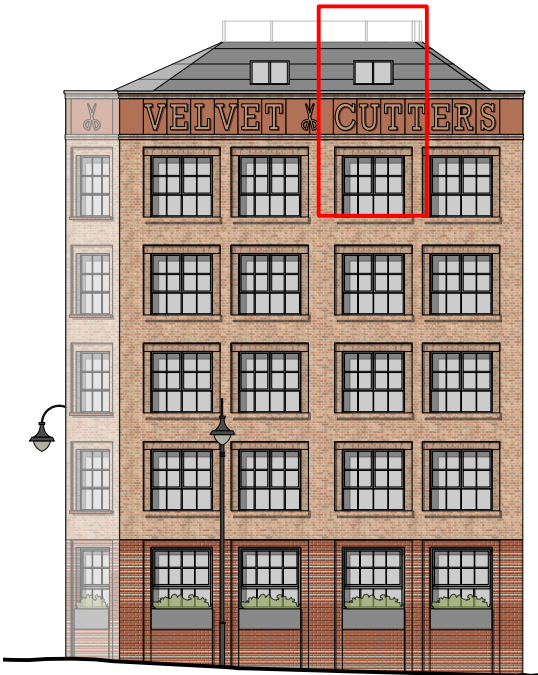

ELEVATION KEY:

PROPOSED BAY ELEVATION-A
1:25@A3

PLANNING

REVISION	DATE	DESCRIPTION

CLIENT: TORSION HOMES	
PROJECT: PROPOSED RESIDENTIAL DEVELOPMENT	
ADDRESS: LITTLE PETER STREET, MANCHESTER	
DRAWING TITLE: PROPOSED BAY ELEVATION-A	
SCALE: 1:25@A3	DATE: AUGUST 2025
DRAWING NO: A886_P_3000	

OLLIER SMURTHWAITE ARCHITECTS
40 King Street, Manchester, M2 6BA
T 0161 883 0838
F 0161 883 0839
E mail@olliersmurthwaite.com