


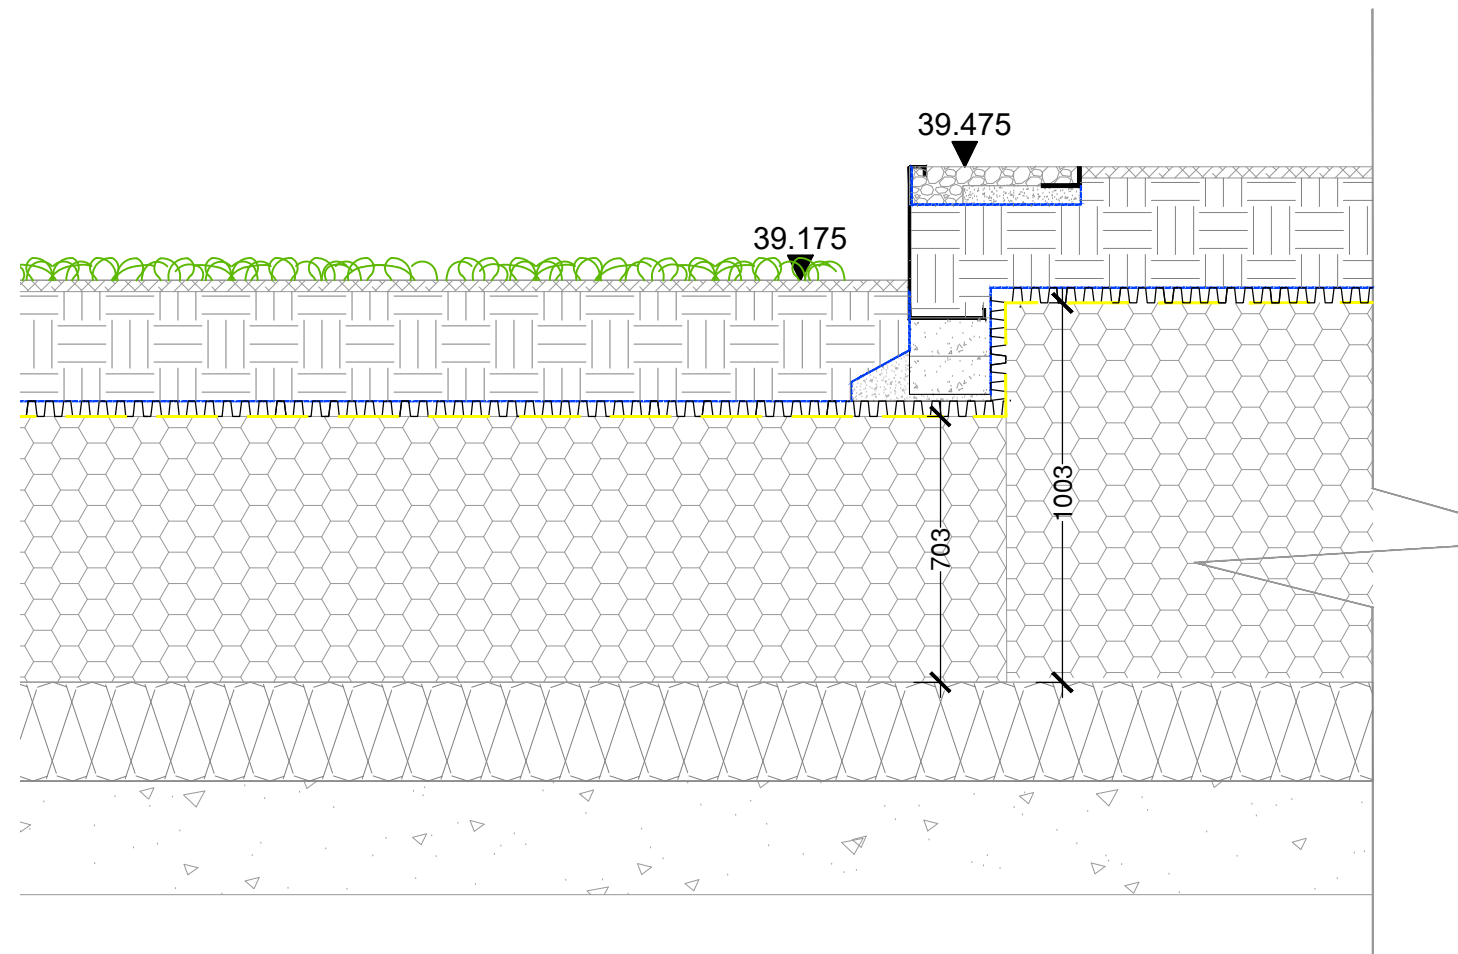

Detail 6106 - 104
Scale 1:20

Notes:

1. THE COPYRIGHT OF THIS DRAWING IS VESTED IN URBAN ROOFSCAPES AND IT MAY NOT BE REPRODUCED IN WHOLE OR PART OR USED FOR THE MANUFACTURE OF ANY ARTICLE WITHOUT THE EXPRESS PERMISSION OF THE COPYRIGHT HOLDERS.
2. WORK TO FIGURED DIMENSIONS ONLY.
3. THIS DRAWING IS TO BE READ IN CONJUNCTION WITH ALL RELEVANT ARCHITECTS, SERVICE ENGINEERS AND URBAN ROOFSCAPES SPECIFICATIONS.

C01:	Construction Issue	URS	Jan 25
REV:	DESCRIPTION:	BY:	DATE:
STATUS: CONSTRUCTION			



CLIENT:	Downing Construction LTD
ARCHITECT:	SHP

SITE:	Block D, First Street, Manchester		
TITLE:	Block D Section 06 Detail 104		
SCALE AT A3:	DATE:	DRAWN:	CHECKED:
1:20	JAN 25	URS	
DRAWING NO:	FSS-D-URS-EX-01-DT-6106-104		REVISION:
			C01