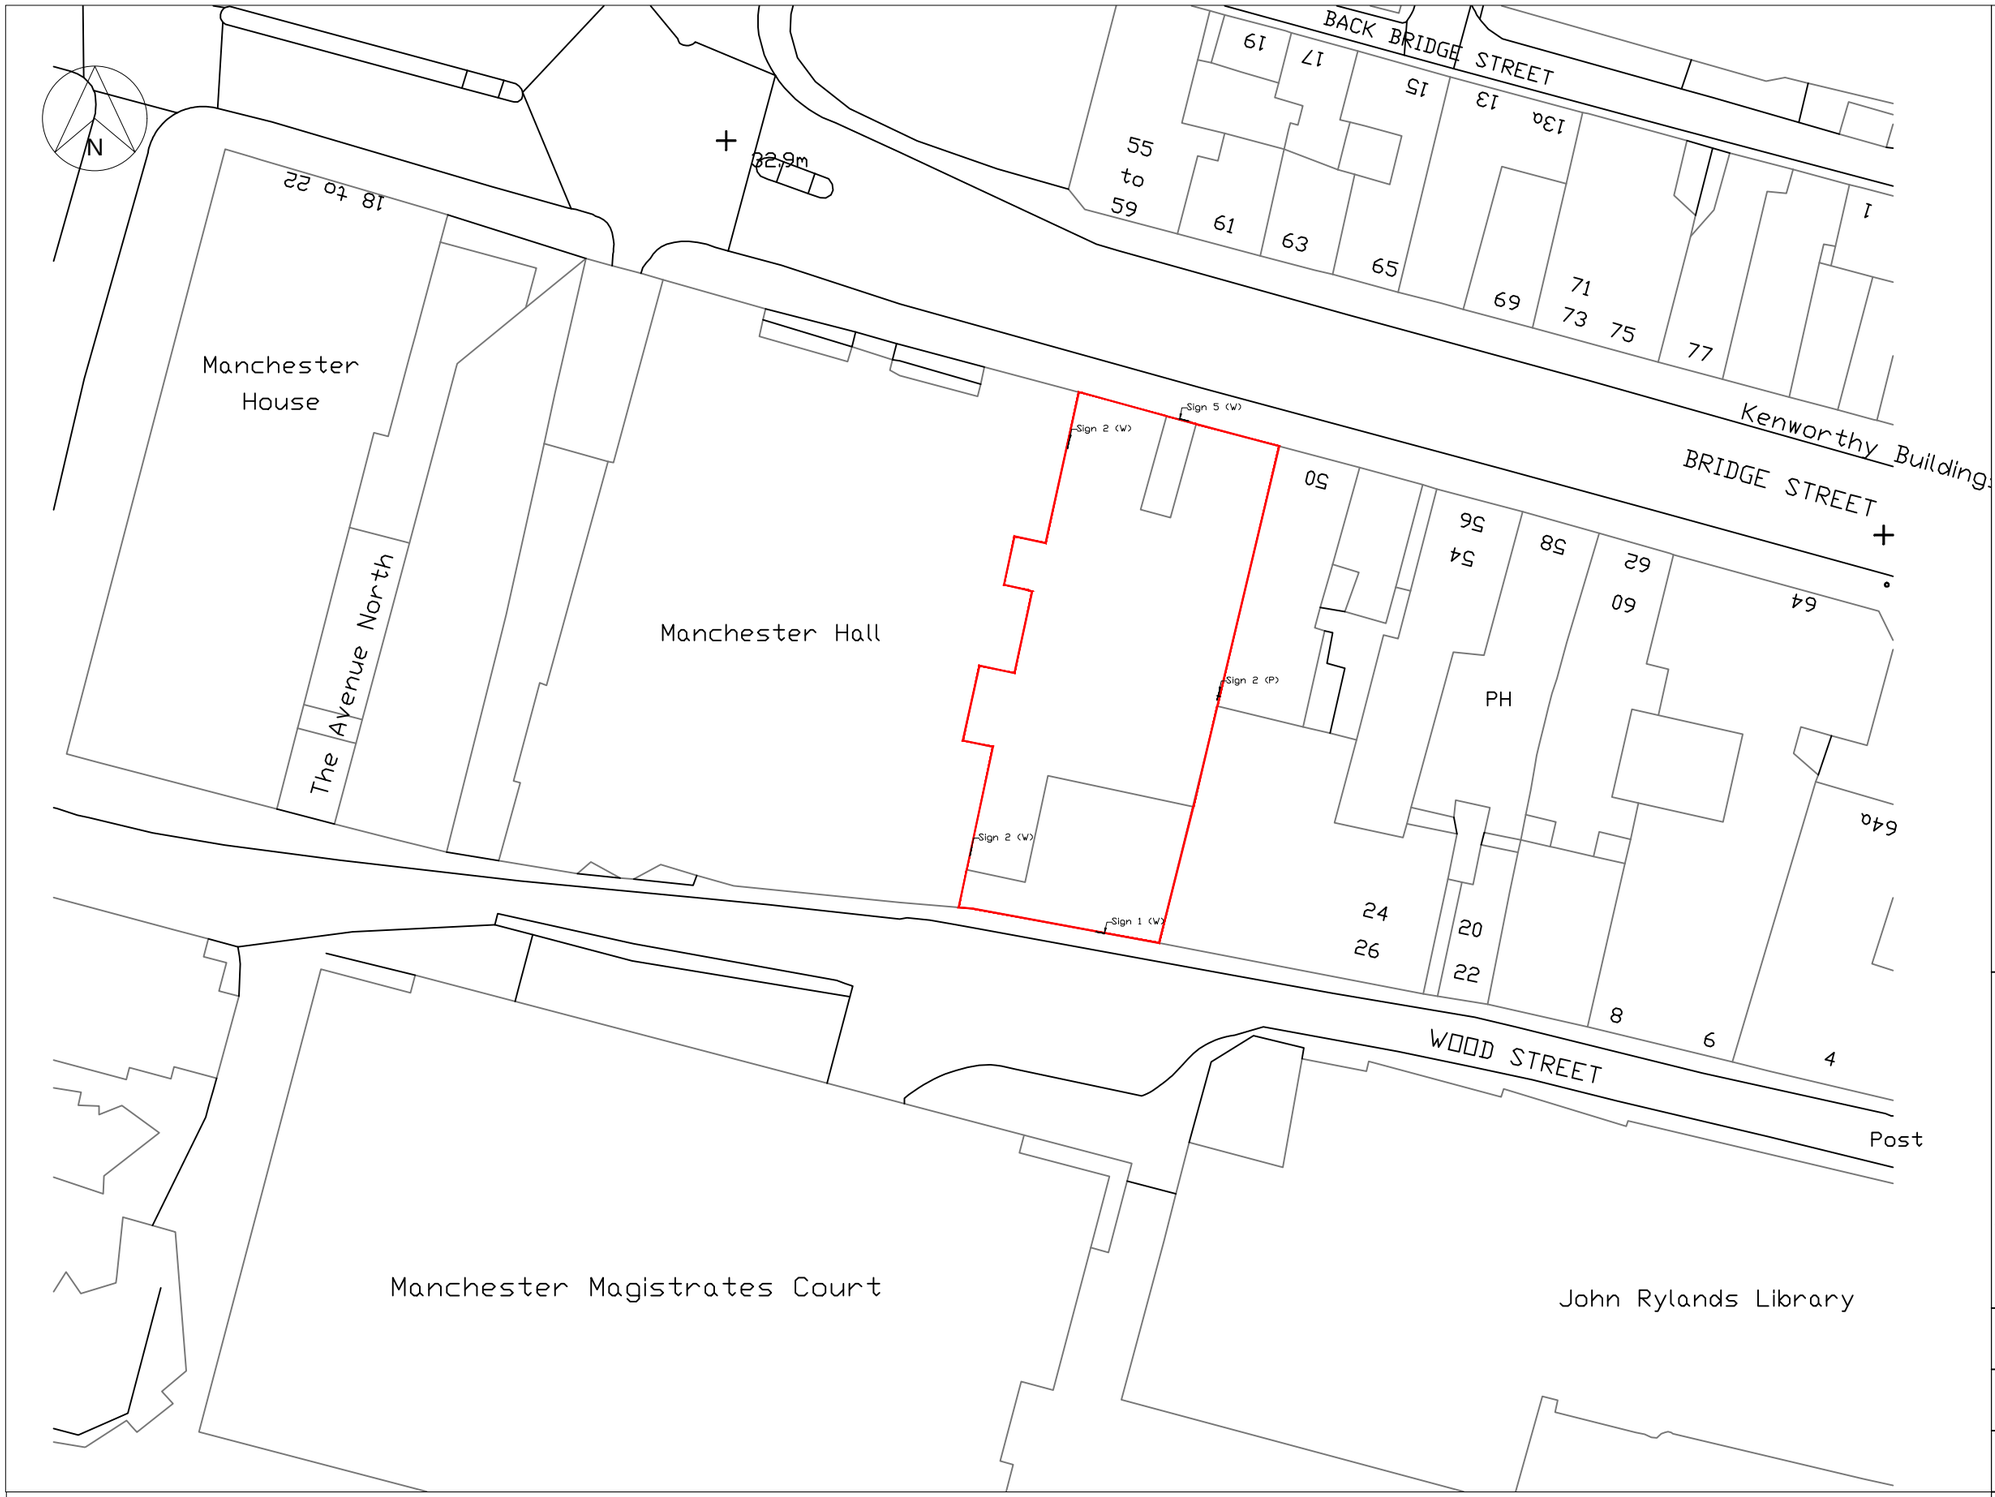

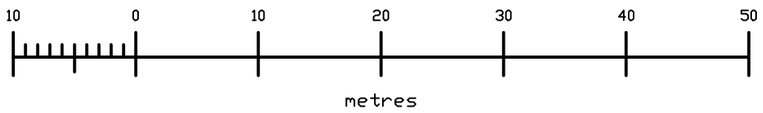

Notes:

1. Contractors to check dimensions and notify any discrepancies or errors to the company immediately.
2. Work to figured dimensions only and to be checked before commencement of work on site.
3. Drawing is already to scale.
4. All dimensions in millimeters unless otherwise stated.

Legend:

	Land Boundary
	Site Plan
(P)	Pole Mounted
(CC)	Camera Column Mounted
(W)	Wall Mounted
(ELC)	Exisiting Lighting Column

Parkingeye

Office Contact:
40 Eaton Avenue, Matrix Park, Buckshaw Village, Chorley, Lancashire, PR7 7NA

Tel: 01772 450 970

Emails: Planning@parkingeye.co.uk

Client:	Vision One Developments Ltd
Project:	Manchester Hall
Title:	Signage Plan
Scale:	1:500
Drawn:	Yaseen Laher, Y.Laher
Date:	14/05/2025
Drawing Reference Number:	C-30566-003
Drawing Rev:	Rev A