




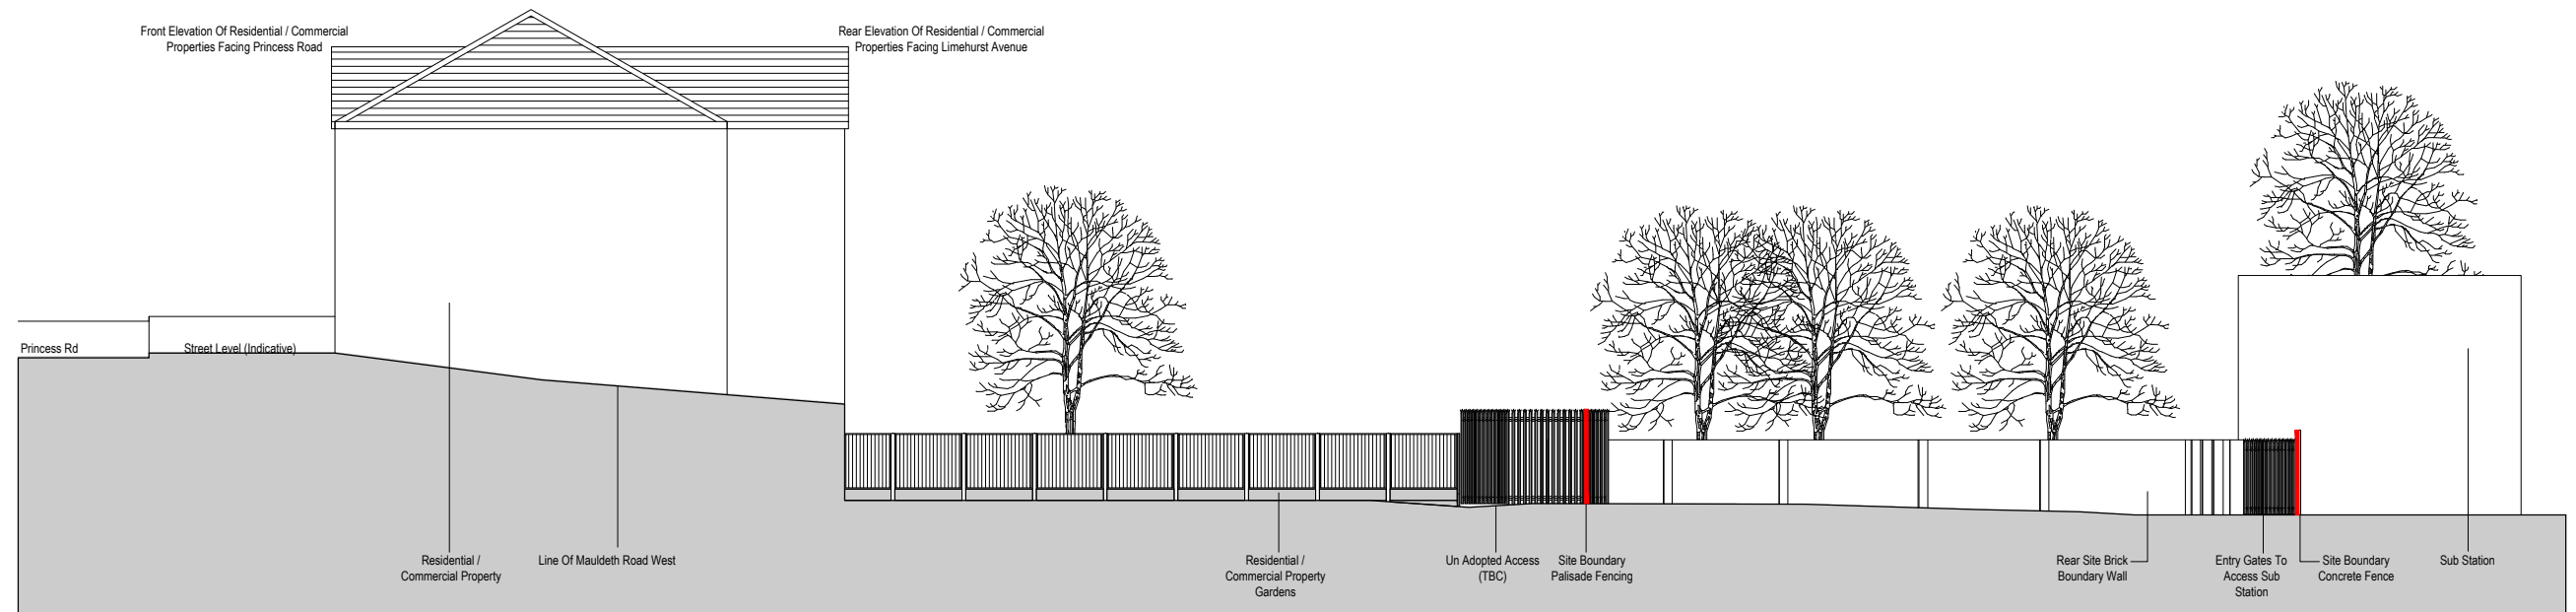

Existing North Facing Site Section B-B

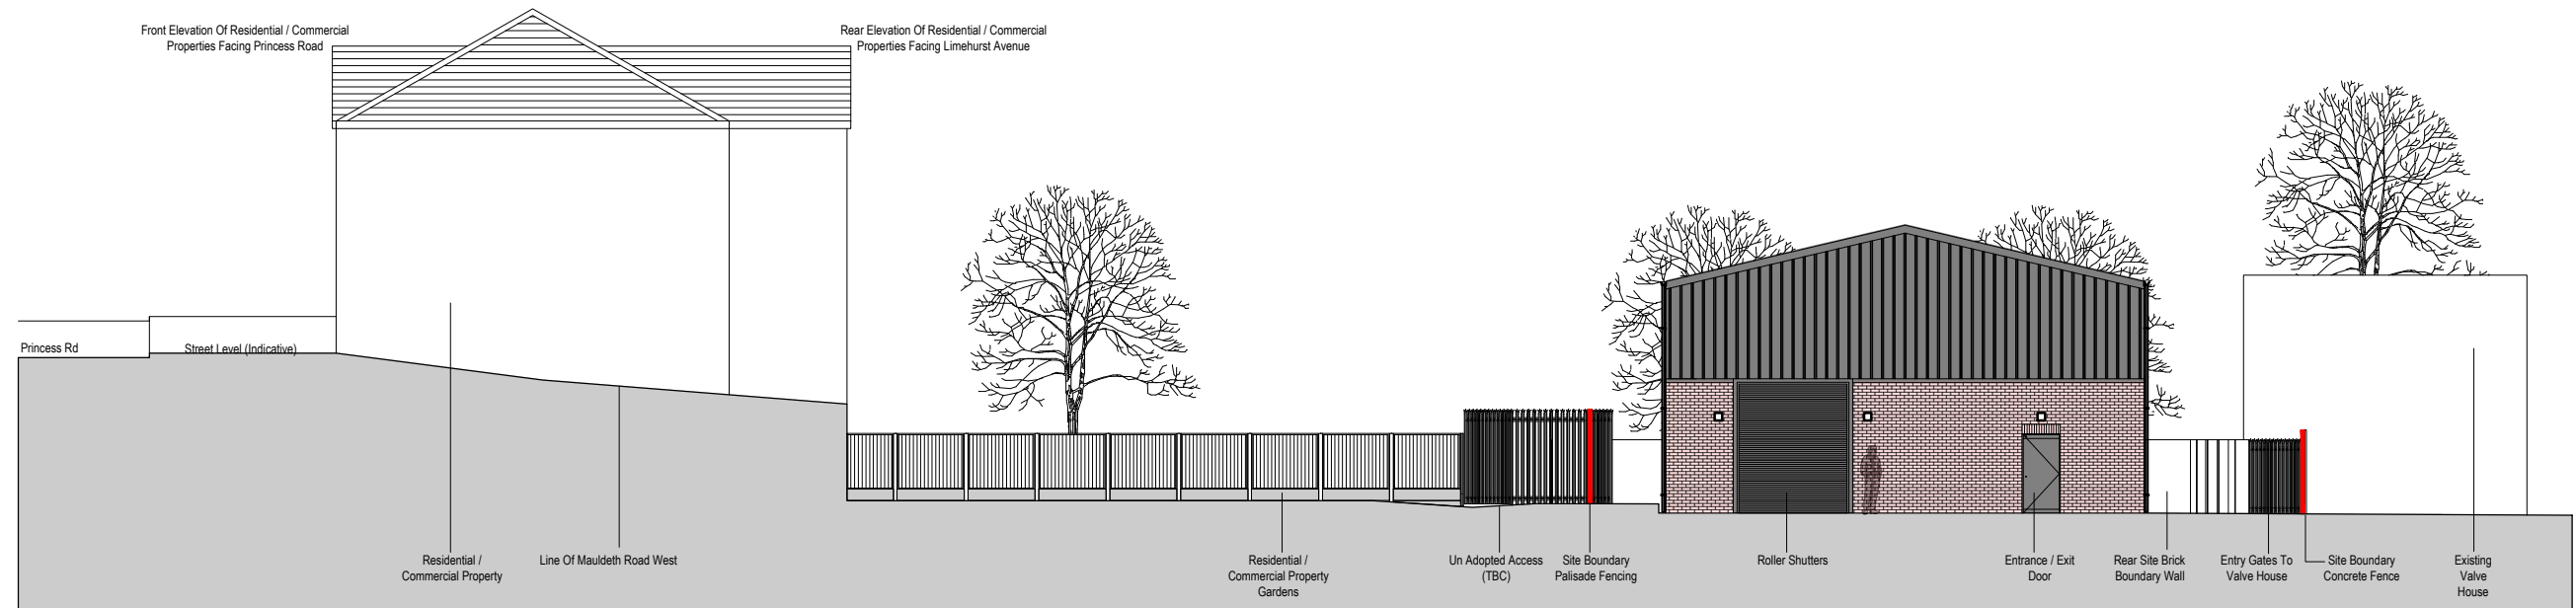


Proposed North Facing Site Section B-B

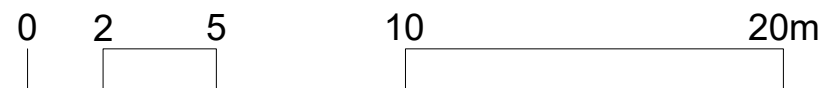

Existing & Proposed Site Sections

1:200 @ A3

Key Plan N.T.S

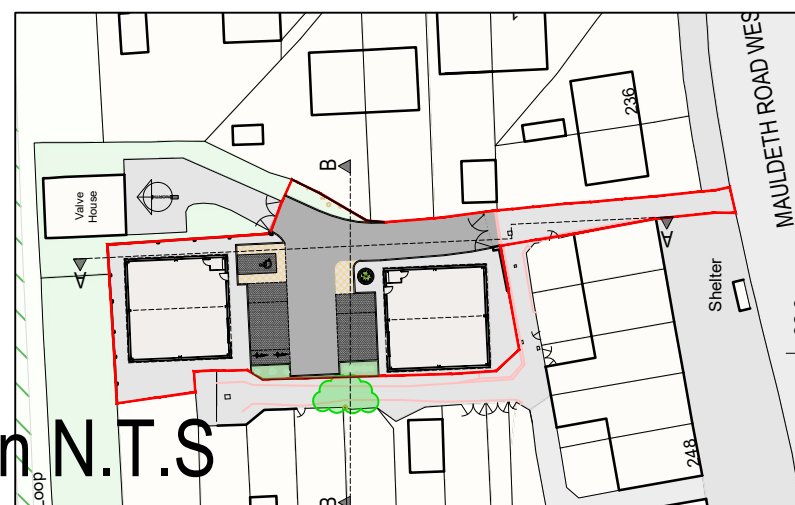

revision:		date:	
client:	project:	drawing:	
Agha Group	Mauldeth Road West Manchester M20 1BE	Existing & Proposed North Facing Site Sections B-B	
project no:	drawing no:	revision:	drawn: checked: date: scale @ A3
7511	PS.08	#	DF JUN 25 1:200

Issued for Planning Approval

street design partnership
architecture - urban design - interiors



16 Brewery Yard, Deva City Office Park, Salford, M3 7BB t. 0161 834 7262 e. info@street-design.net w. www.street-design.net