COPYRIGHT OF ATELIER MB LTD
DO NOT SCALE FROM THIS DRAWING
DIMENSIONS TO BE CHECKED ON SITE

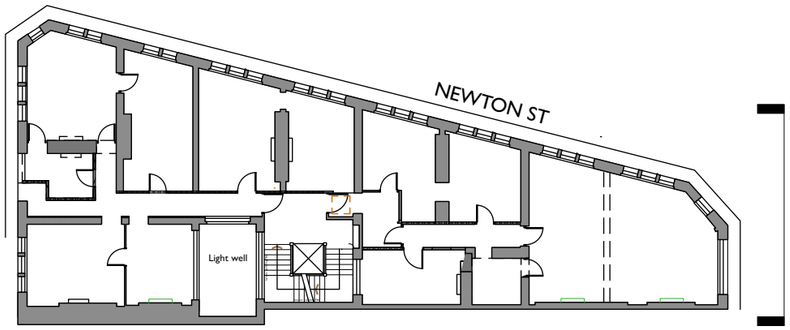

Key Plan 1:500

4th floor - existing timber framed casements to be retained and refurbished. Secondary glazing added to improve thermal/acoustic characteristics

3rd floor - Retain and refurbish existing timber framed sash windows. Install secondaty glazing to improve thermal/acoustic properties.

2nd floor - Retain and refurbish existing timber framed sash windows. Install secondary glazing to improve thermal/acoustic characteristics.

1st Floor new timber framed sash with thick Double Glazed Unit to replace non-original units to achieve improved thermal and acoustic properties.

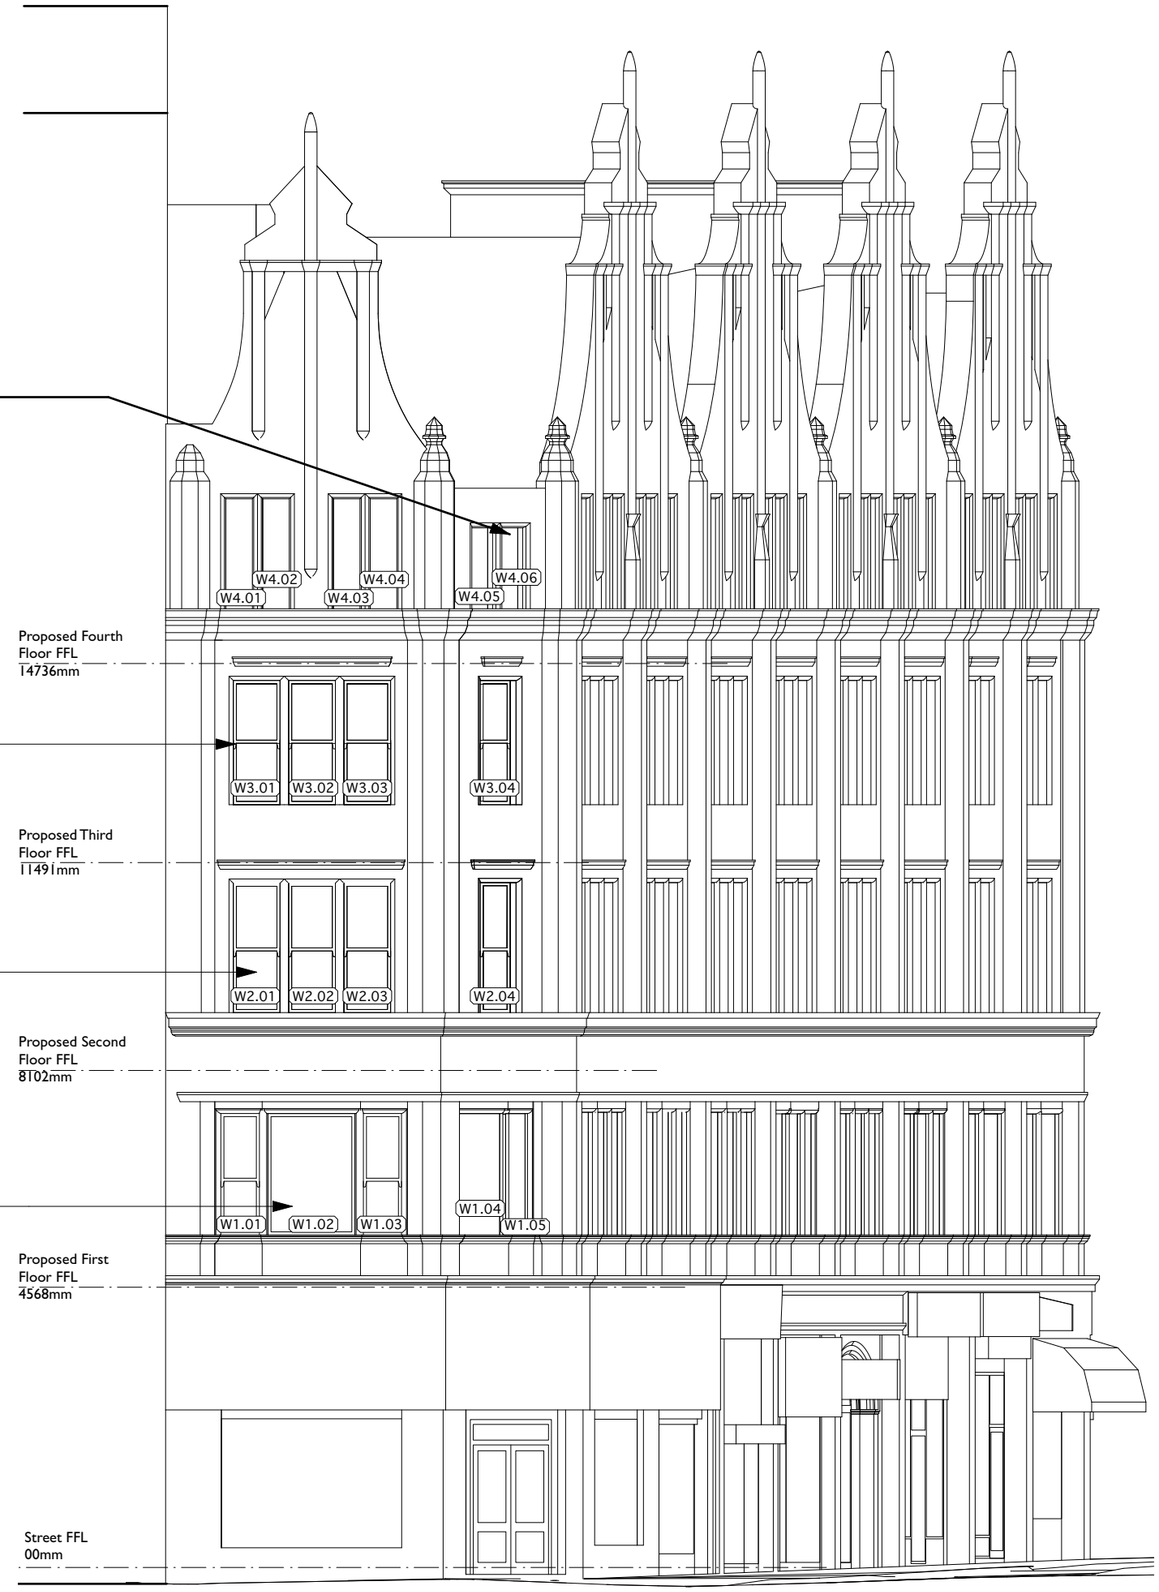

Refer to Drawings 210 - 215

Note: These elevations are indicative and not based on a full measured survey

Existing

Proposed

Existing Historic Fabric to be Removed

Existing Non-Historic Fabric to be Removed

Note: Floor Levels are Approximate

Rev	Note	DRN	CHK
C 15/08/2023	Notes updated	RG	
B 02/08/2023	Notes amended	RG	
A 11.07.23	annotation updated	RG	

St Margarets Chambers

For Charlotte Street Estates

Piccadilly Elevation - Proposed

scheme	1907
drwg no.	**P(200)**
revision	C
scale	1:100 @ A3
date first drawn	February 2022
drawn	RG

SK sketch E existing P proposed T tender C construction FI final issue

www.ateliermb.co.uk
t 0161 236 0051
e architect@ateliermb.co.uk

Atelier MB
Urban Architects