




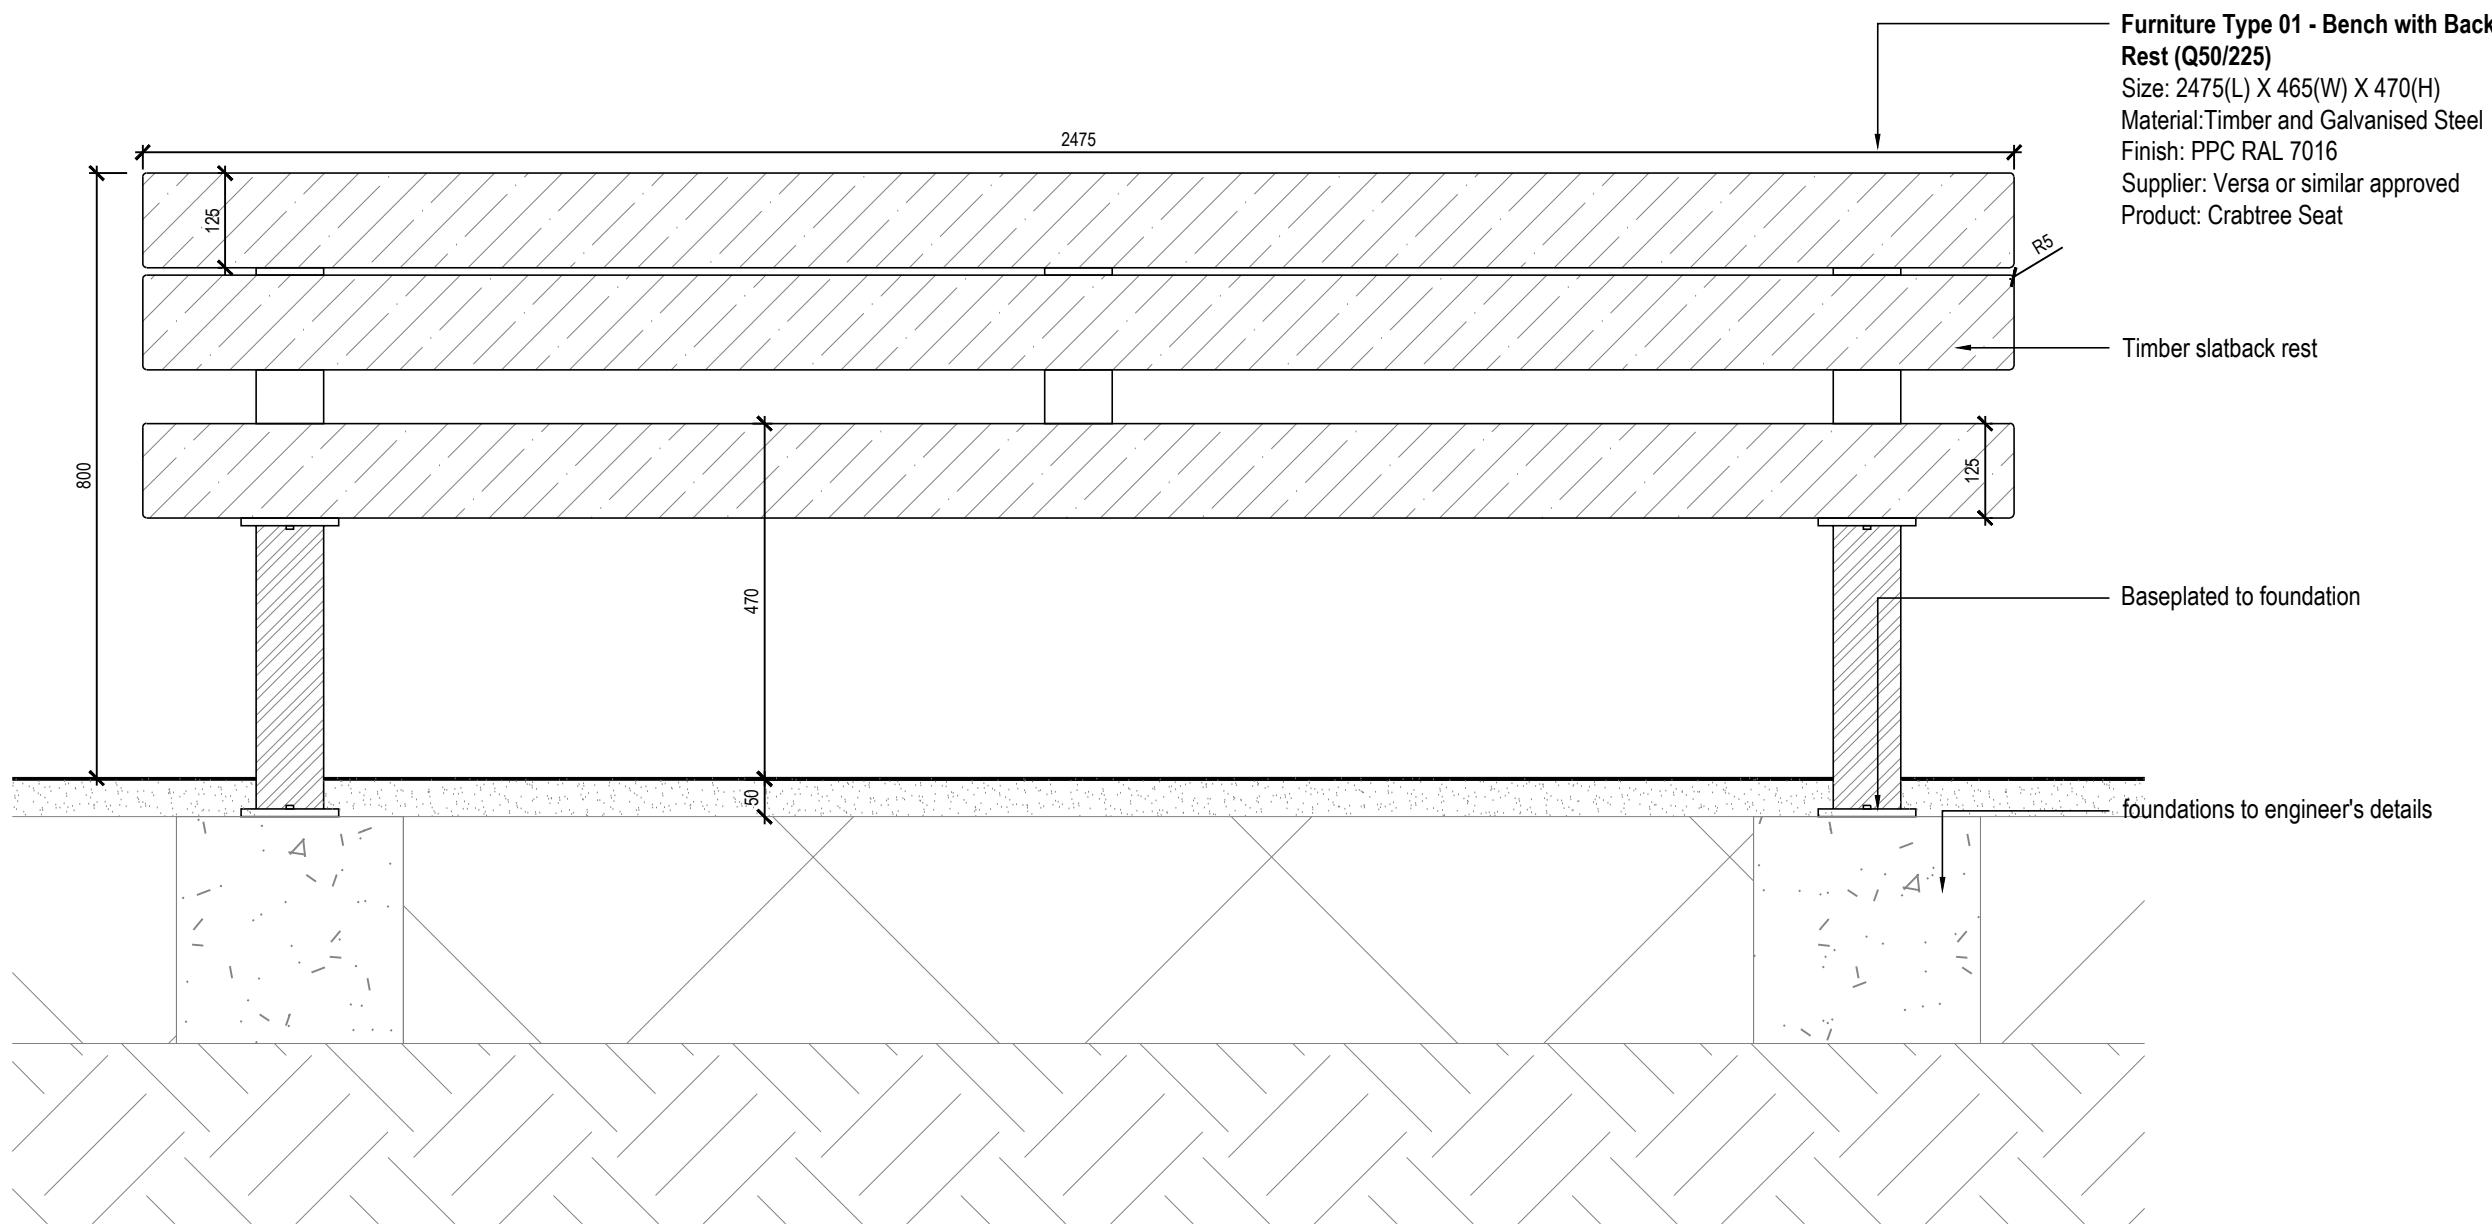


01
000330
F1 - BENCH WITH BACKREST - ELEVATION
Scale 1: 10 @A1

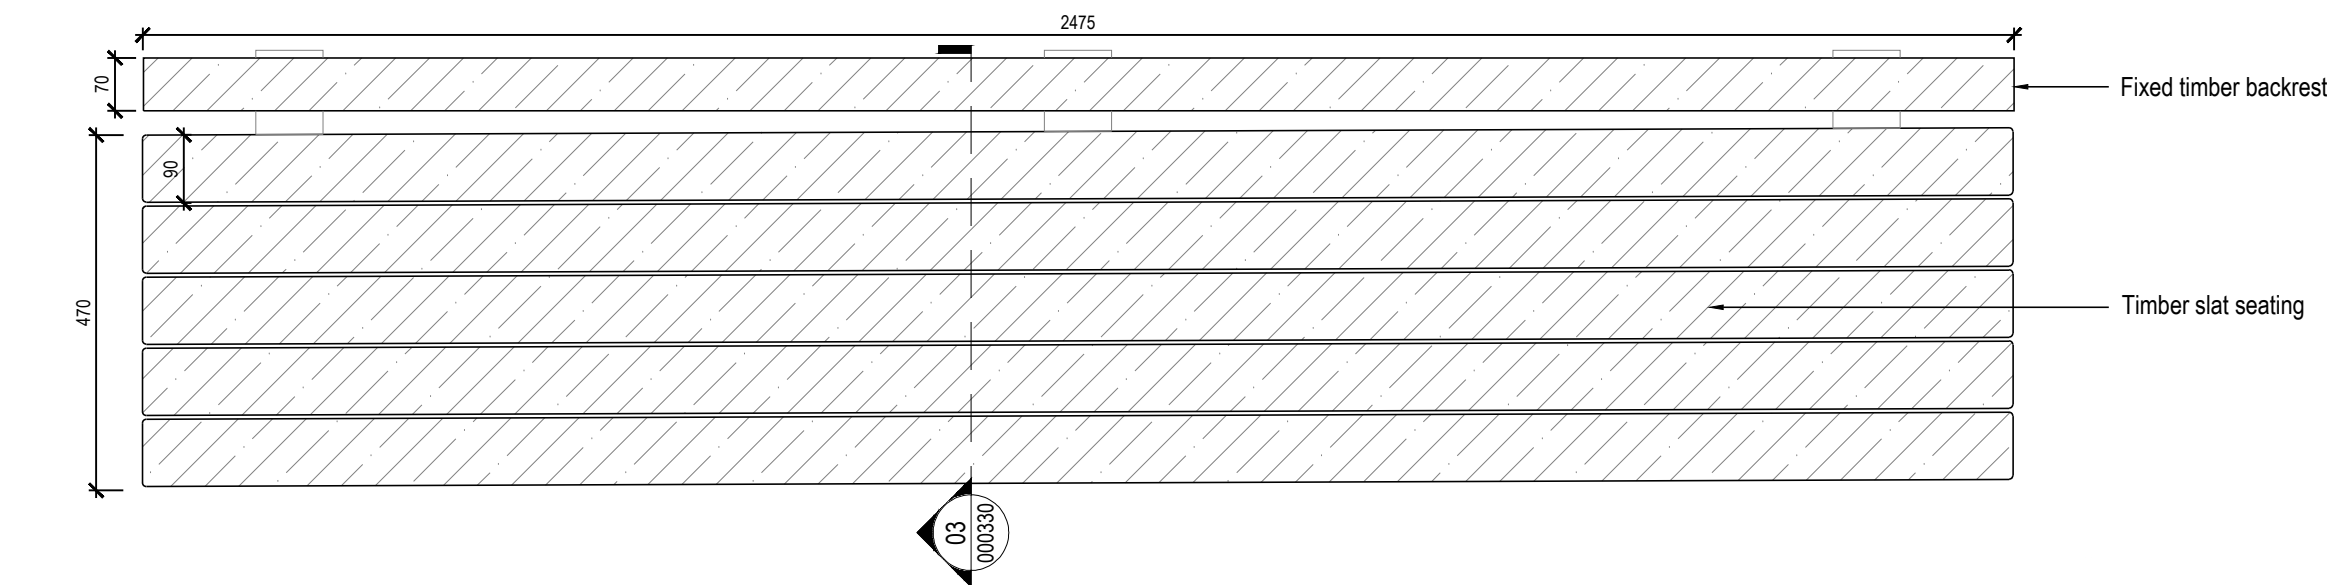


02
000330
F1 - BENCH WITH BACKREST - PLAN
Scale 1: 10 @A1

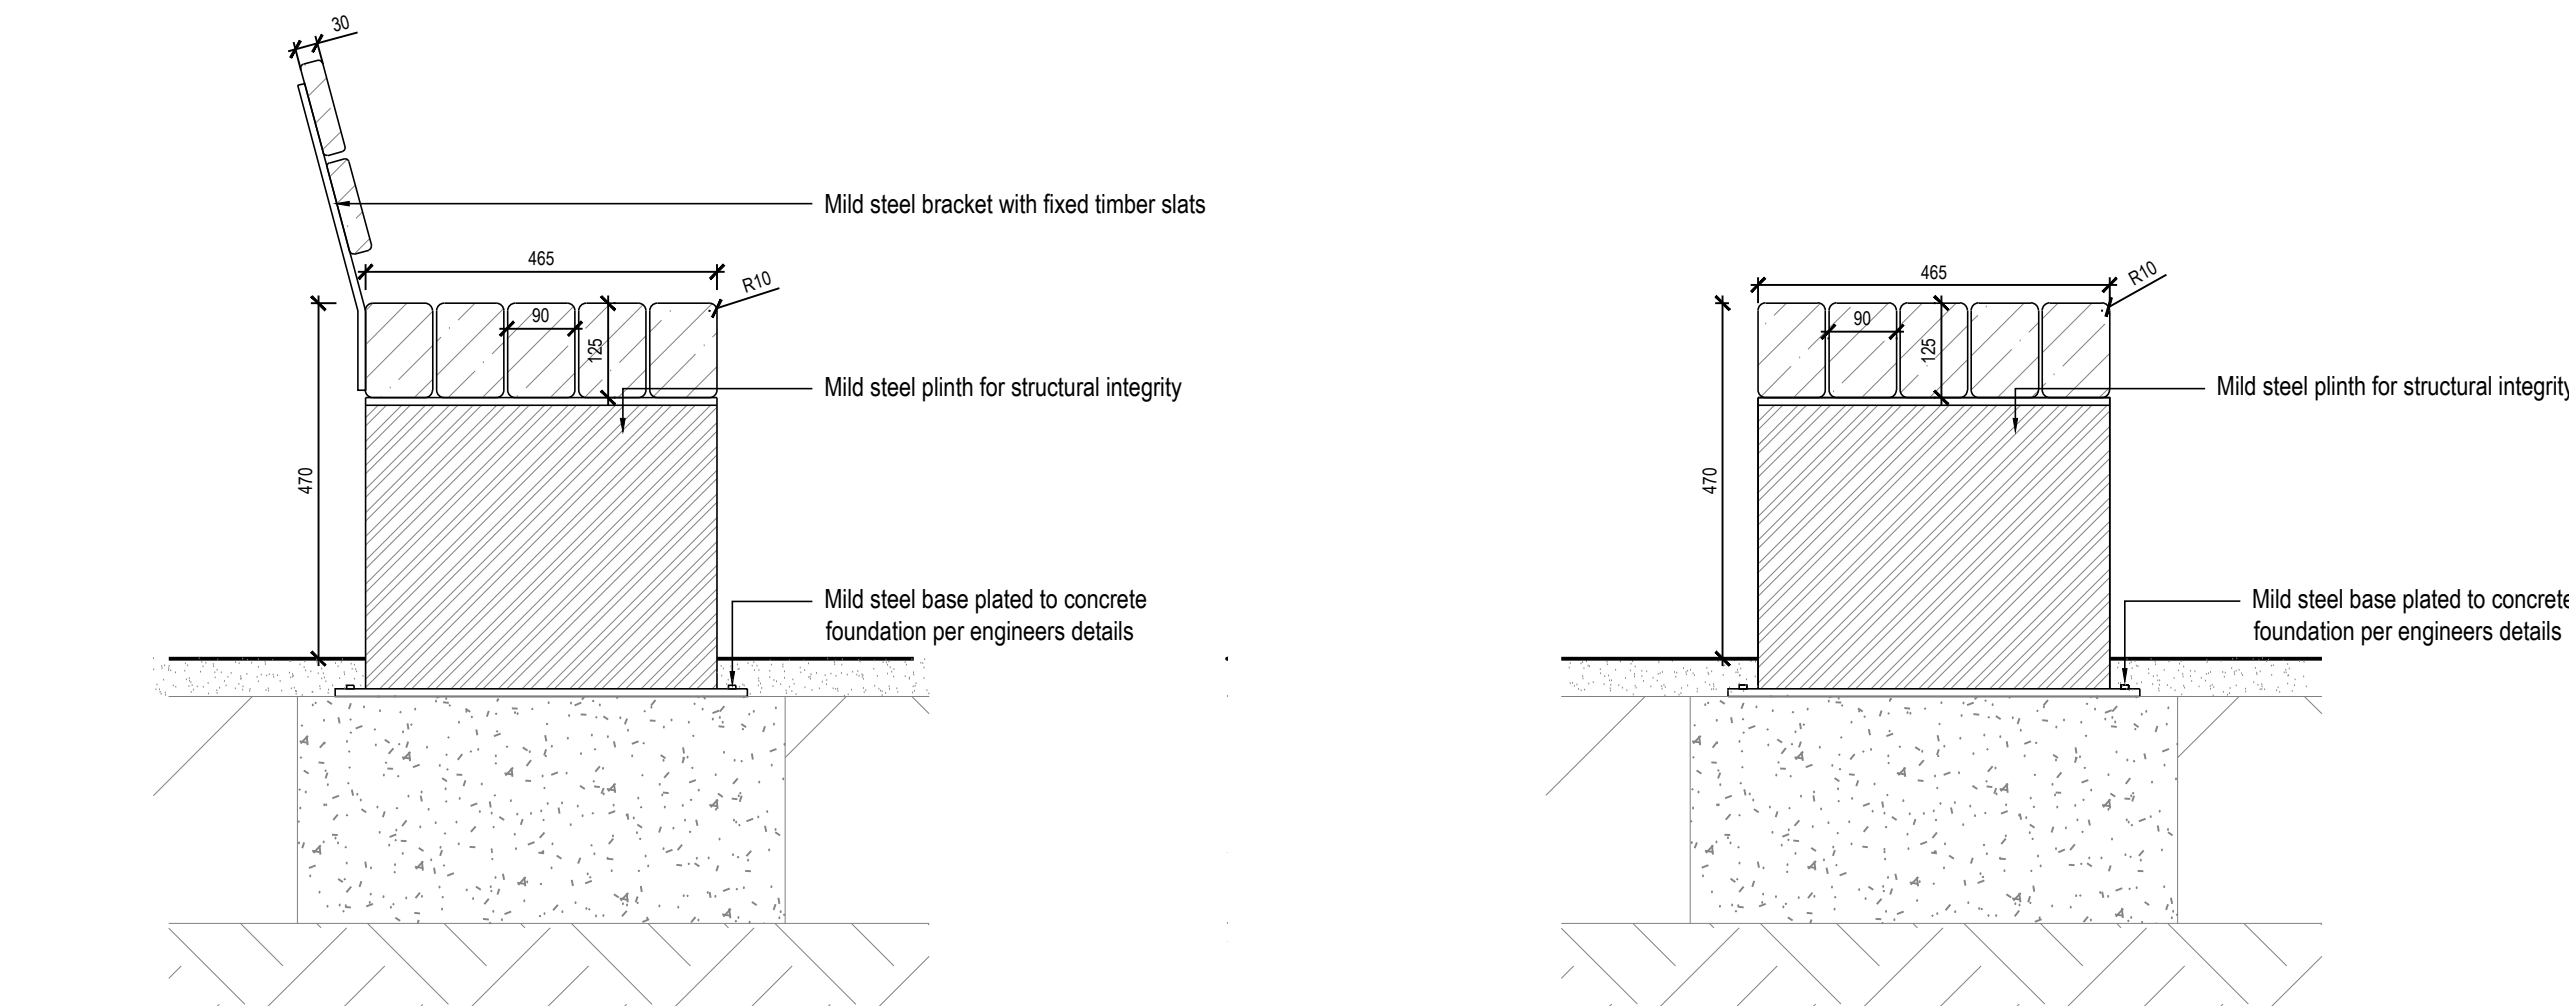


03
000330
F1 - BENCH WITH BACKREST - SECTION
Scale 1: 10 @A1

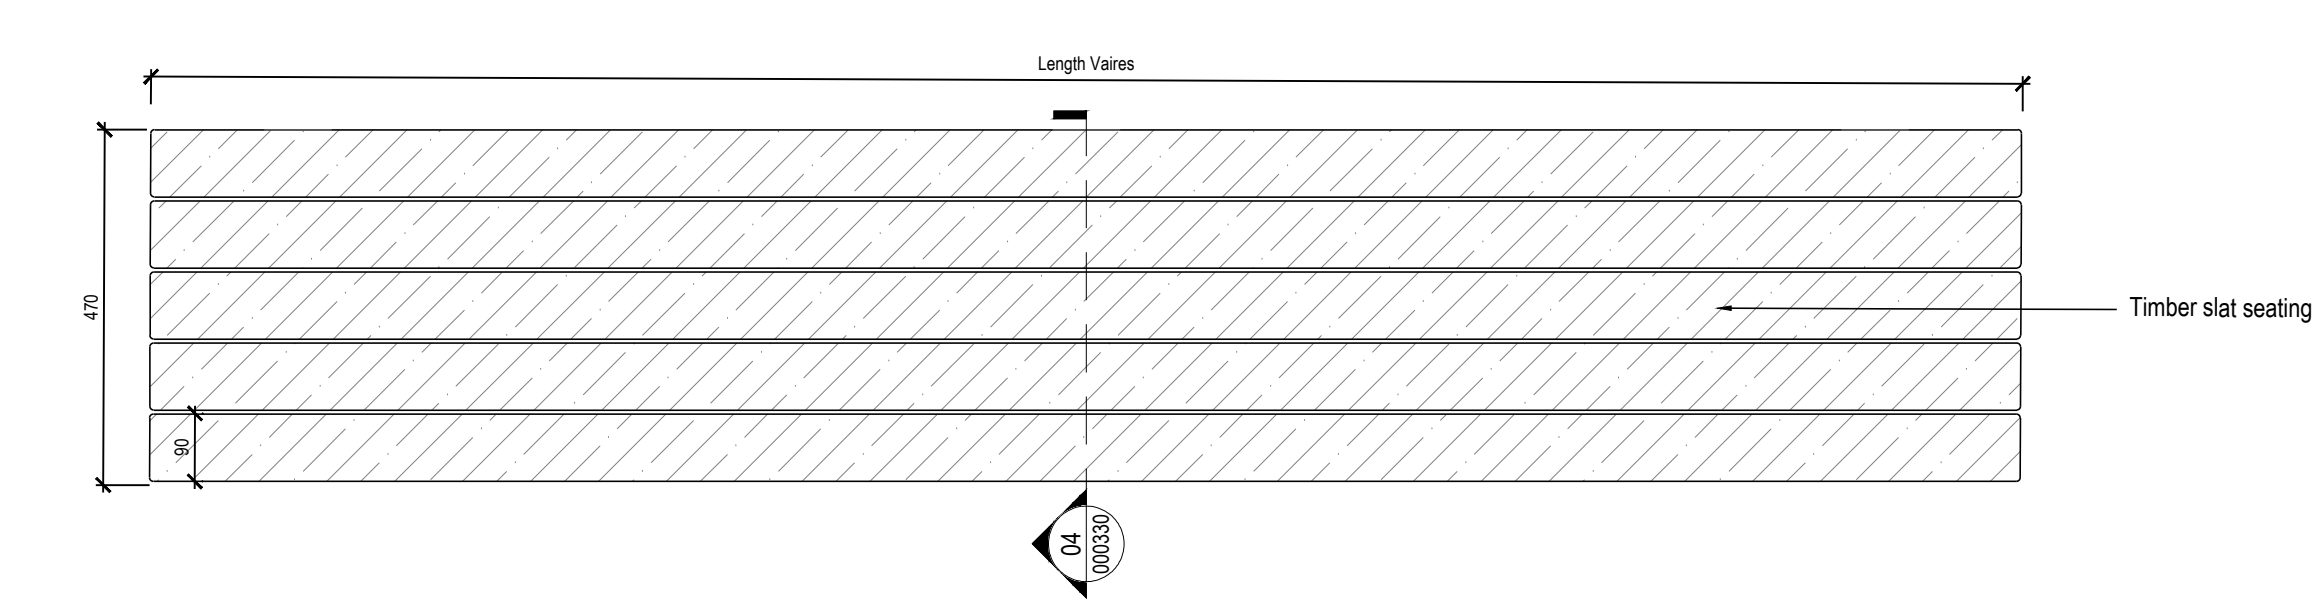


05
000330
F2 - BENCH - PLAN
Scale 1: 10 @A1

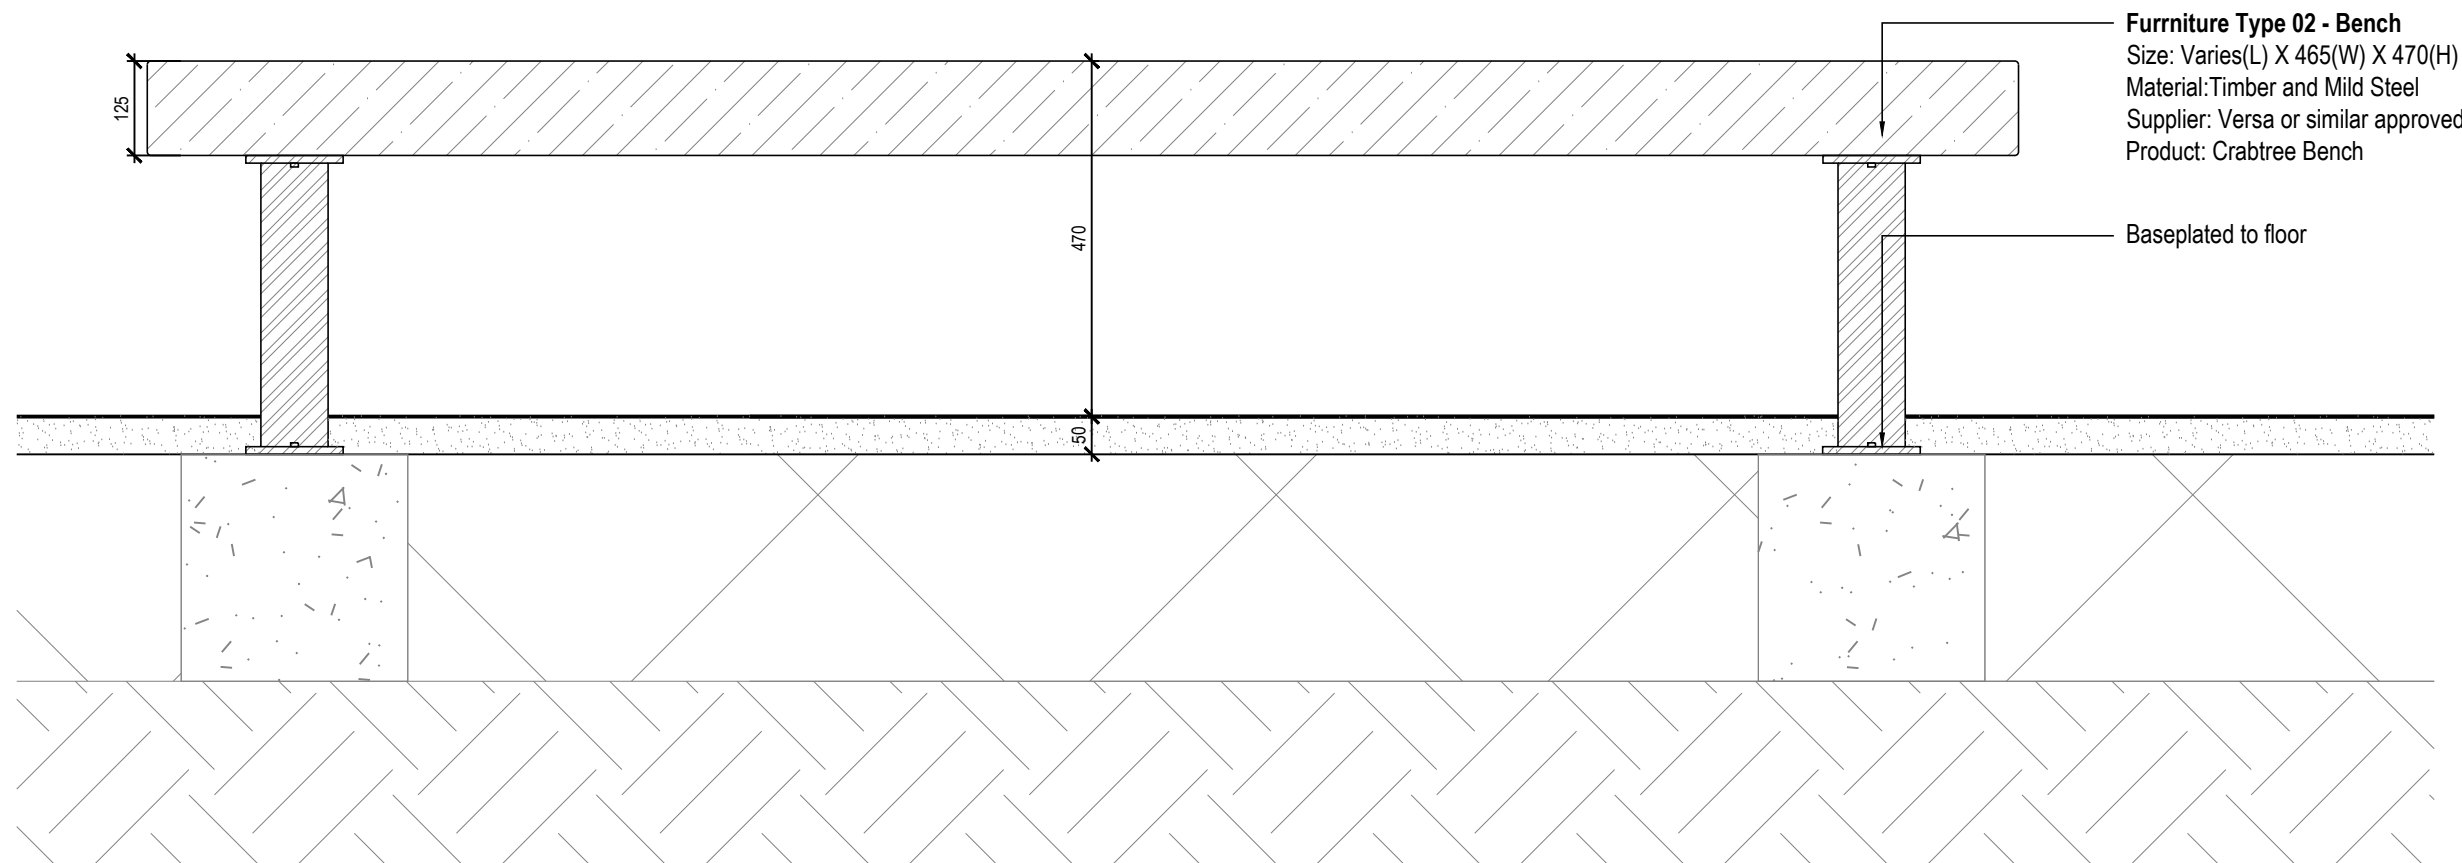

06
000330
F2 - BENCH - ELEVATION
Scale 1: 10 @A1

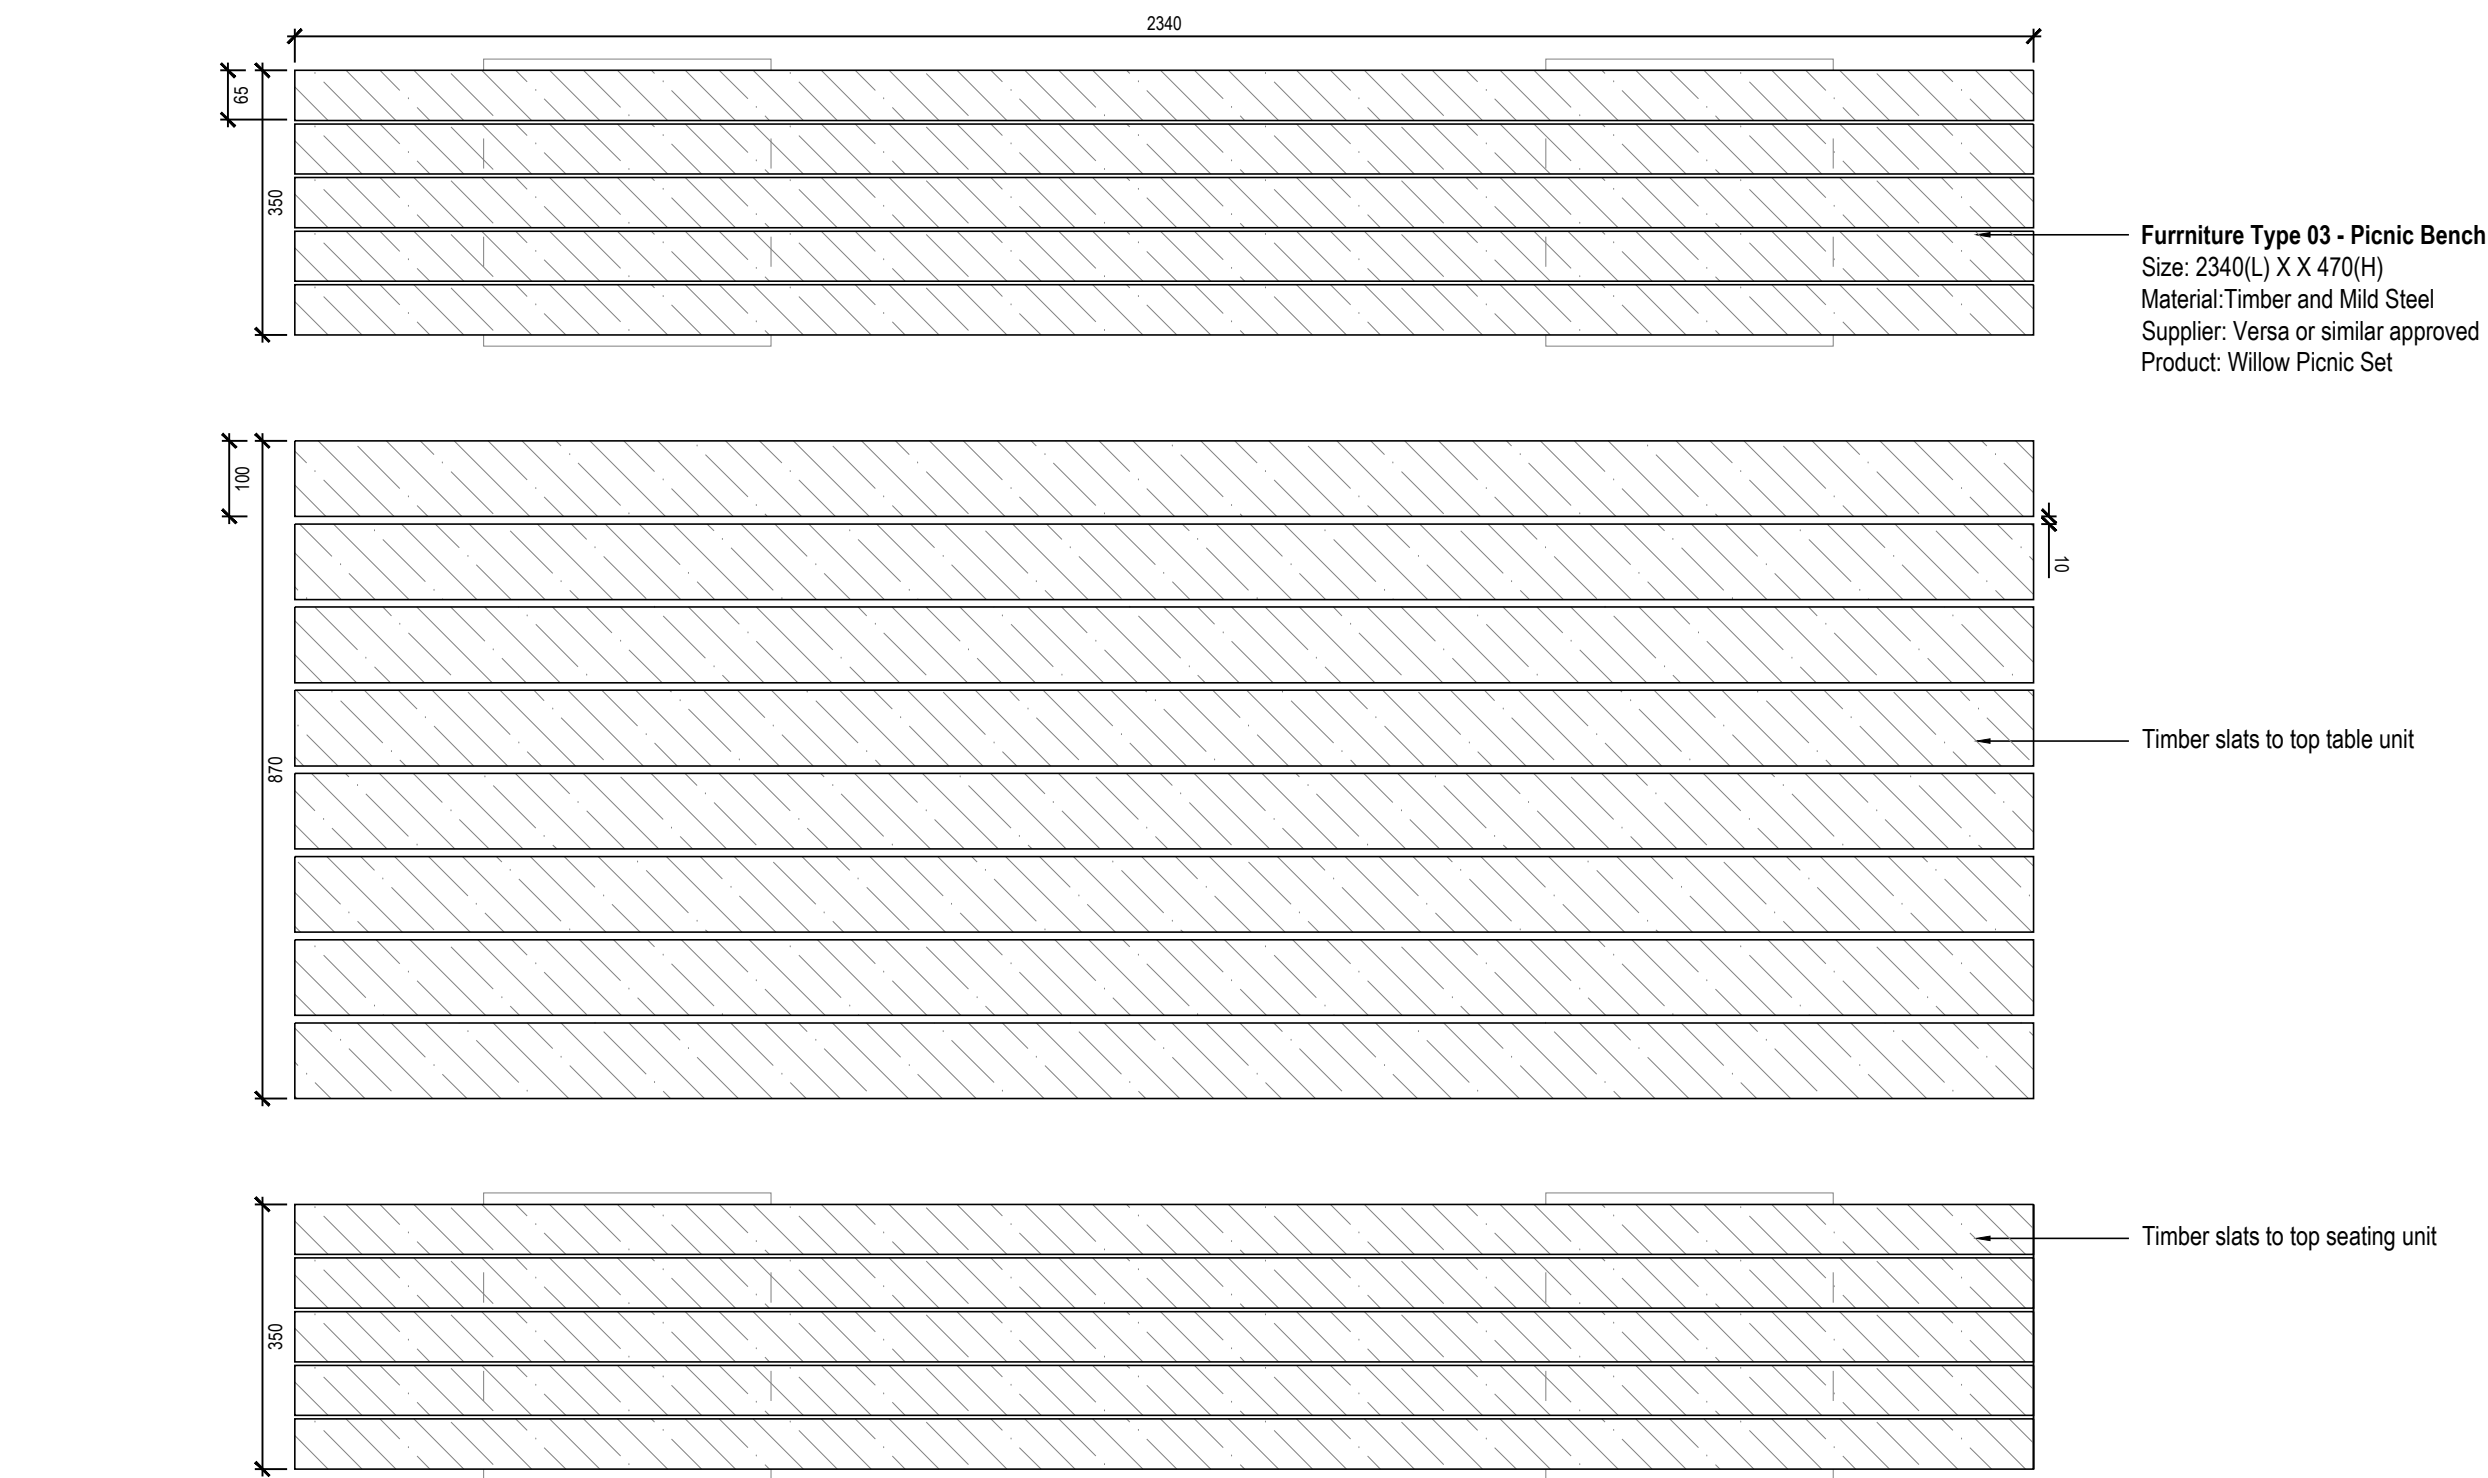

07
000330
F3 - PICNIC BENCH - PLAN
Scale 1: 10 @A1

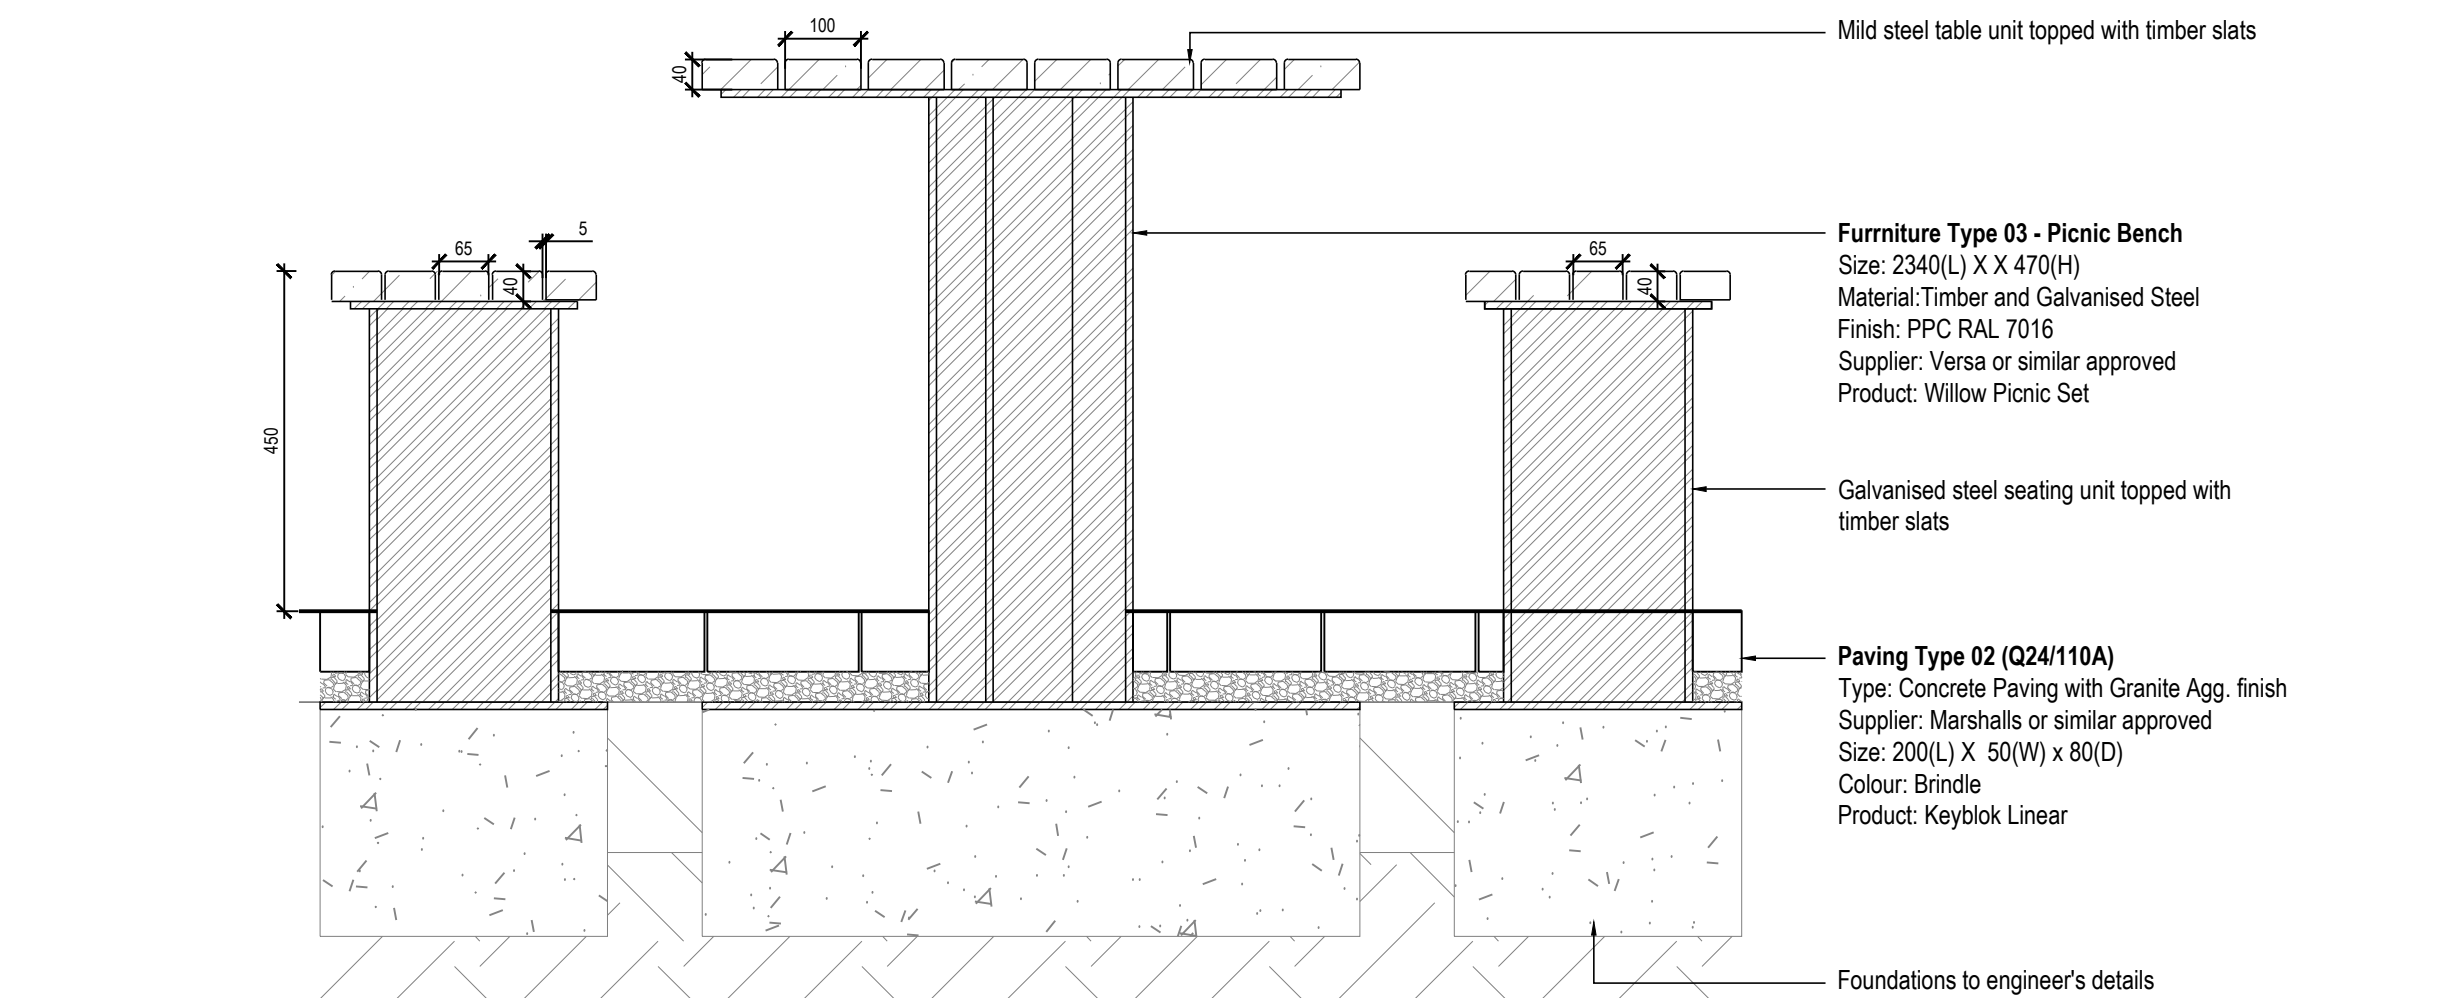


08
000330
F3 - PICNIC BENCH - ELEVATION
Scale 1: 10 @A1

rev	details	by	date
P00	FIRST ISSUE FOR STAGE 4	TH	27.06.2024
P01	TITLEBLOCK UPDATED	TH	01.07.2024
P02	TIMBER DIMENSIONS UPDATED	SB	08.08.2024
P03	STAGE 5	ER	10.03.2025
P04	Planning NMA	ER	28.05.2025
P05	Planning NMA	ER	16.09.2025
P06	Planning NMA	OC	22.09.2025

Notes

- Do not scale from drawing, use figured dimensions only
- All dimensions to be checked onsite
- This drawing to be read in conjunction with all other Gillespies drawings and specifications
- Shown for design intent only. Contractor to provide specialist fabricator drawings for Landscape Architect's review.

NOTE:
DESIGN INTENT ONLY
SHOP DRAWINGS TO BE DEVELOPED BY SPECIALIST
SUPPLIER. LANDSCAPE ARCHITECT TO APPROVE ALL
DRAWINGS PRIOR TO FABRICATION

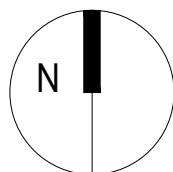

Ordinance Information shown is reproduced from Ordinance Survey material with the permission of Ordinance Survey on behalf of the Controller of Her Majesty's Stationary Office @ Crown Copyright. Unauthorised reproduction infringes Crown Copyright and may lead to prosecution or civil proceedings. License No. 1000 17382

Project title
ELIZA YARD, ANCOATS

Drawing title
FURNITURE DETAILS 01

Planning NMA	Purpose of Issue	Scale	Drawn
		As shown @ A1	TH
		Date	Checked
		05.06.2024	SB
		Drawing number	Revision

EYJW-GIL-EX-00-DR-L-000330
P06

Drawing Status
S4 - FOR REVIEW & AUTHORISATION

Client
John Sisk & Son Limited



Gillespies