
ALBERT SQUARE

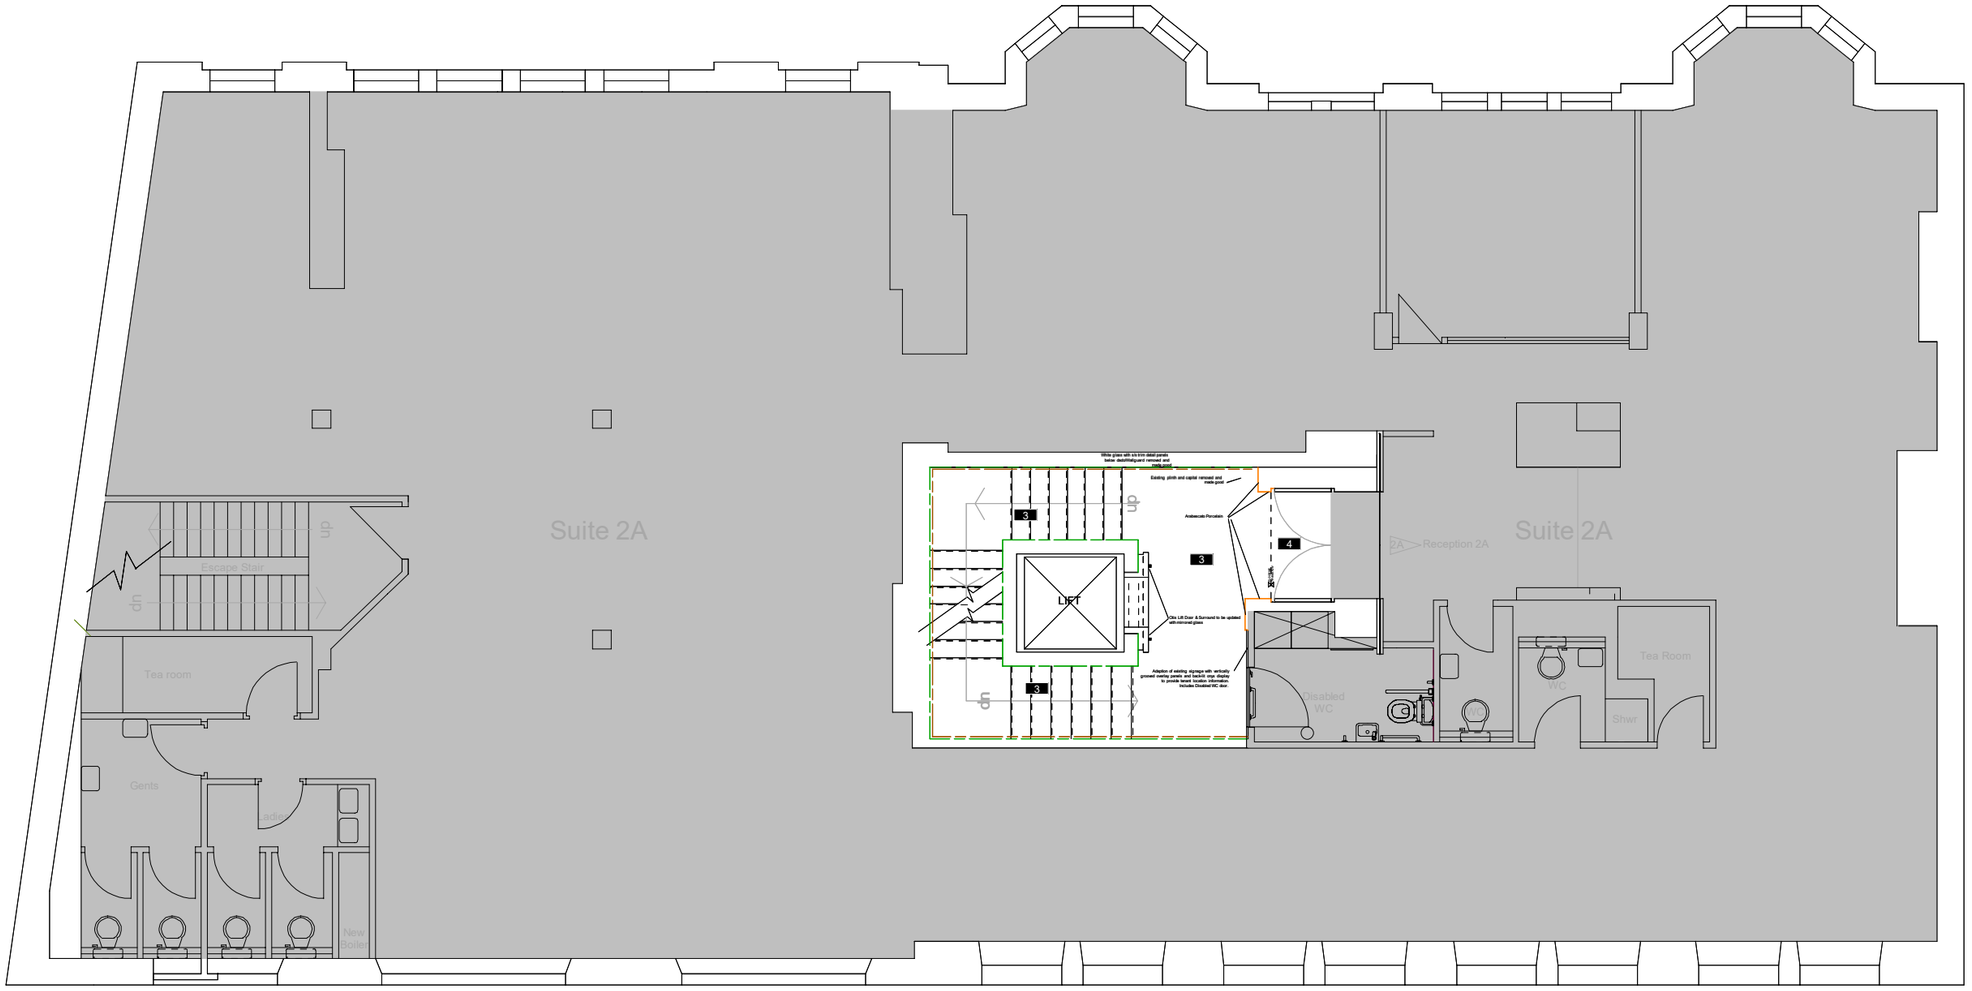

DECOR KEY

- New Tektura Uplift P3TEC (Colour TBD)
- New Large Format Arebescato Porcelain
- Veneer wall guard panels with integrated LED lighting

FLOORING KEY

- 3 New Amtico Spacia (Colour TBD)
- 4 New R11 Arabescato Porcelain

COUNTY STREET

REVISIONS	DESCRIPTION		
E		DATE	
D		DATE	
C		DATE	
B		DATE	
A		DATE	
DRWG No	10125-14	SCALE	1:100/A3
	CH_Floor2_2025CommonAreas_DecorProposed.tcw		
TITLE	CH Floor2 Proposed Common Area Decor	FLOOR	Second
LOCATION	Carlton House : 16-18 Albert Square : Manchester	SUITE	N/A
CLIENT	Carlton House Securities Ltd	DATE	09/08/25

1 2 3 4 5 6 7 8 9 10 SCALE : METRES 20