
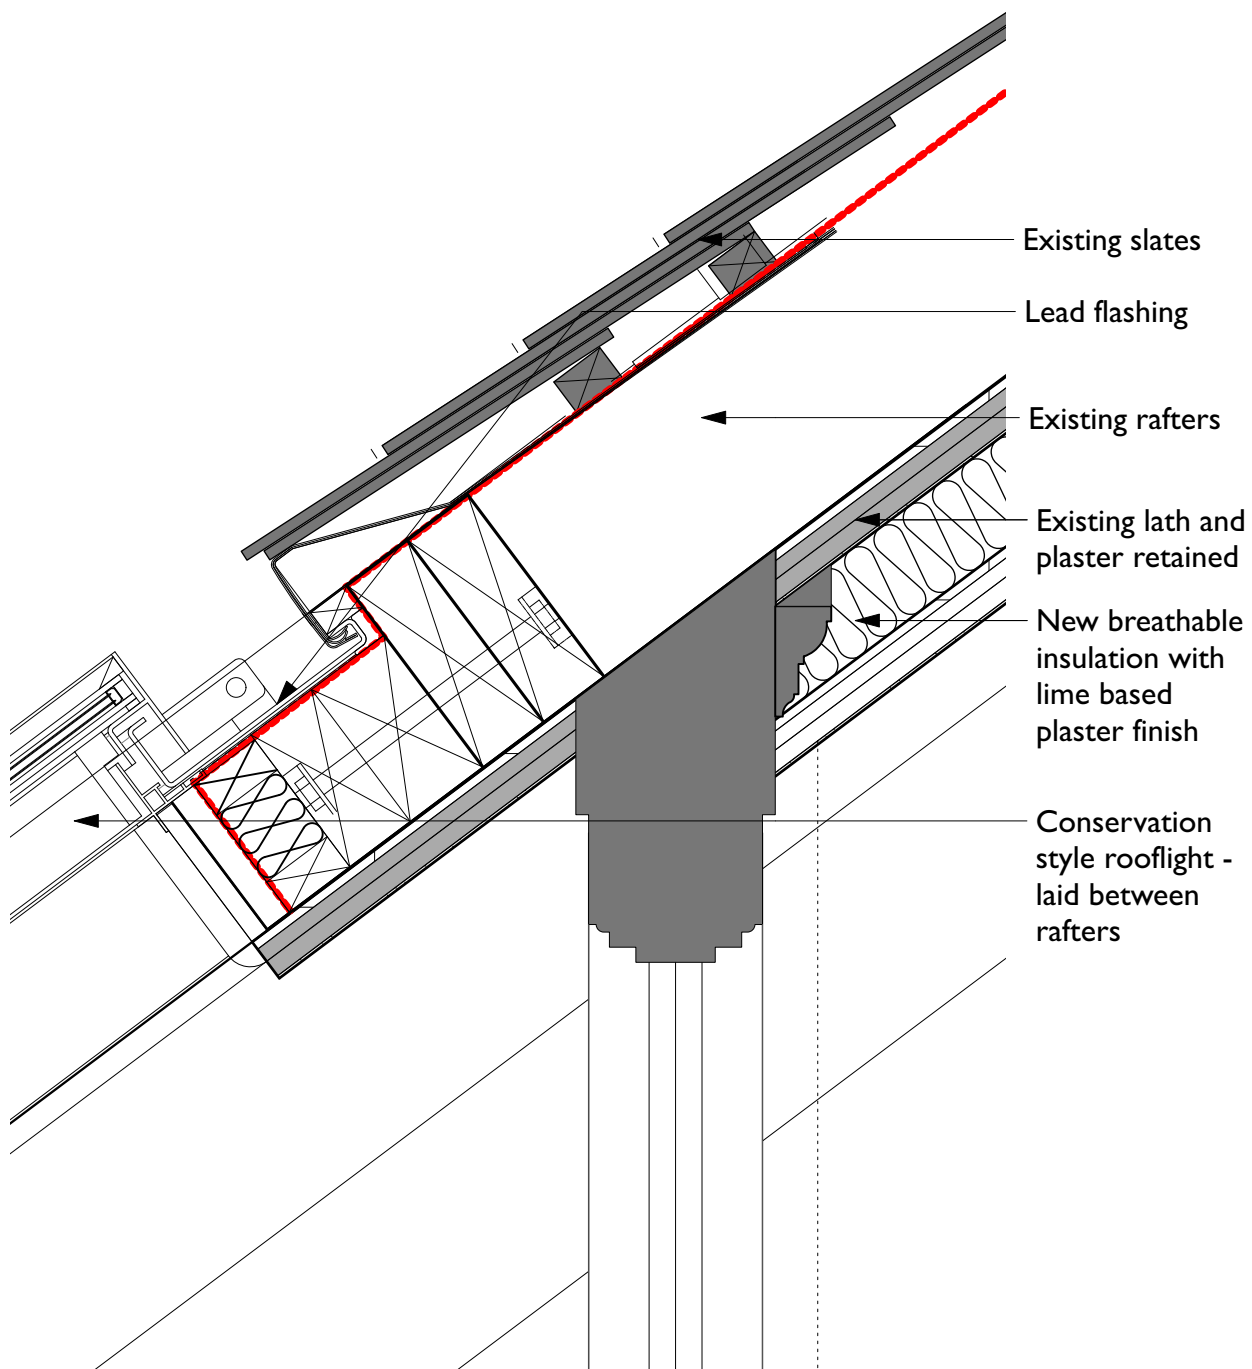


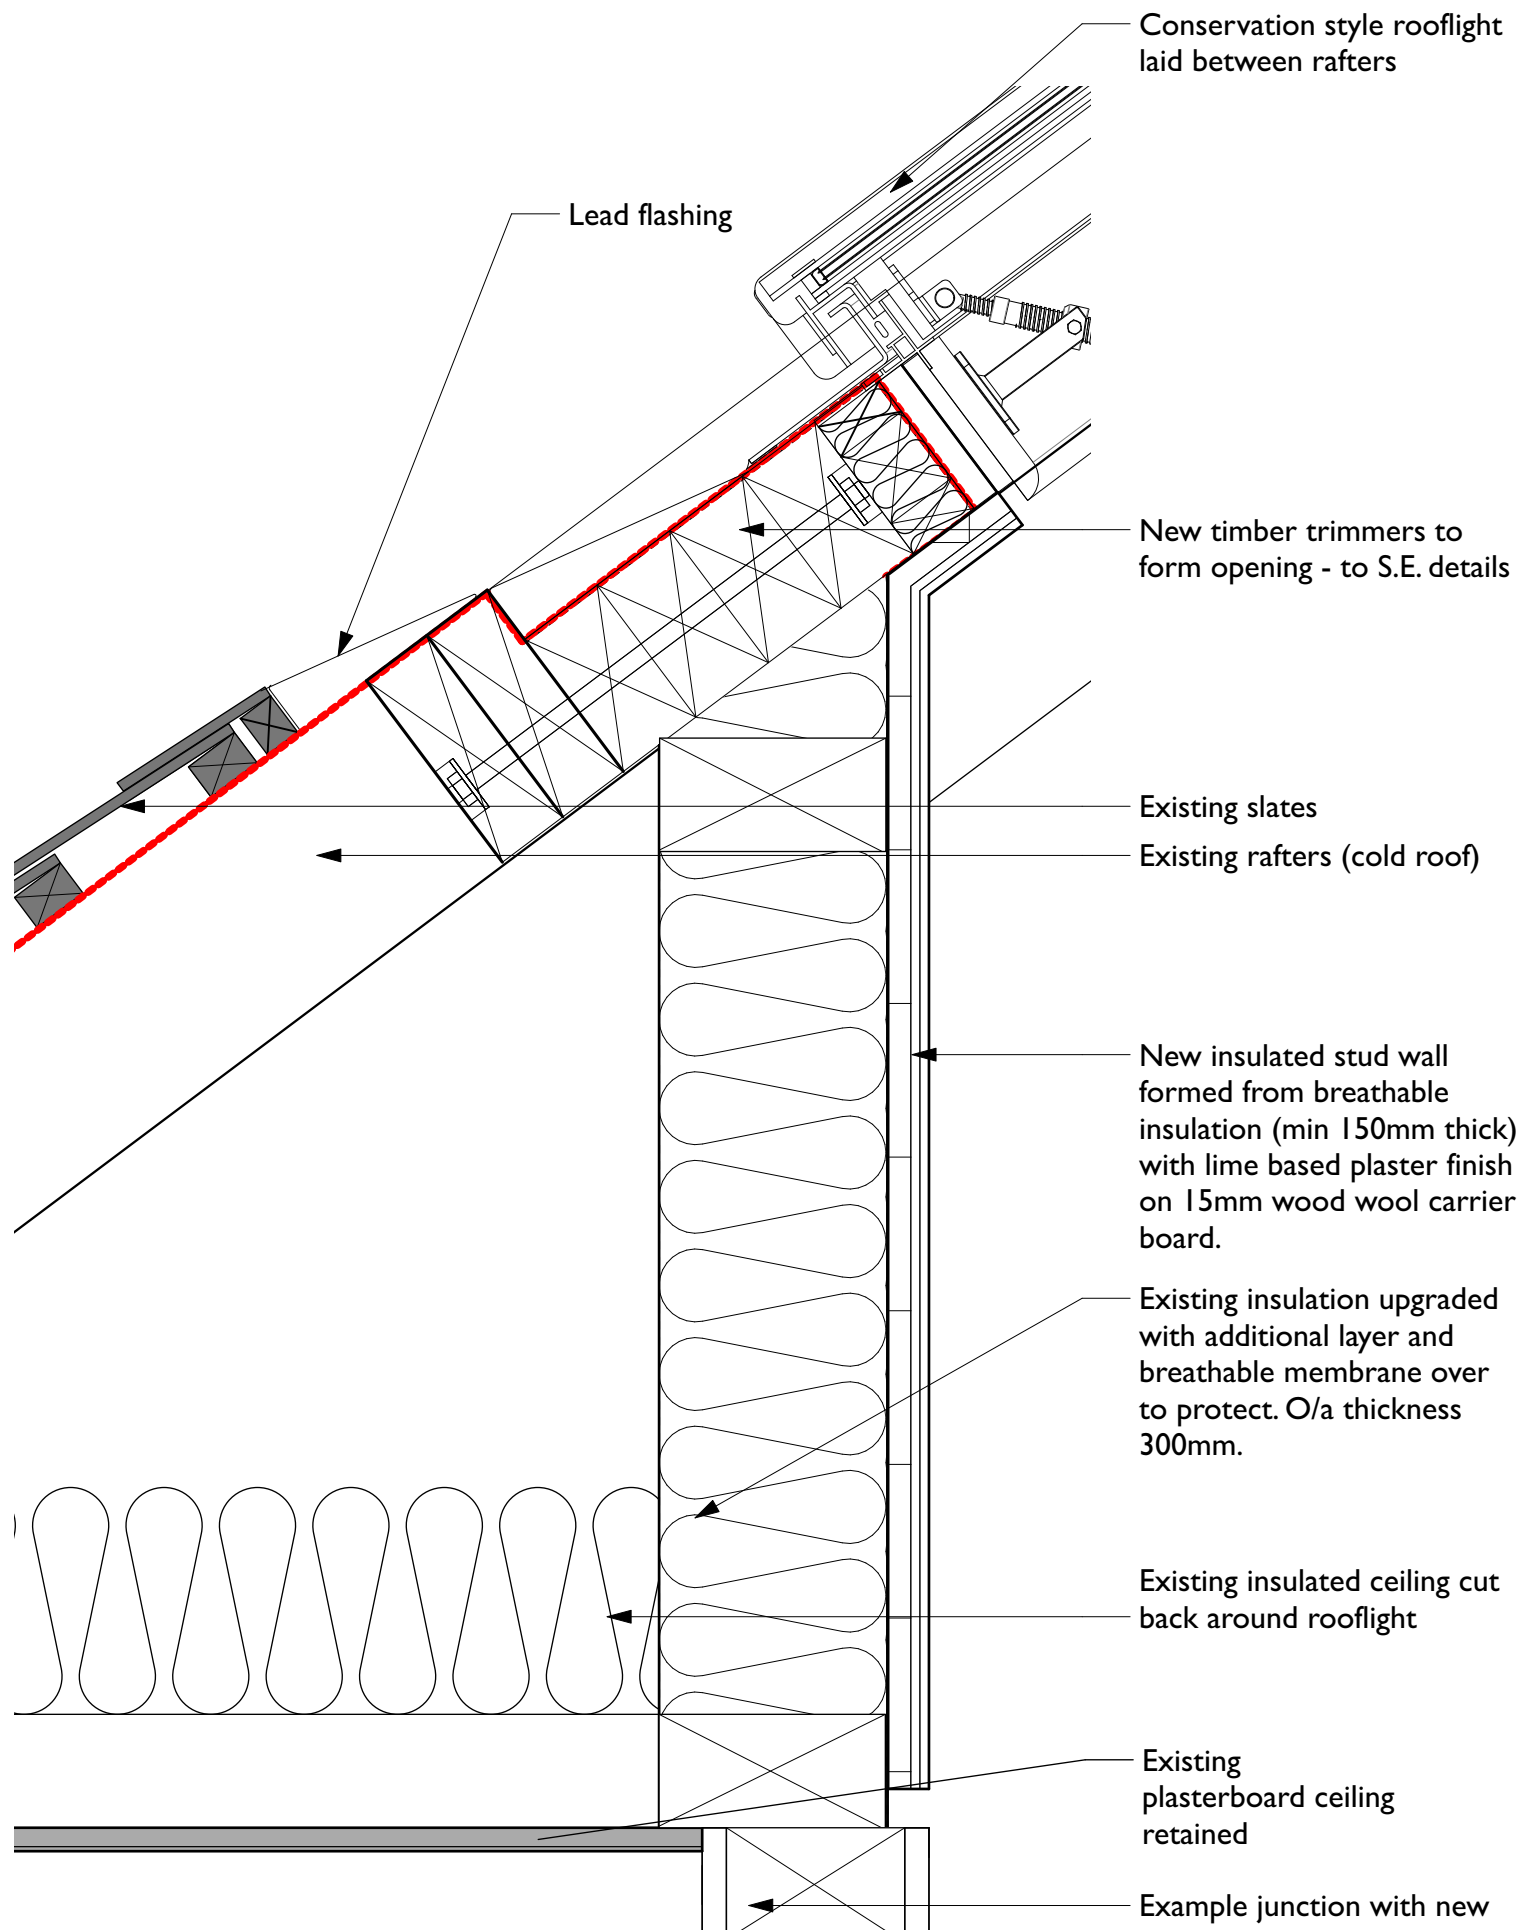

1 New Rooflight - Cill Detail (Cold Roof)
Scale: 1:5

3 New Rooflight - Head Detail (warm roof)
Scale: 1:5

Existing

Rev Note DRN CHK

St Margarets, Manchester
For Charlotte Street Estates

Roof Details I

scheme	1907
drwg no.	P(440)
revision	

scale	1:5 @ A3
date first drawn	June 2022
drawn	RG

SK sketch E existing P proposed T tender C construction FI final issue

www.ateliermb.co.uk
t 0161 236 0051
e architect@ateliermb.co.uk