




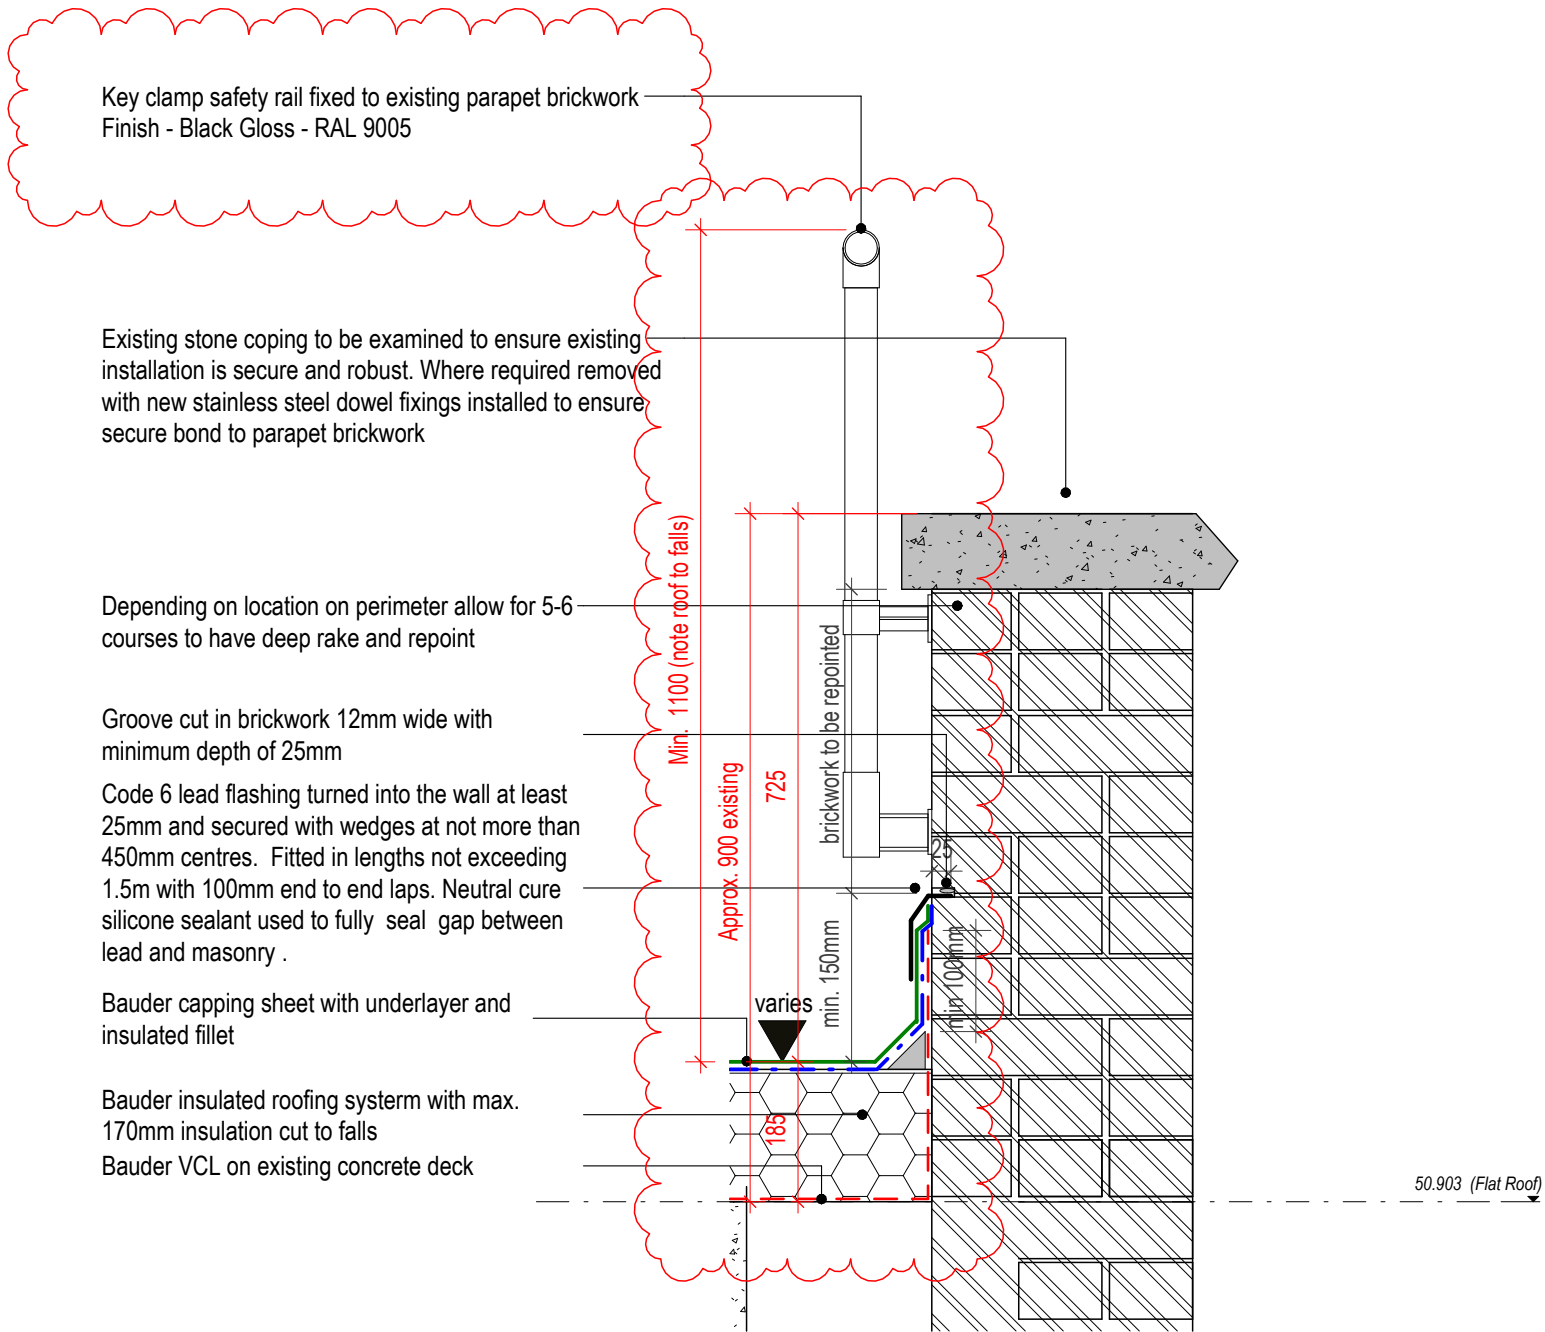

1 Parapet Detail Roof D  
1 : 10

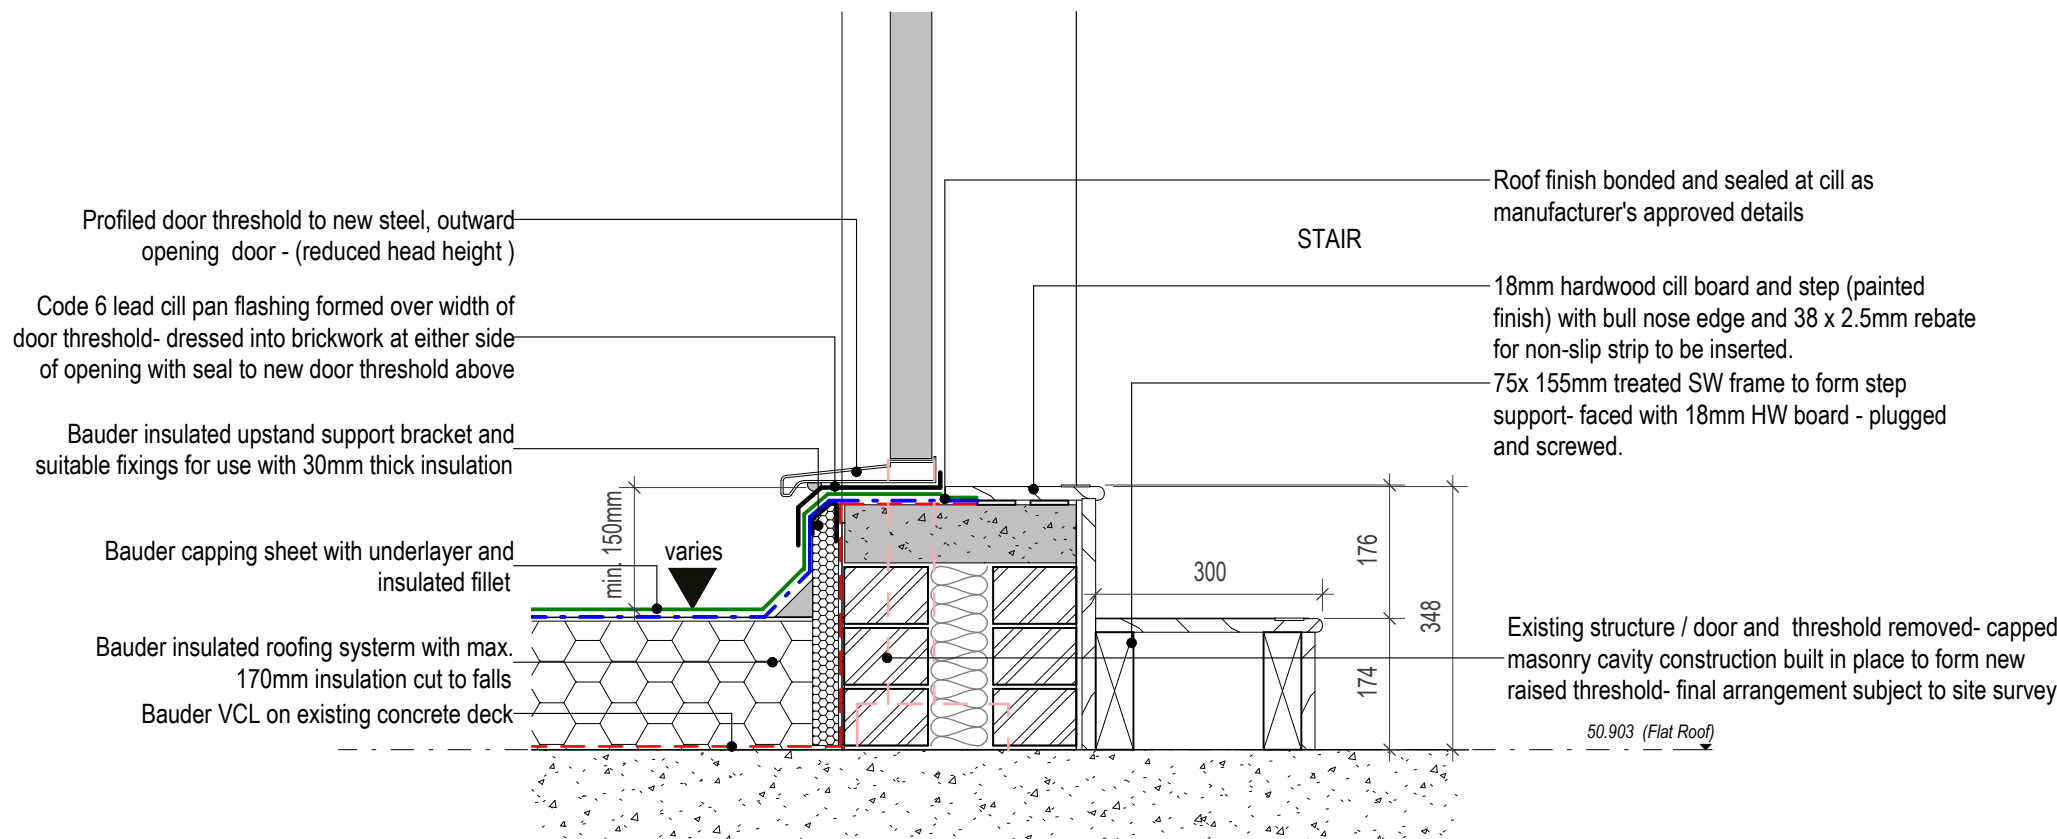

2 Threshold Detail Roof D  
1 : 10

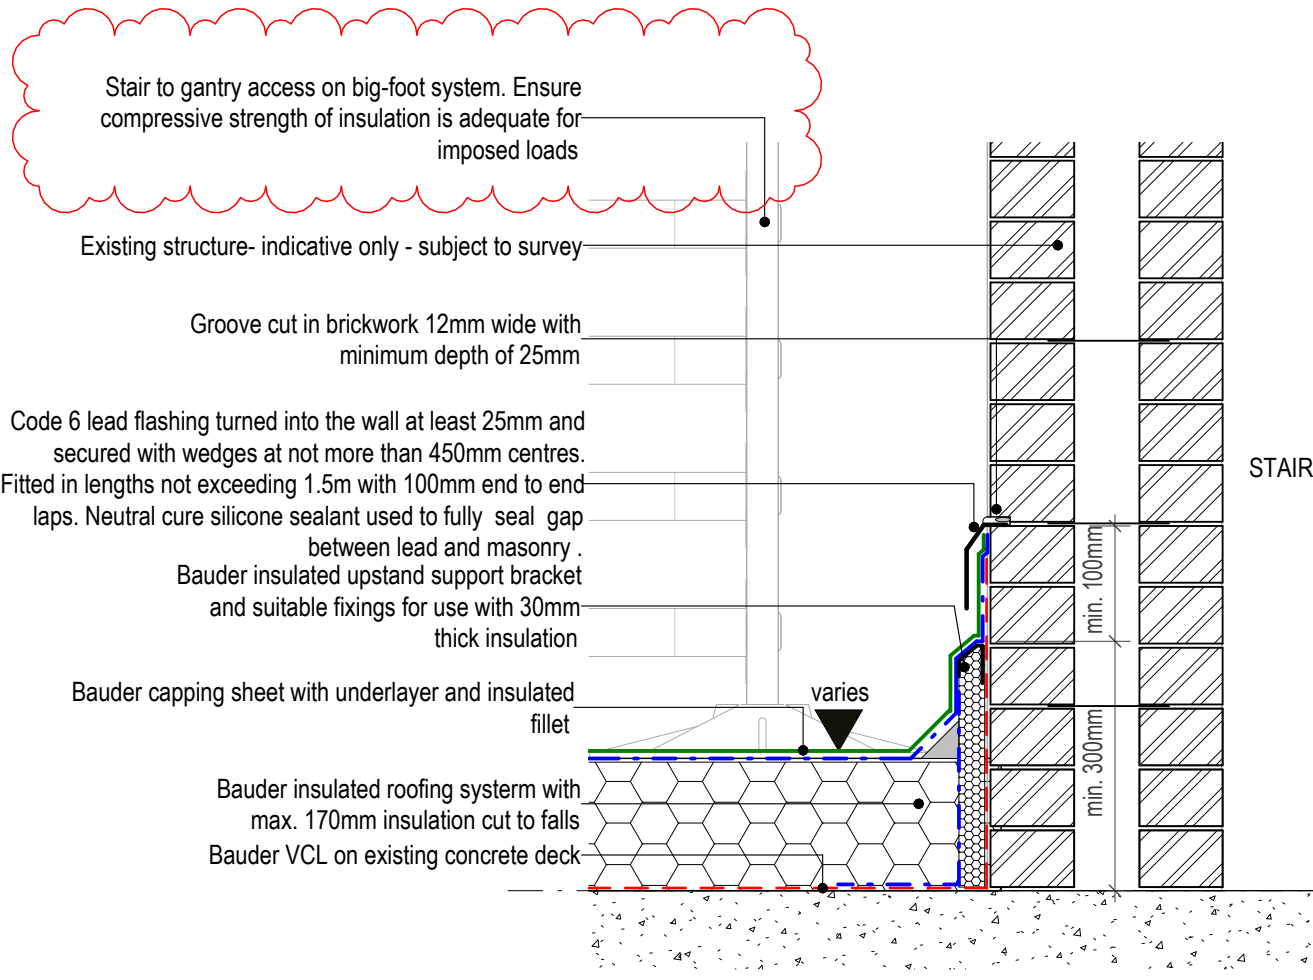

3 Abutment Detail at Stair  
1 : 10

TO BE READ IN CONJUNCTION WITH DRG.  
2403-RBUM-ARC-XX-RL-DR-A-2403

**Notes:**

- This drawing is copyright.
- Do not scale dimensions from this drawing.
- This drawing is to be read in conjunction with all other relevant drawings.
- All discrepancies on this drawing are to be reported to the architect.
- Do not modify any element of this drawing.
- Use drawing only for purpose(s) issued.
- This drawing may contain colour.

Scale Bar

0 100mm 300mm 500mm

Scale: 1:10

North Point

Key Plan

The following external model files are included within this drawing:

**NOTE:**

This drawing shows the schematic design intent, do not scale dimensions from this drawing, the positions of some existing elements were assumed and are to be inspected on site.

|     |            |                                                   |       |        |
|-----|------------|---------------------------------------------------|-------|--------|
| P4  | 2025/09/24 | Colour finish changed                             | AB    | RM     |
| P3  | 2025/08/12 | Roof drawings issued for LBC                      | AB    | RM     |
| C1  | 2025/06/18 | Handrail and access gantry added for construction | EM    | AB     |
| P2  | 2025/02/21 | Issued for pricing                                | EM    | AB     |
| P1  | 2024/10/21 | First Issue                                       | EM    | AB     |
| Rev | Date       | Revision Notes                                    | Drawn | Review |

**MANCHESTER**  
1824  
The University of Manchester

**ARCADIS**

Project  
Rutherford Building

Drawing Title  
Roof Details Roof D

|                                                 |                         |                         |                       |
|-------------------------------------------------|-------------------------|-------------------------|-----------------------|
| Job Number<br>141532                            | Date<br>OCT' 24         | Security Classification | Drawn By<br>EM        |
| Scale@A2<br>1 : 10                              | Purpose<br>CONSTRUCTION |                         | Reviewed By<br>AB     |
| Drawing Number<br>2405-RBUM-ARC-XX-RL-DT-A-2405 |                         |                         | Revision<br><b>P4</b> |