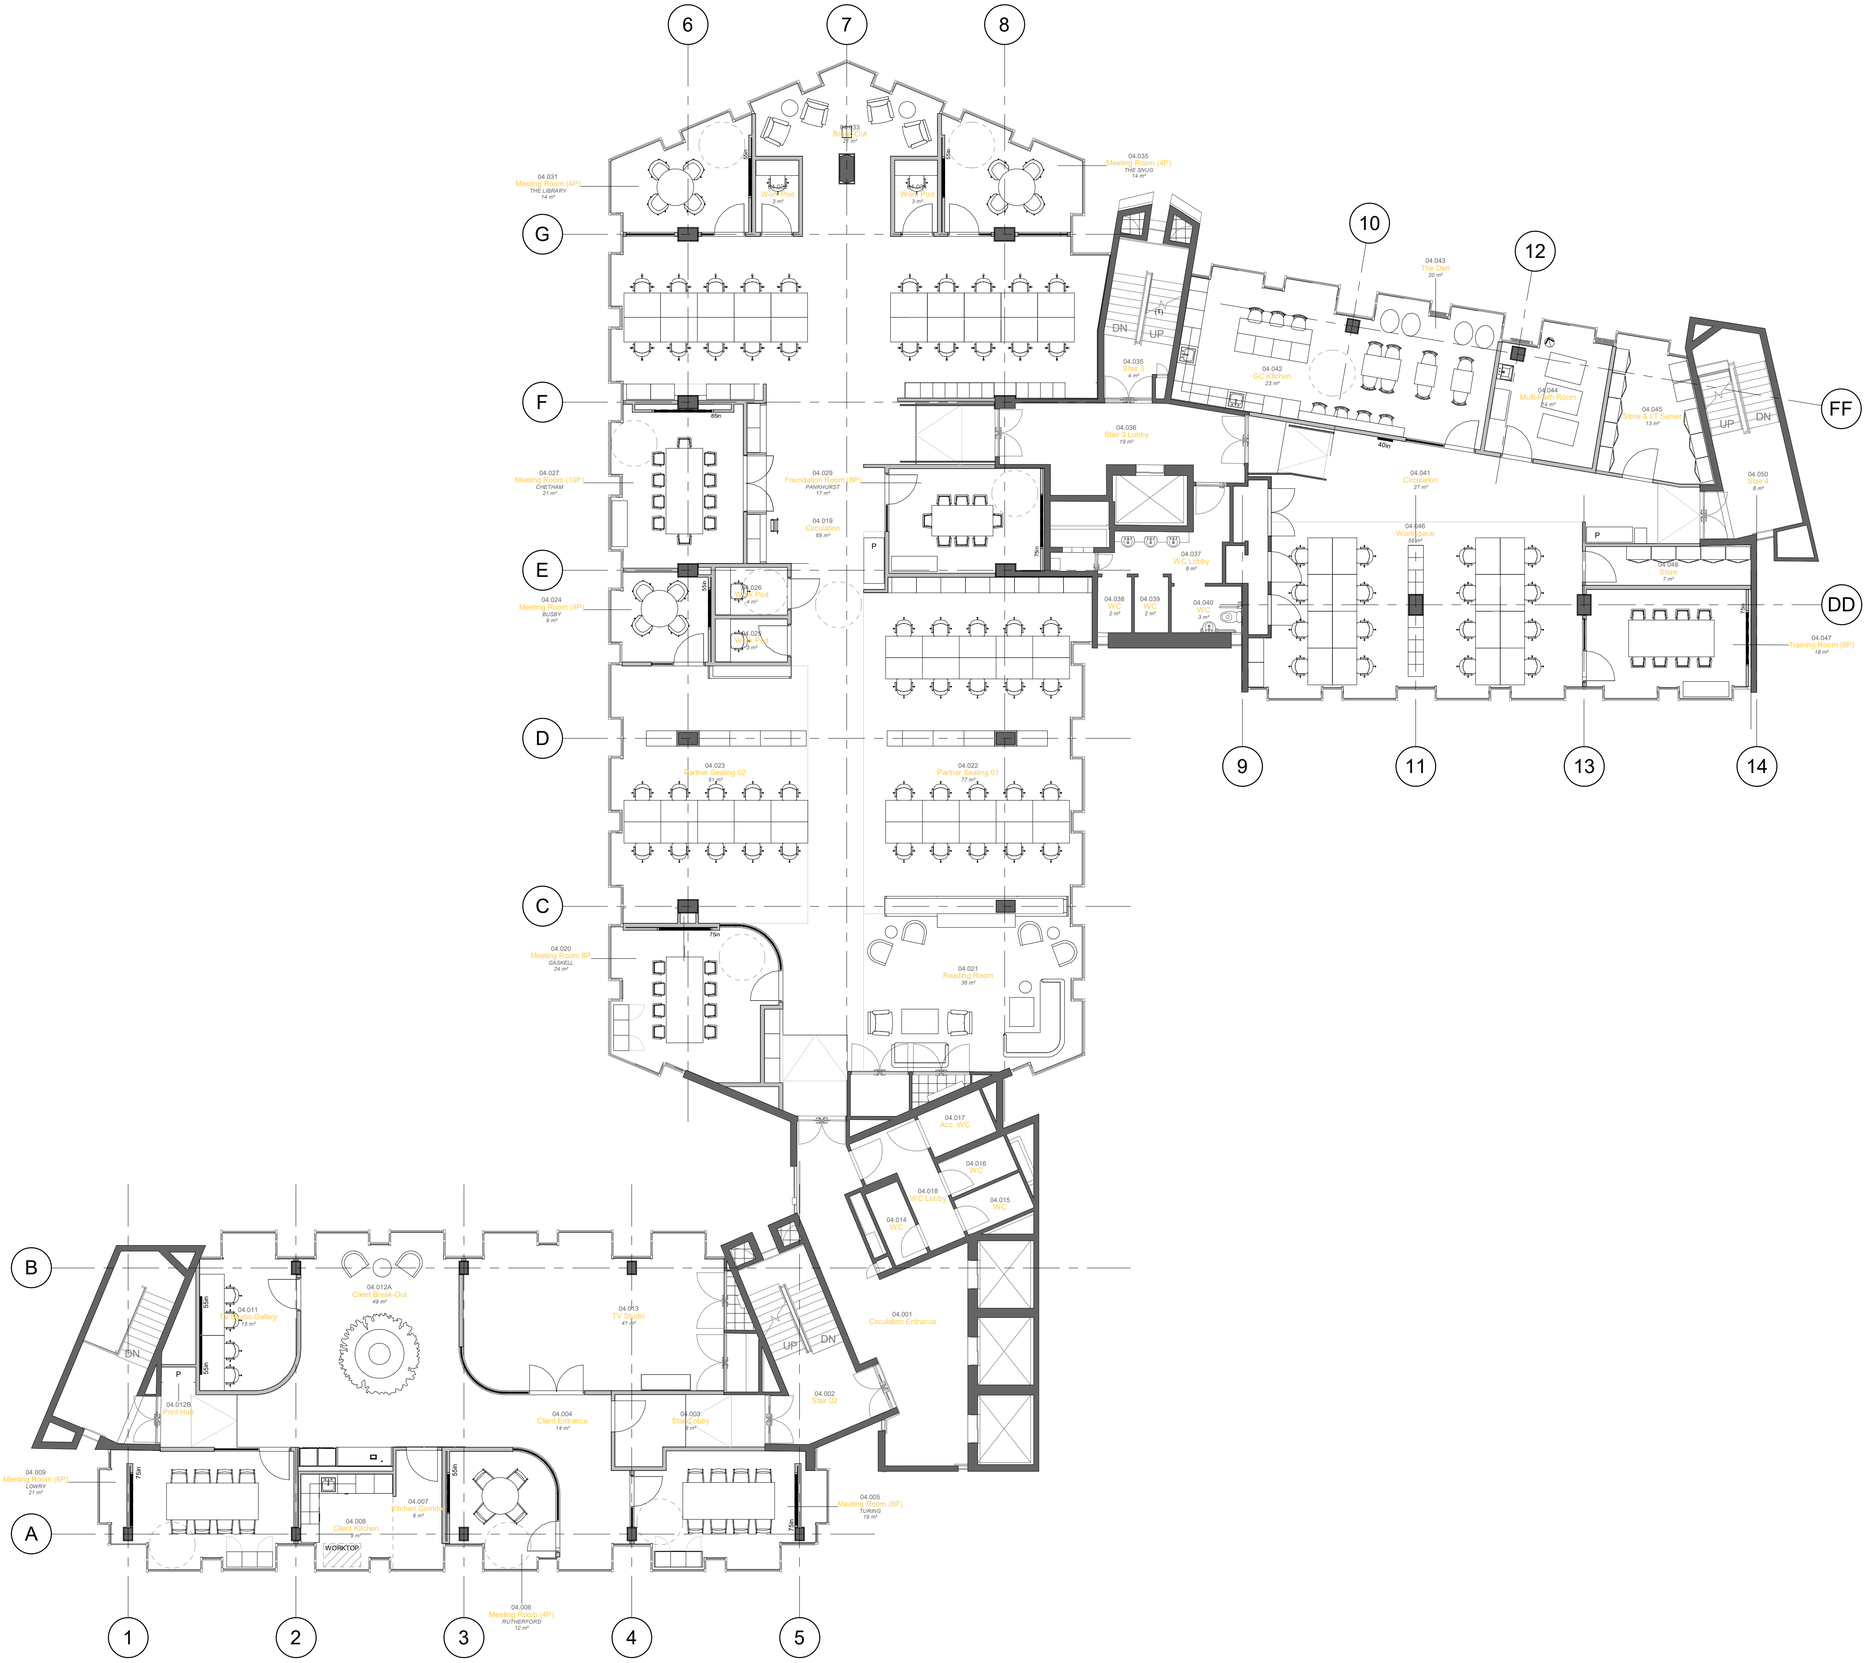


1 4TH FLOOR - GA PLAN - FURNITURE PLAN (CLEAN)

1 : 100

0 0.5m 1m 2m 3m 4m

ORIGINAL A1

\Drawing Note

DO NOT SCALE FROM THIS DRAWING. ALL DIMENSIONS TO BE CHECKED ON SITE. (DRAWINGS MAYBE SCALED FOR LOCAL AUTHORITY & PLANNING PURPOSE ONLY)

Copyright Protected: STAMP ARCHITECTS LIMITED
Company Registration No. 12034339

FOR PLANNING

\Site Visit | \Site Visit Date

\Project Notes

EXISTING INFORMATION BASED ON EXISTING CAD BUILDING SURVEY PROVIDED

ALL DIMENSIONS SHOULD BE CHECKED PRIOR TO ANY FABRICATION, MANUFACTURERING OR INSTALLATION

\Consultant | \Consultant Drawing Ref.:

\Rev	\By	\Description	\Date
03	DJ	ISSUED FOR LISTED BUILDING APPLICATION	29/08/25
02	DJ	ISSUED FOR TENDER	04/07/25
01	DJ	FIRST DRAWING ISSUE	19/06/25

STAMP ARCHITECTS

\Project Info

\Site Address: 61 KING STREET, MANCHESTER, GREATER MANCHESTER, M2 4PD

\Client Name: GUNNERCOOKE

\Drawing Info

(PR) 4TH FLOOR - FURNITURE PLAN (CLEAN)

\Drawing Ref

\Date	\Scale	\Sheet Size
29/11/24	1 : 100	A1

\Project No.	\Drawing No.	\Revision
SA_131	(04) 105	03