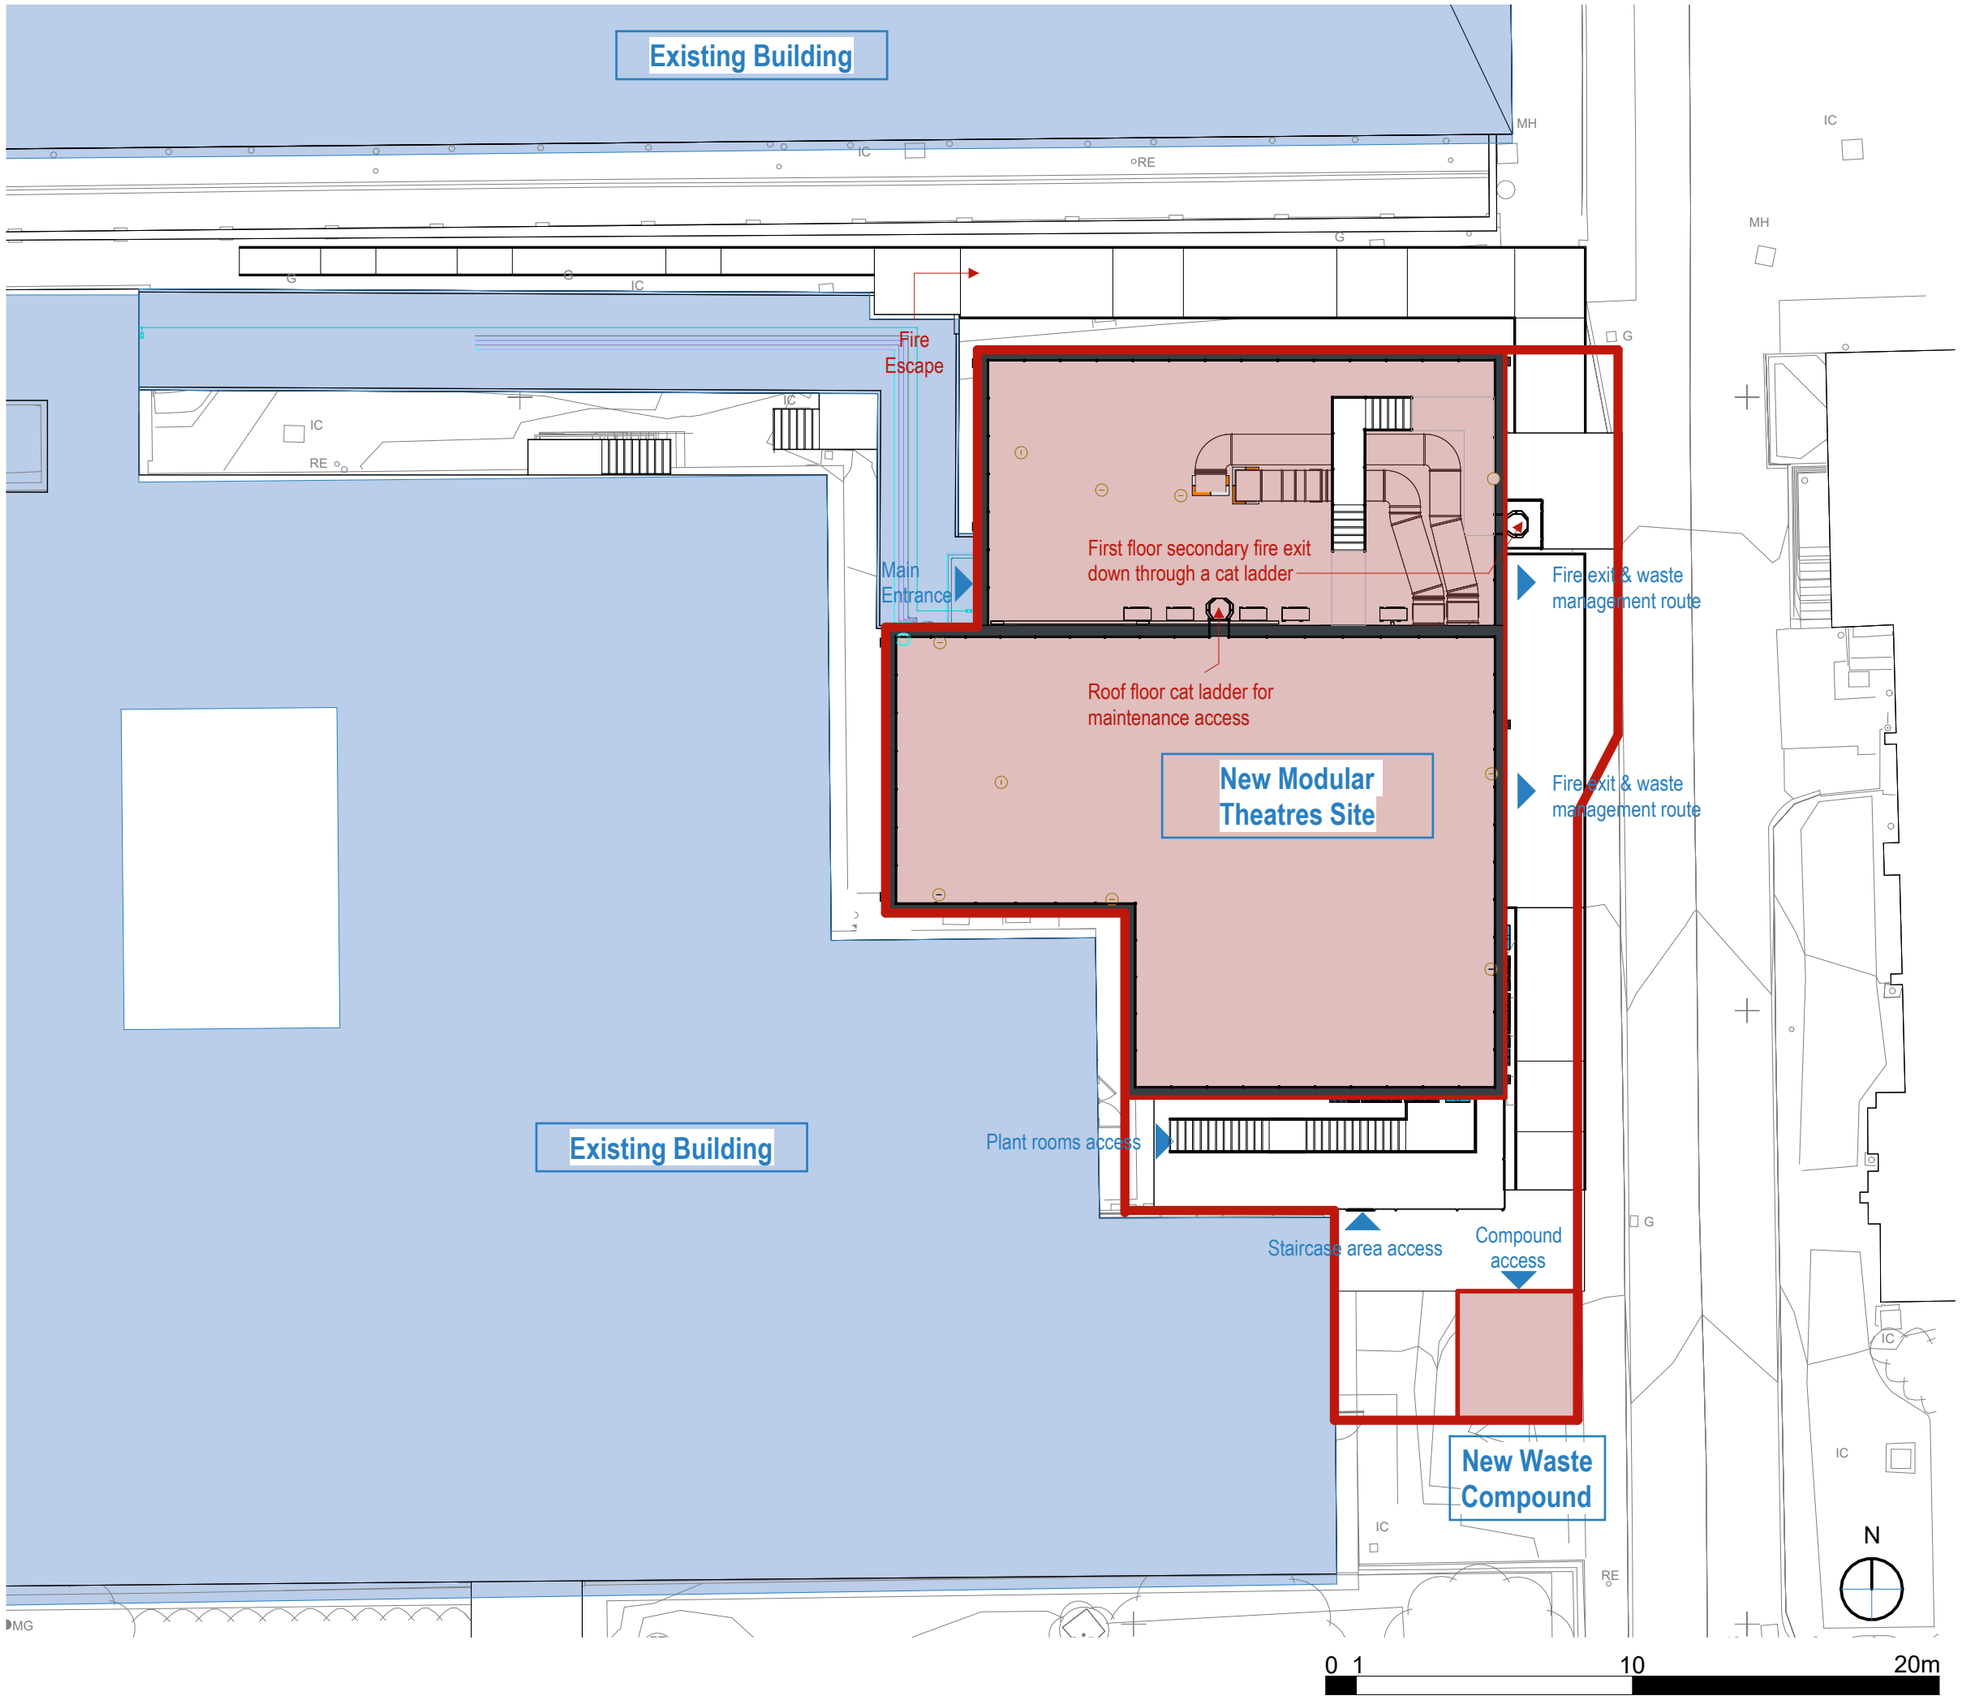

Key

- Site
- Site buildings
- Adjoining buildings, same owner

Notes

Red line boundary line area: 603m²

Vanguard Healthcare Solutions

Rev	Date	Description/ Drawn/ Sign
A03	04.08.25	Planning Stage 4 Issue/ EE/ MJF/ TB
A02	18.07.25	Planning Set/ EE/ TB
A01	16.05.25	Stage 3 First Issue/ YS/ EE/ LS/ TB

sonnemanntoon
3rd Floor, Camelford House, 87-90 Albert Embankment, London, SE1 7TP, United Kingdom
+44 (0)20 7580 8881 www.st-arch.co.uk

Drawing not intended to be scaled. If scaling from the drawing is required, be aware of reprographic discrepancies and tolerances, critical dimensions to be checked. Architect to be informed of all discrepancies in dimensions. Contractor to check all dimensions on site. © Drawing protected by copyright

Project Title
Vanguard Wythenshawe

Drawing Title
LOCATION & SITE
Proposed Site Plan

Scale 1: 200 @A3
Status APPROVAL
Revision A03

Drawing number
PR1334-STN-XX-XX-DR-A-1201