
GENERAL NOTES:

THIS DRAWING TO BE READ IN CONJUNCTION WITH ALL RELEVANT STRUCTURAL & ARCHITECTURAL DRAWINGS AND SPECIFICATIONS

ALL DIMENSIONS TO BE CHECKED ON SITE BY CONTRACTOR/FABRICATOR PRIOR TO COMMENCEMENT OF WORKS

ALL DIMENSIONS ARE IN MILLIMETERS UNLESS SPECIFIED OTHERWISE

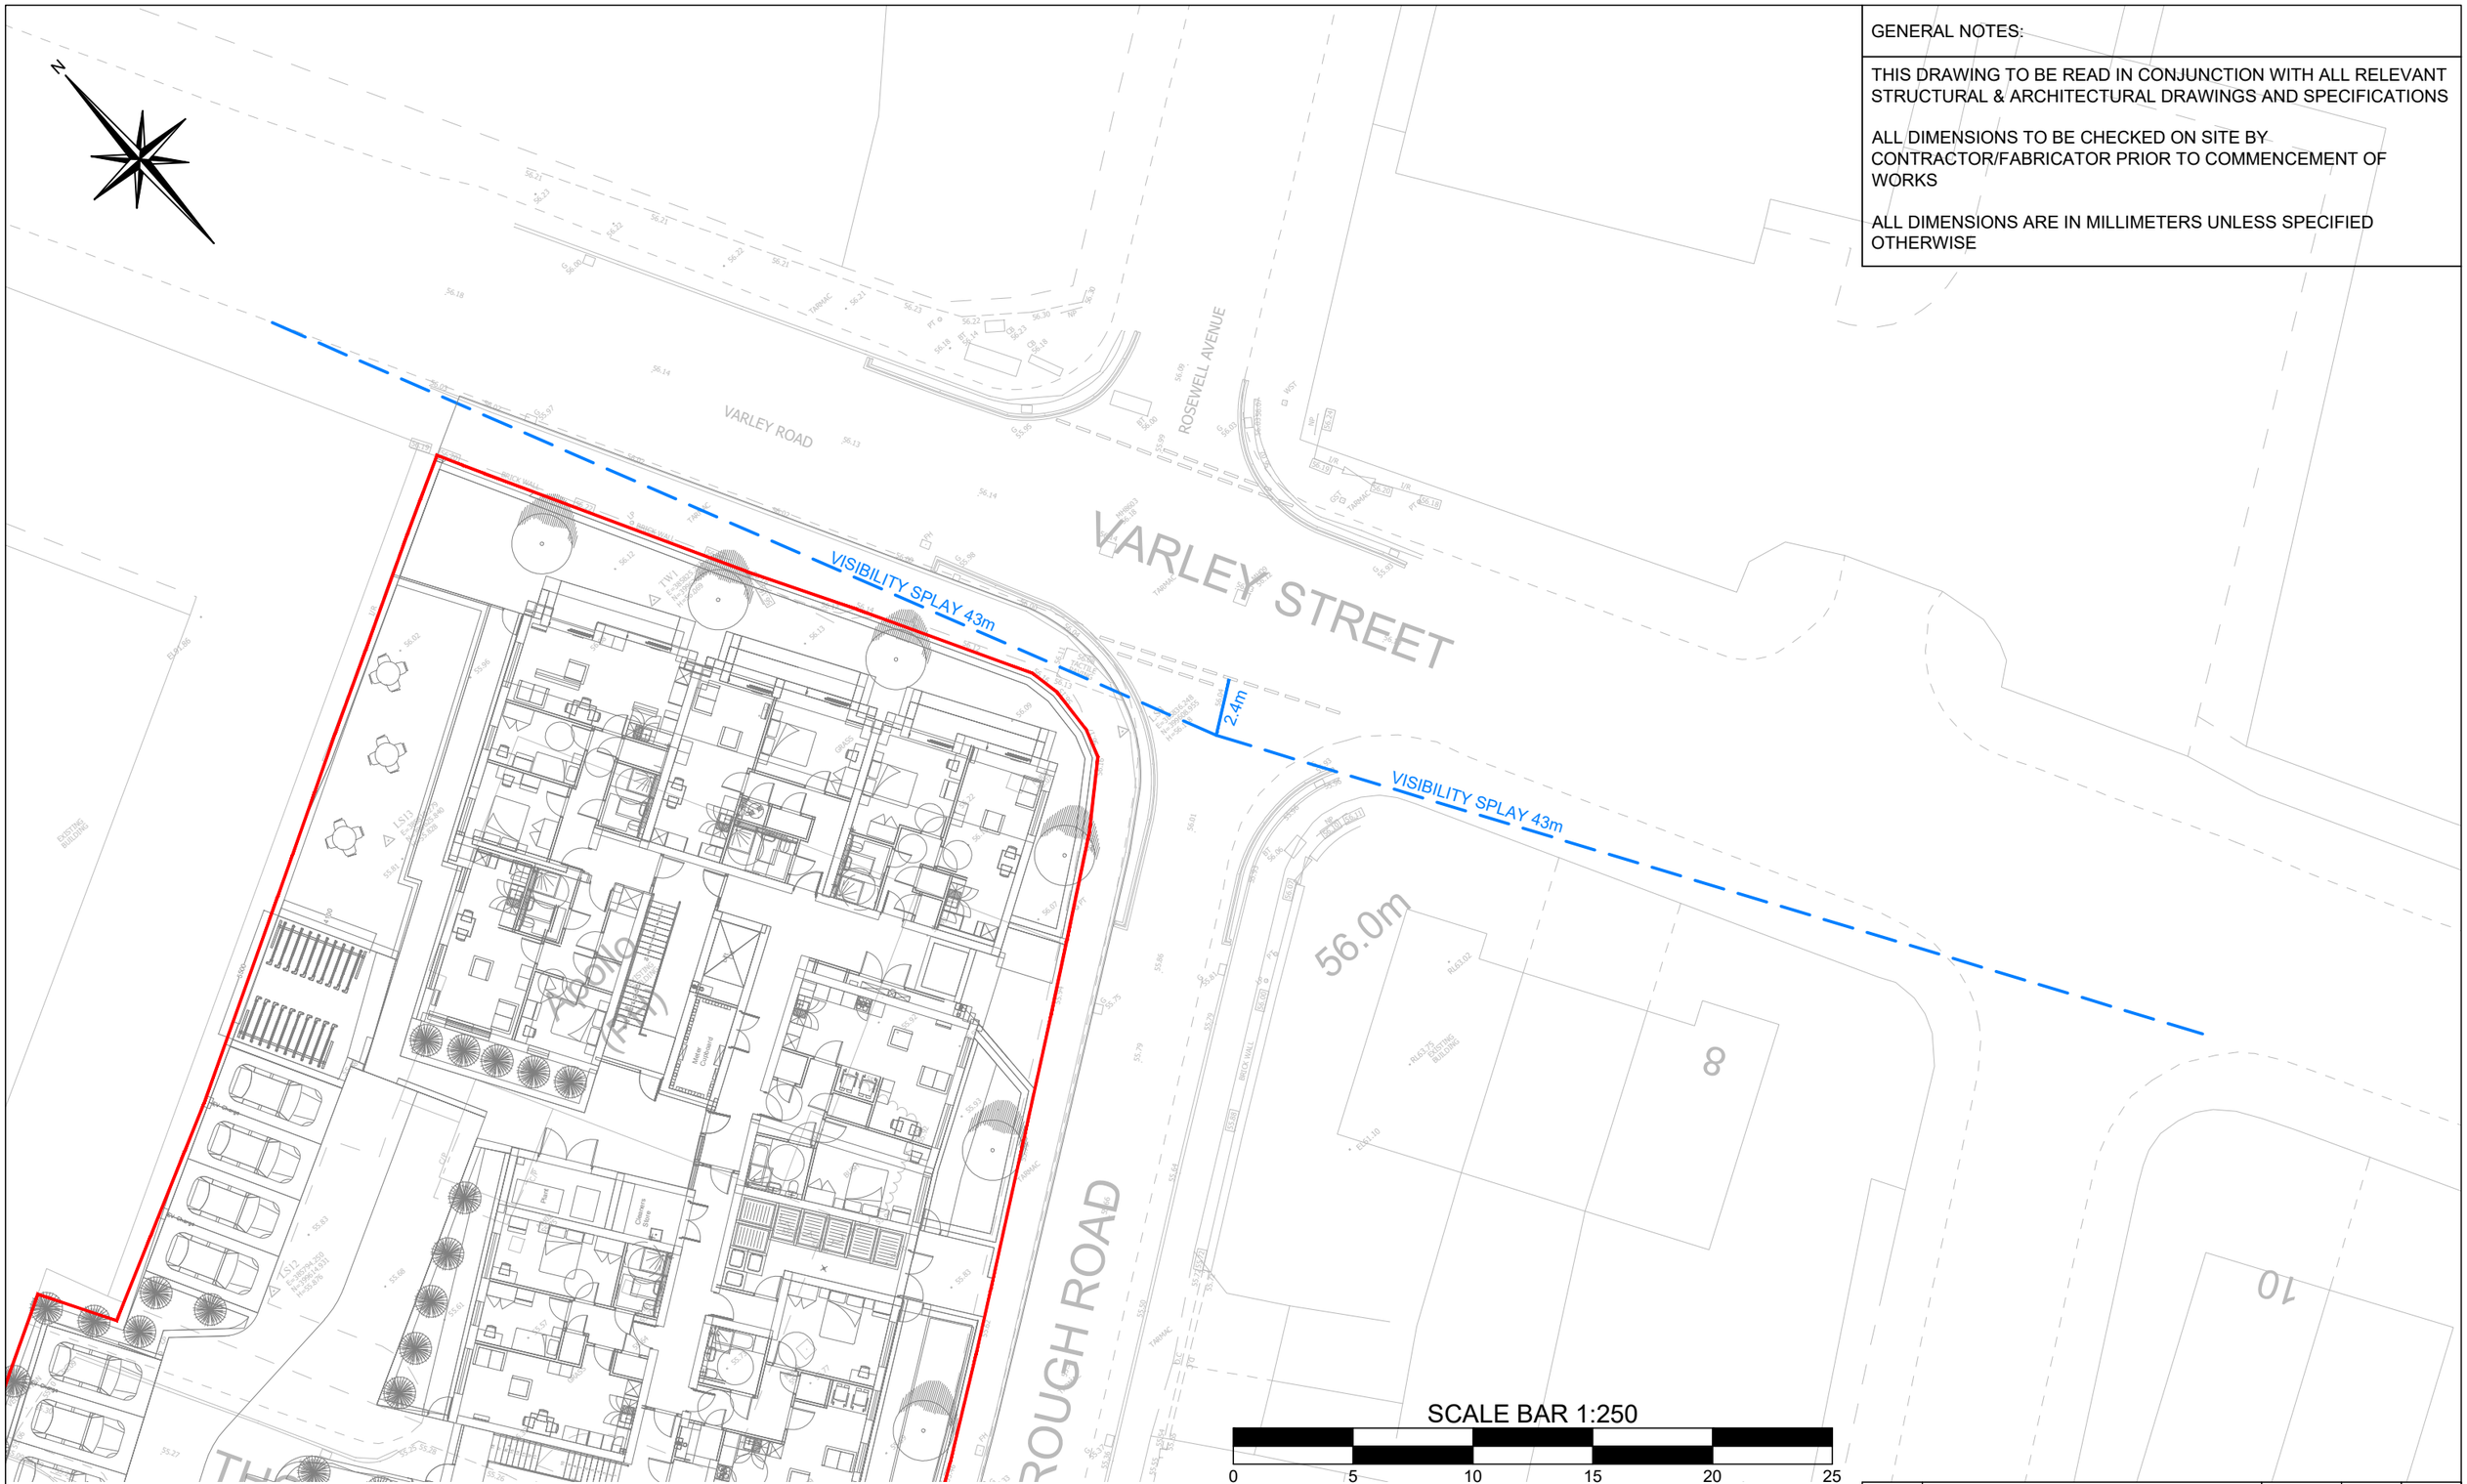


Sutcliffe

Structural & Civil Engineering
Geotechnical & Environmental Investigations
Building Surveying
Pre Planning Services

Liverpool Head Office: 0151 227 3155
Manchester Office: 0161 817 5180
North Wales Office: 01978 664 071
London Office: 020 8016 4320

www.sutcliffe.co.uk

Drawing Status
PRELIMINARY DRAWING

Client
JIGSAW HOMES

Project
APOLLO PUBLIC HOUSE
MILES PLATTING

Drawing Title
VISIBILITY SPLAY

| Rev | Description | Date | By | Chkd |
|---|---|---|---|---|
| P01 | PRELIMINARY DRAWING | 01.10.25 | MG | AD |

| Date | Drawn By | Checked By |
|---|---|---|
| OCT '25 | MG | AD |

| Scale at A3 | Project Number | Status | Revision |
|---|---|---|---|
| 1:250 | 33585 | | P01 |

Sheet Number
33585-SUT-ZZ-XX-DR-C-6005