




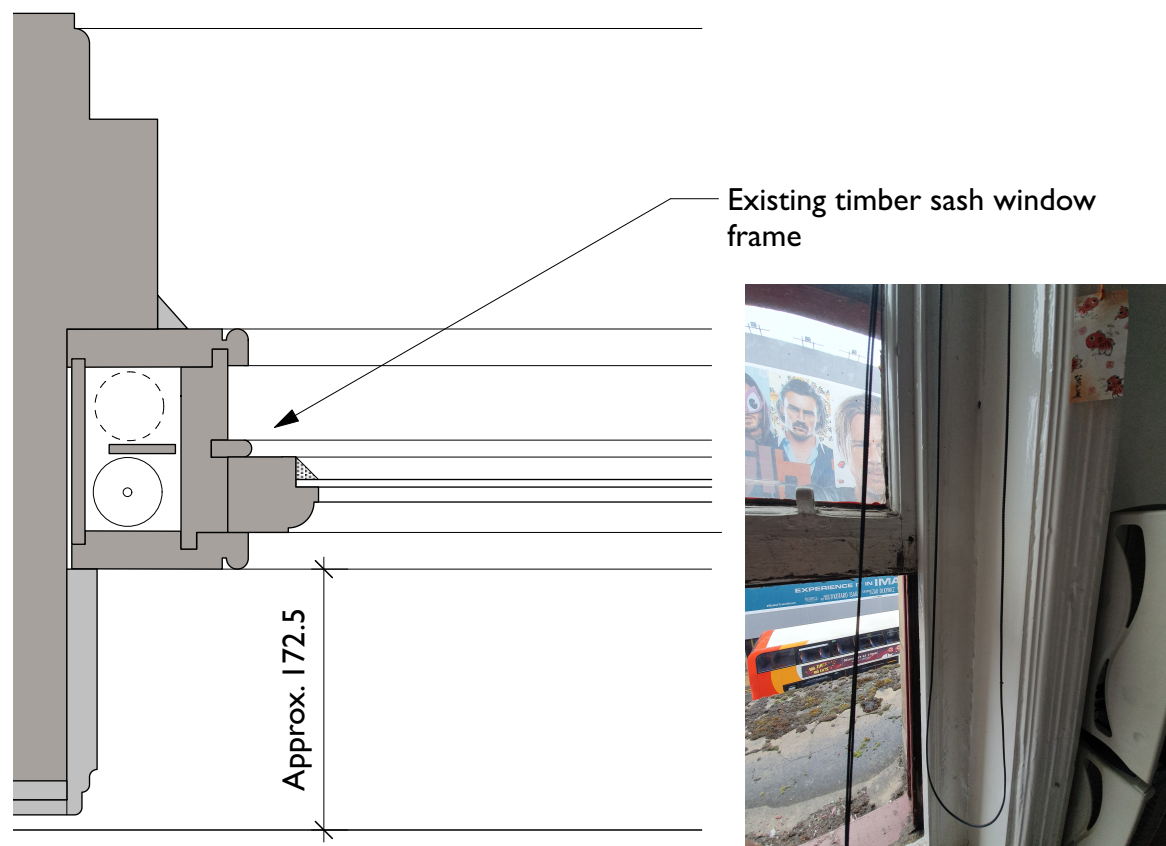


1 Typical Window Reveal - 2nd Floor Sash
Scale: 1:5

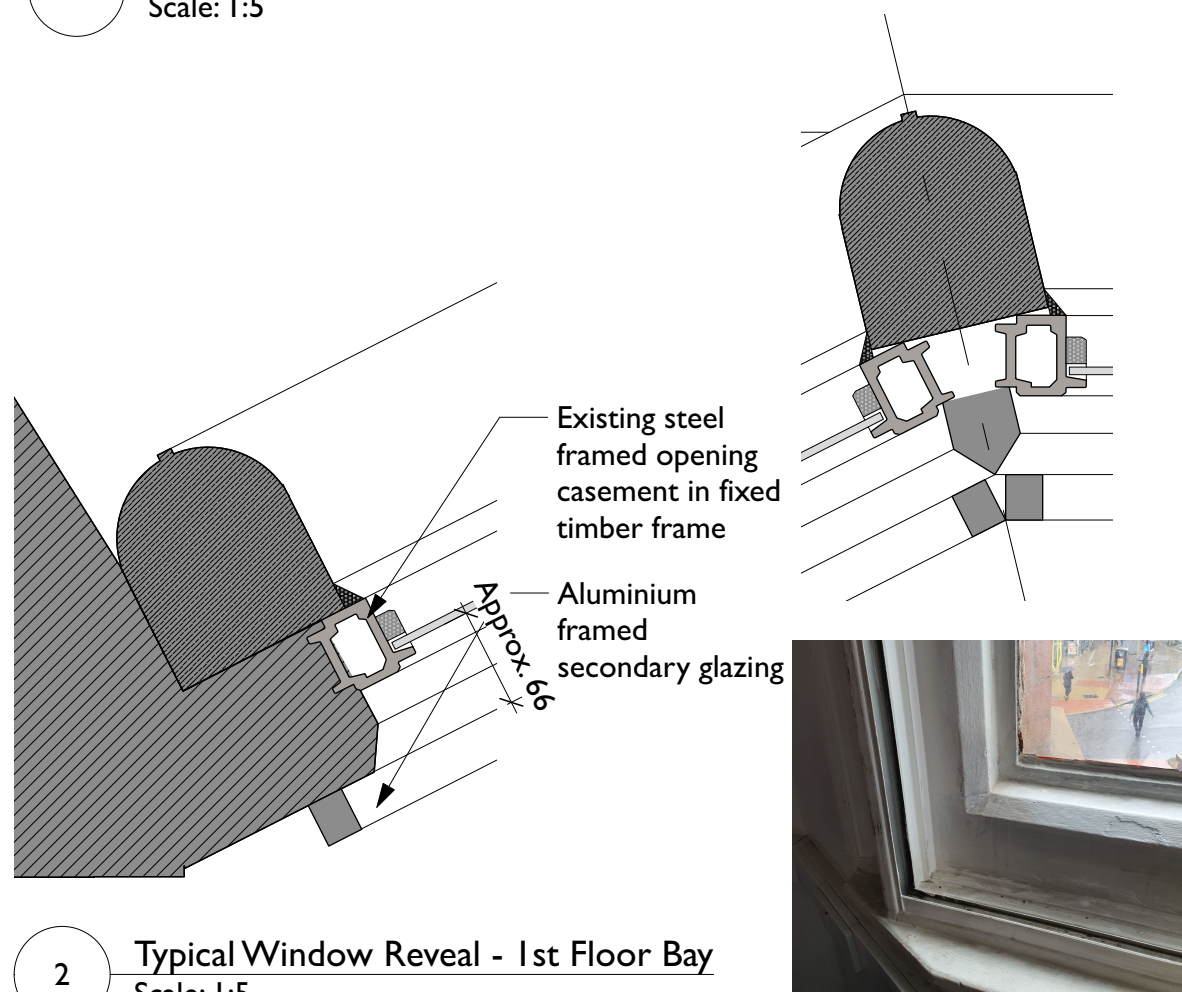

2 Typical Window Reveal - 1st Floor Bay
Scale: 1:5

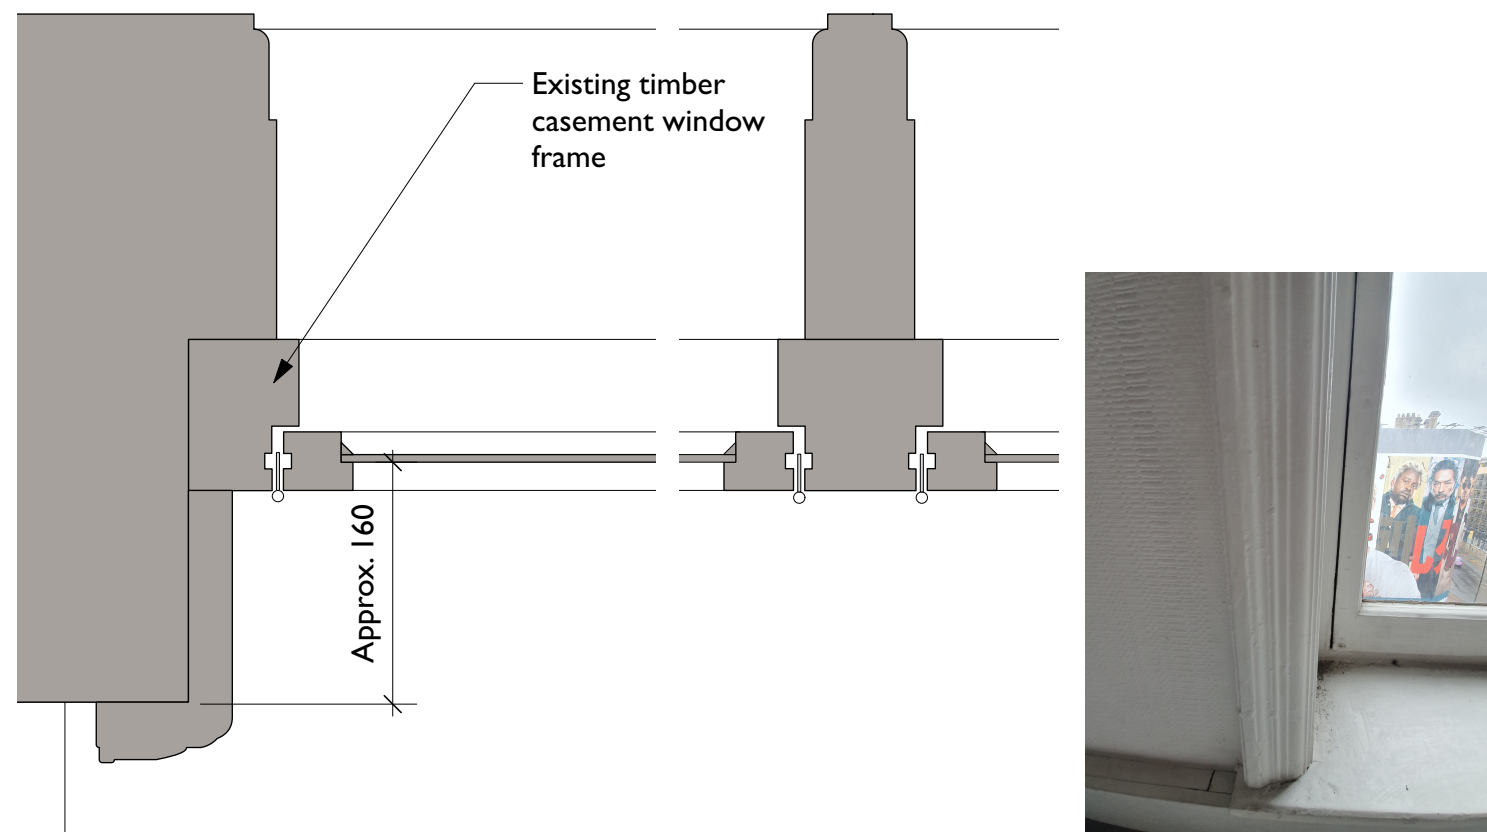

3 Typical Window Reveal - 4th Floor Casement
Scale: 1:5

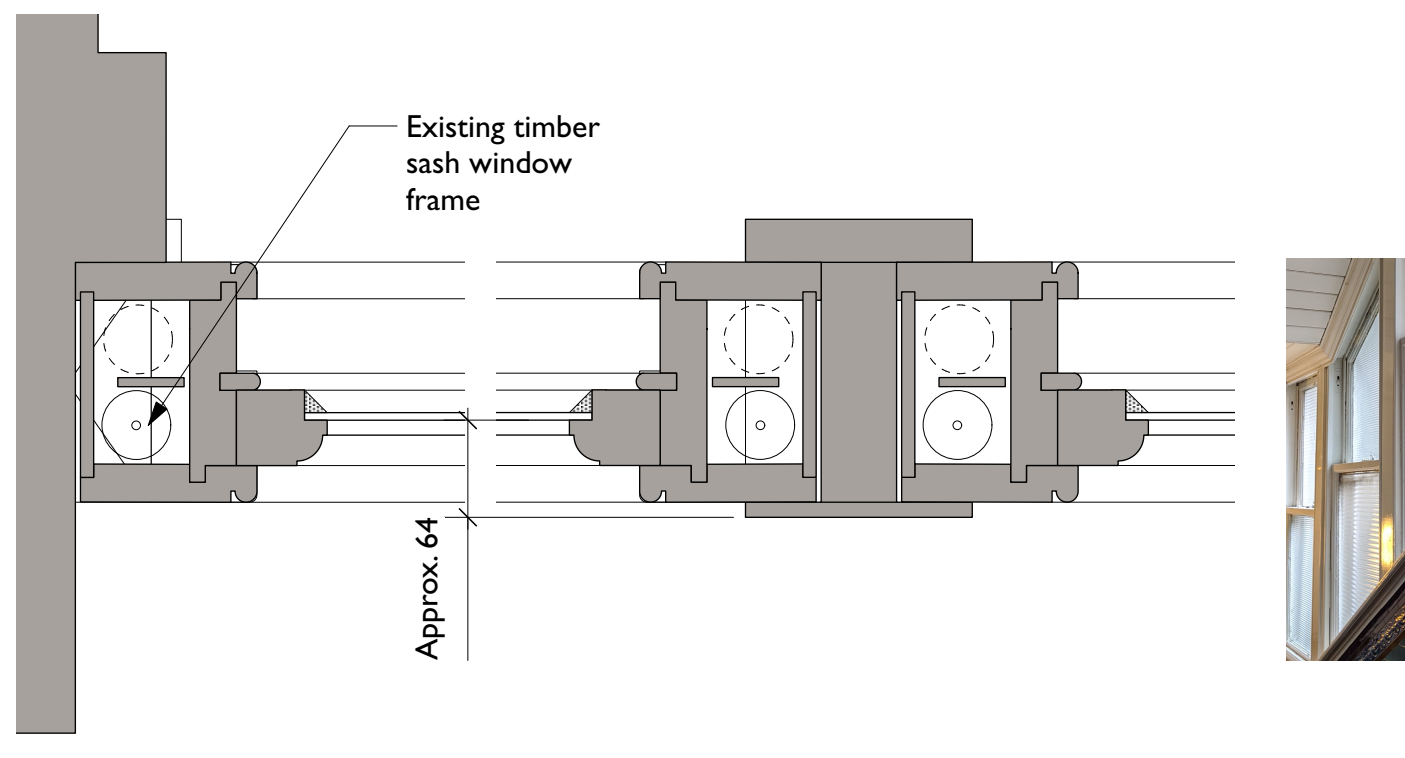

4 Typical Window Reveal - 4th Floor Casement
Scale: 1:5

Existing

Rev Note DRN CHK

St Margarets, Manchester
For Charlotte Street Estates

Typical Window Reveal
Details

scheme 1907
drwg no. **E(420)**
revision

scale 1:5 @ A3
date first drawn June 2022
drawn RG

SK sketch E existing P proposed T tender C construction FI final issue

www.ateliermb.co.uk
t 0161 236 0051
e architect@ateliermb.co.uk