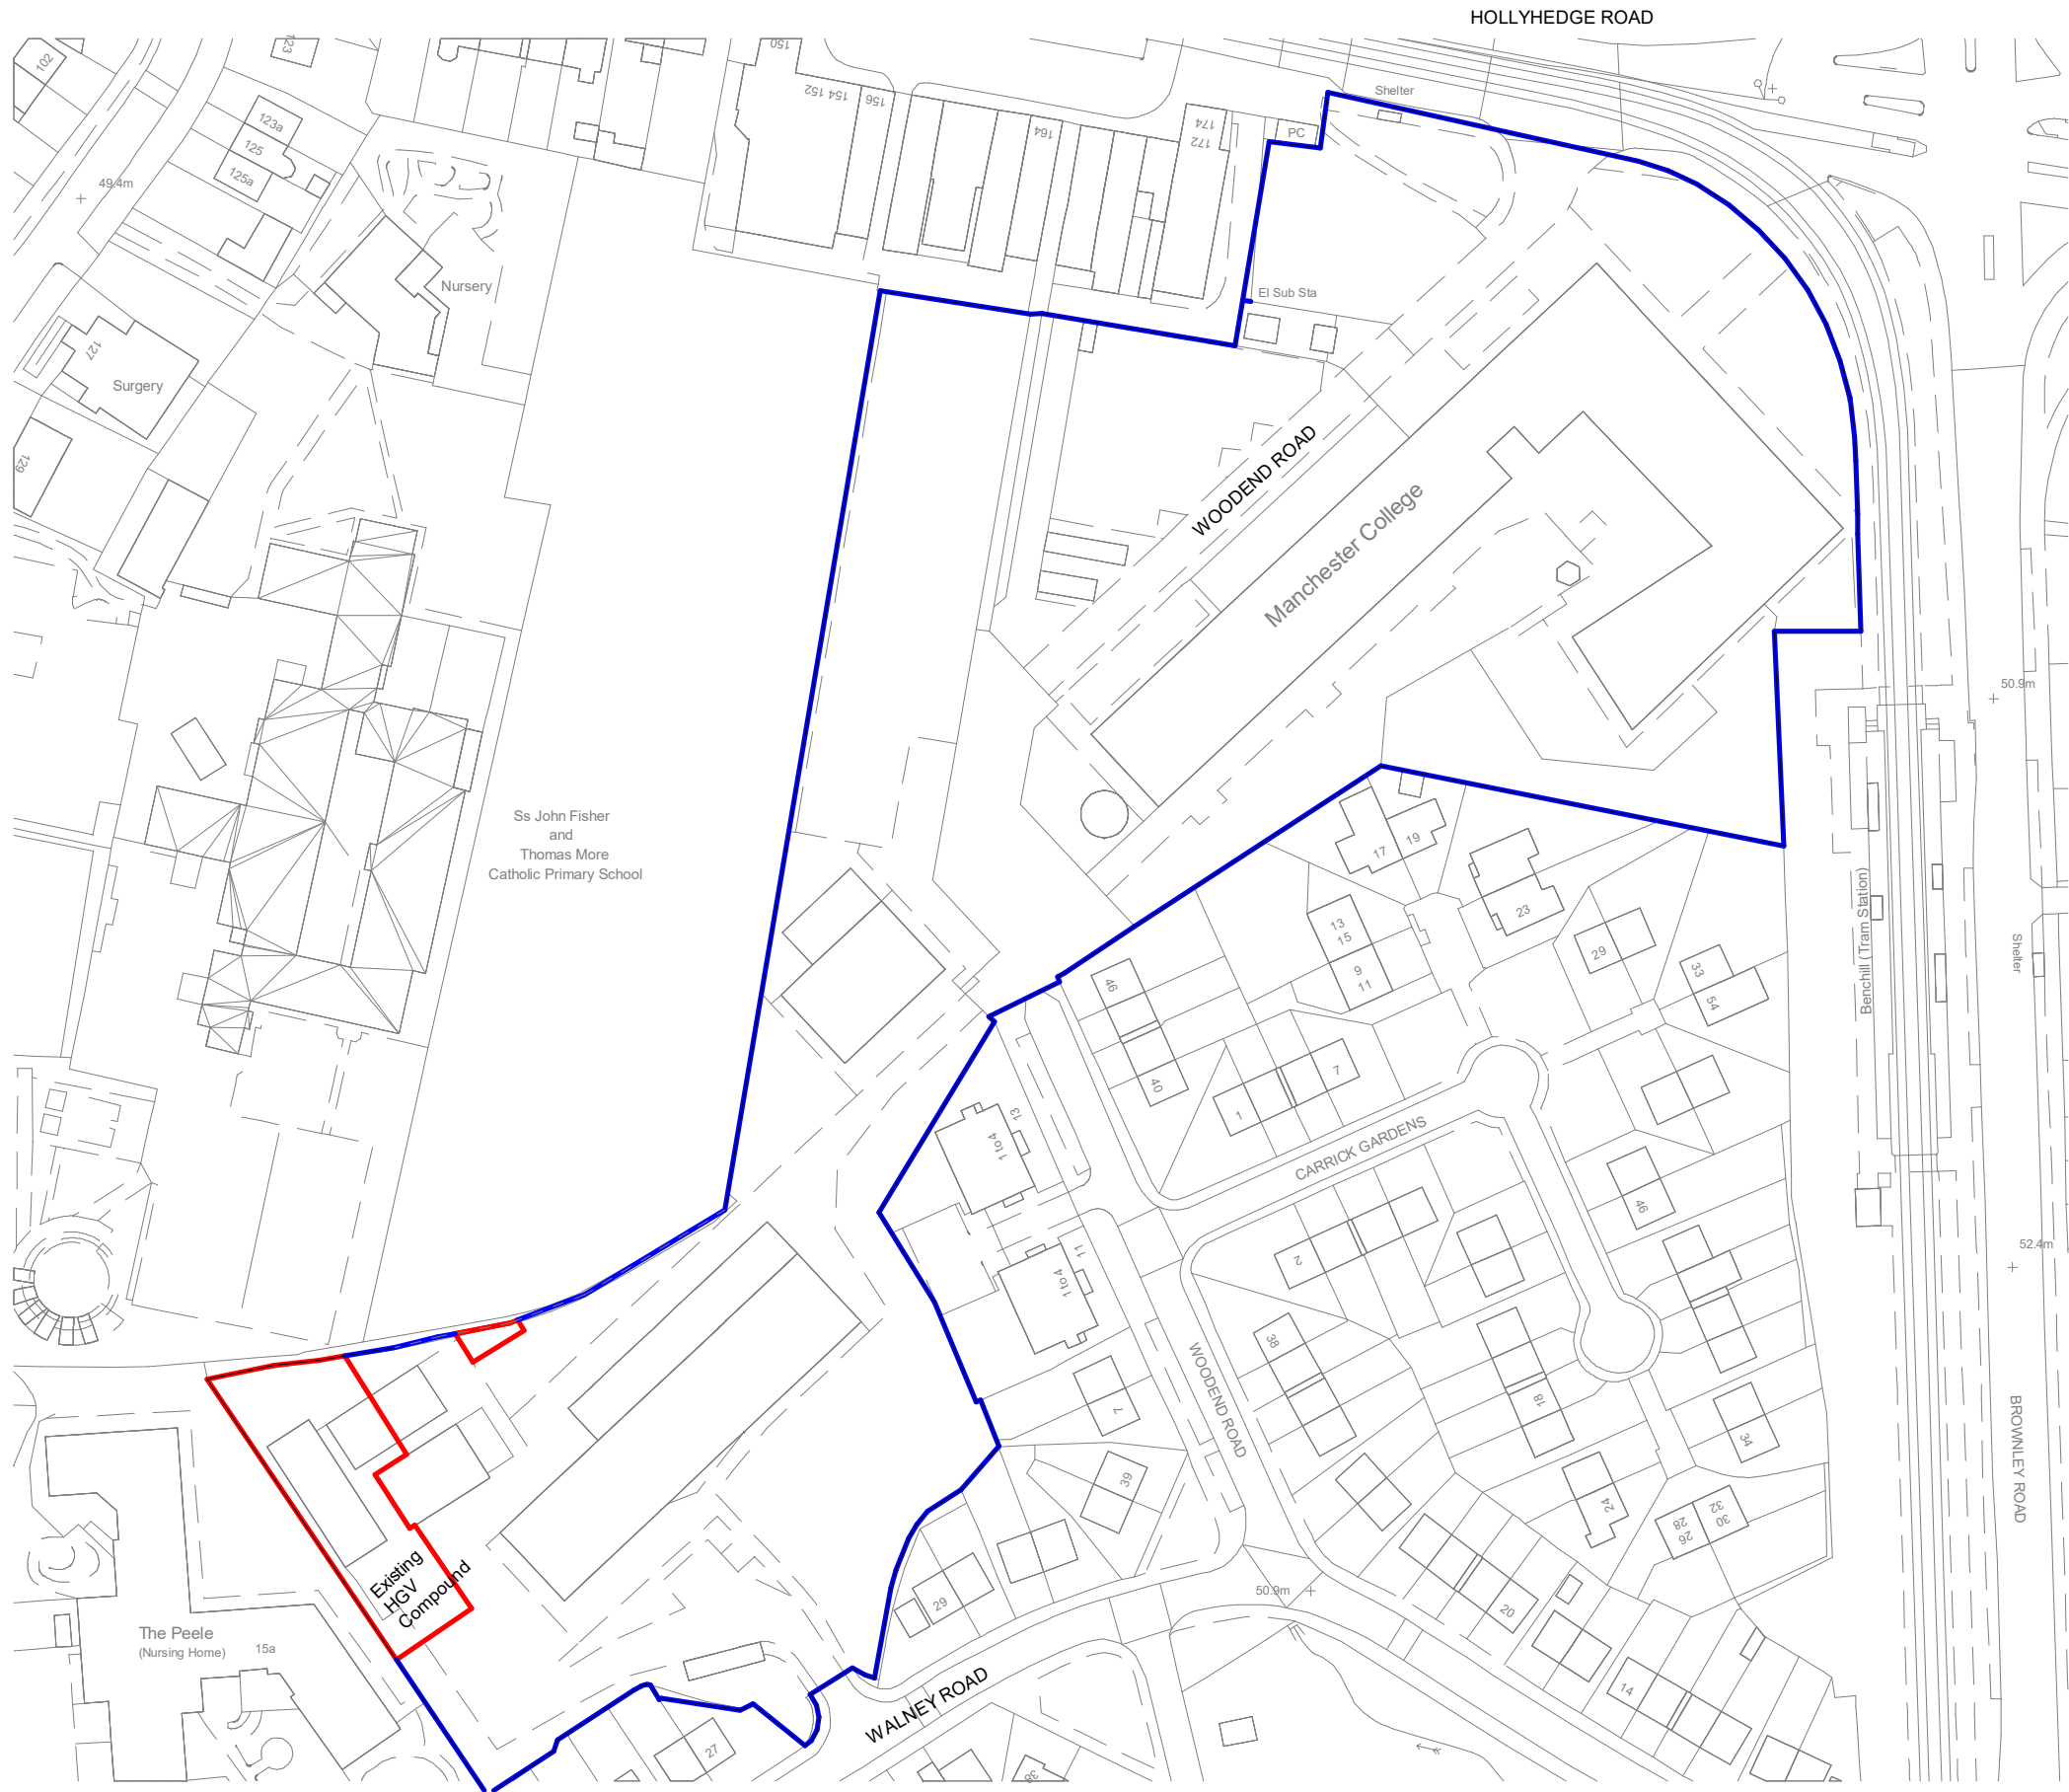


Site address:
Howard House,
Wythenshawe Campus,
Brownley Rd, Wythenshawe,
Manchester M22 9UH

Site ownership boundary
27045sqm or 2.7045ha

Application boundary
961sqm or 0.0961ha

Client: The Manchester College
Project: LTE-Wythenshawe Brickwork
Job No.: 1462
Date: 11/19/17
BIM Model : MCBW-10A-M3-WB
QA: AP ADS
Scale: 1 : 1250@A3
Drawing: **Location Plan**
Rev notes: i126 - Planning Set


MCBW-10A-V1-XX-DR-A-0001-L1

10architect



10architect. unit 16, 12 hilton street, manchester, m1 1jf

Scale 1:1250

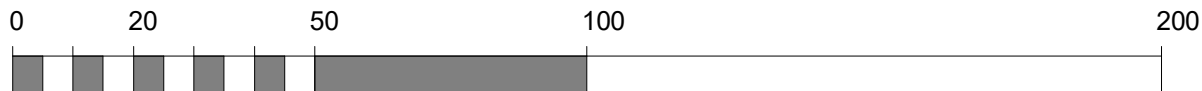

1

Location Plan

1 : 1250

Ref Sheet: 2020