



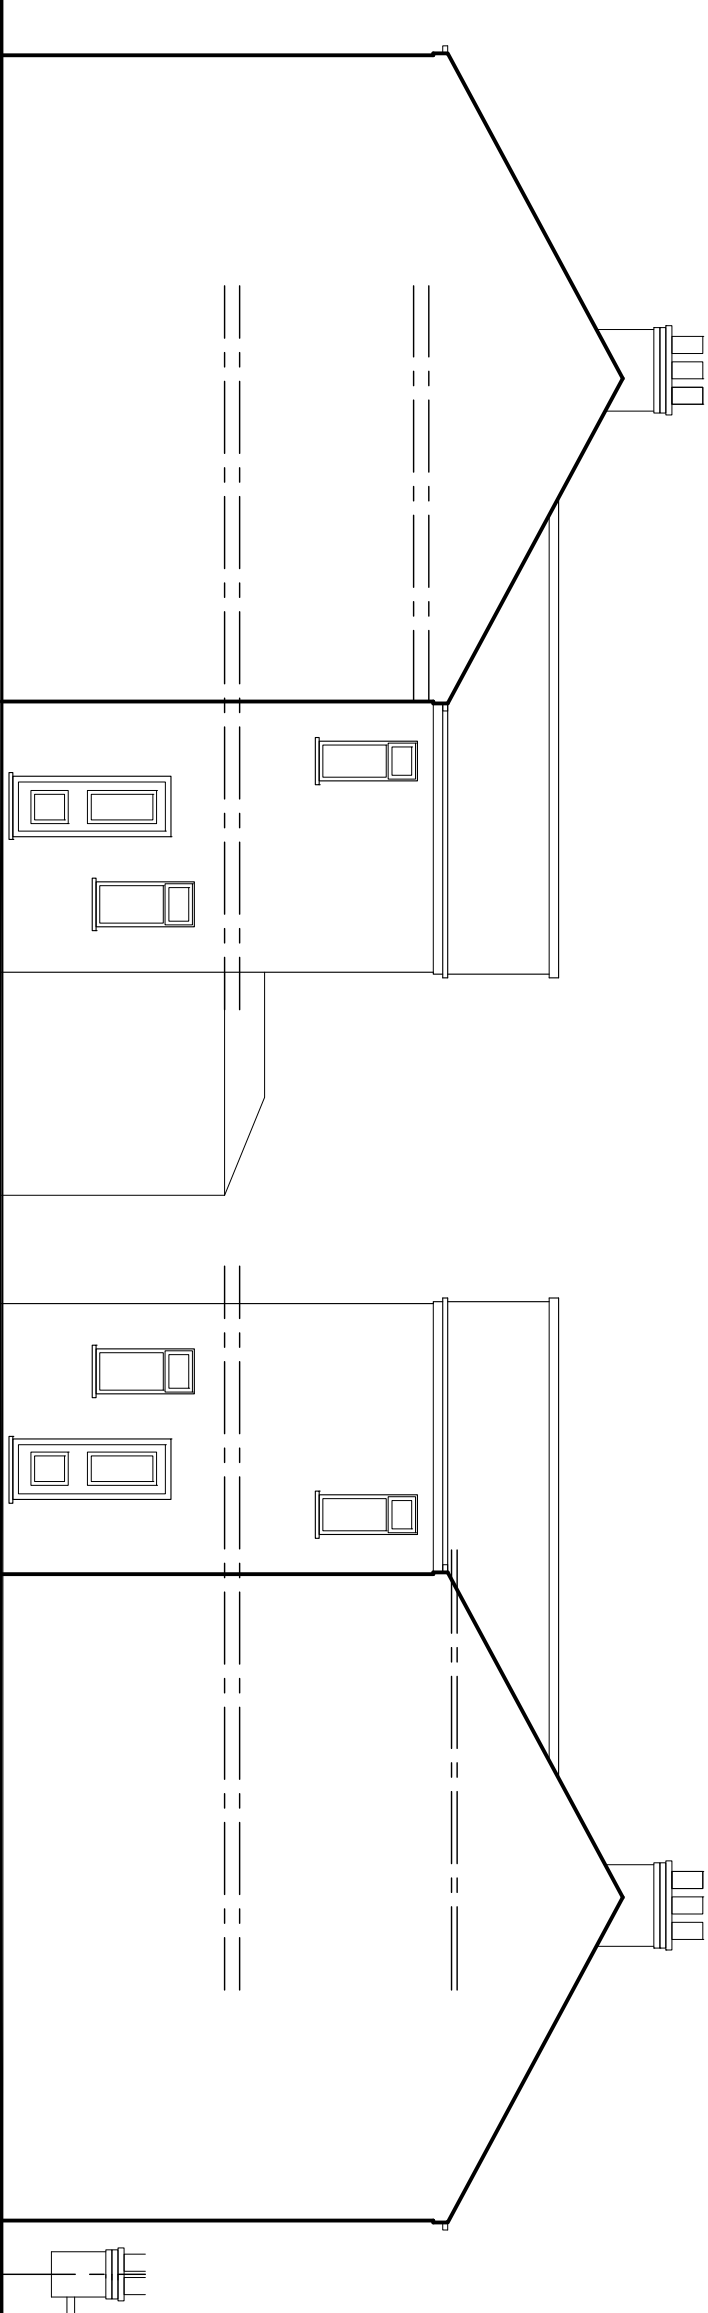


EXISTING SIDE ELEVATION


EXISTING SIDE ELEVATION

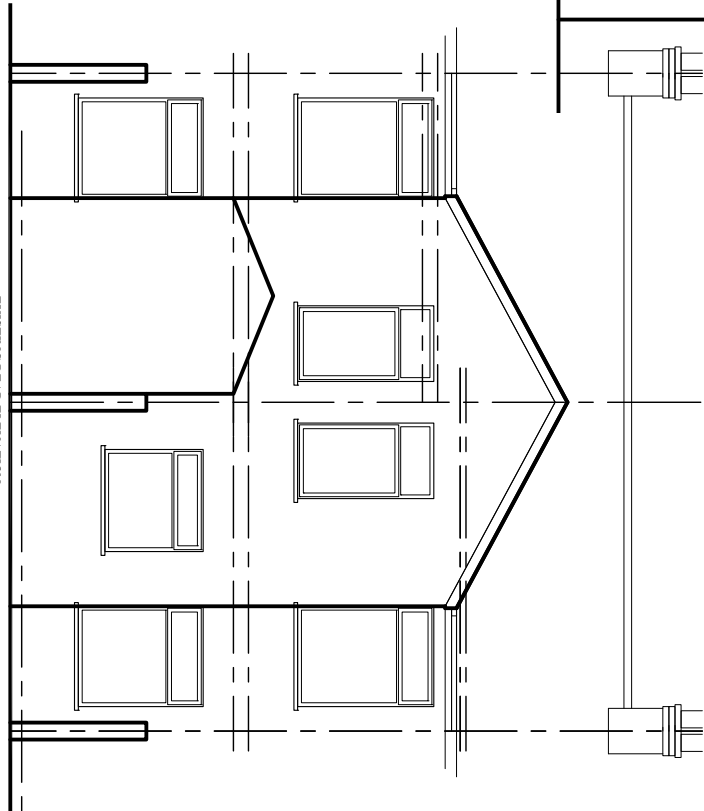


EXISTING REAR ELEVATION

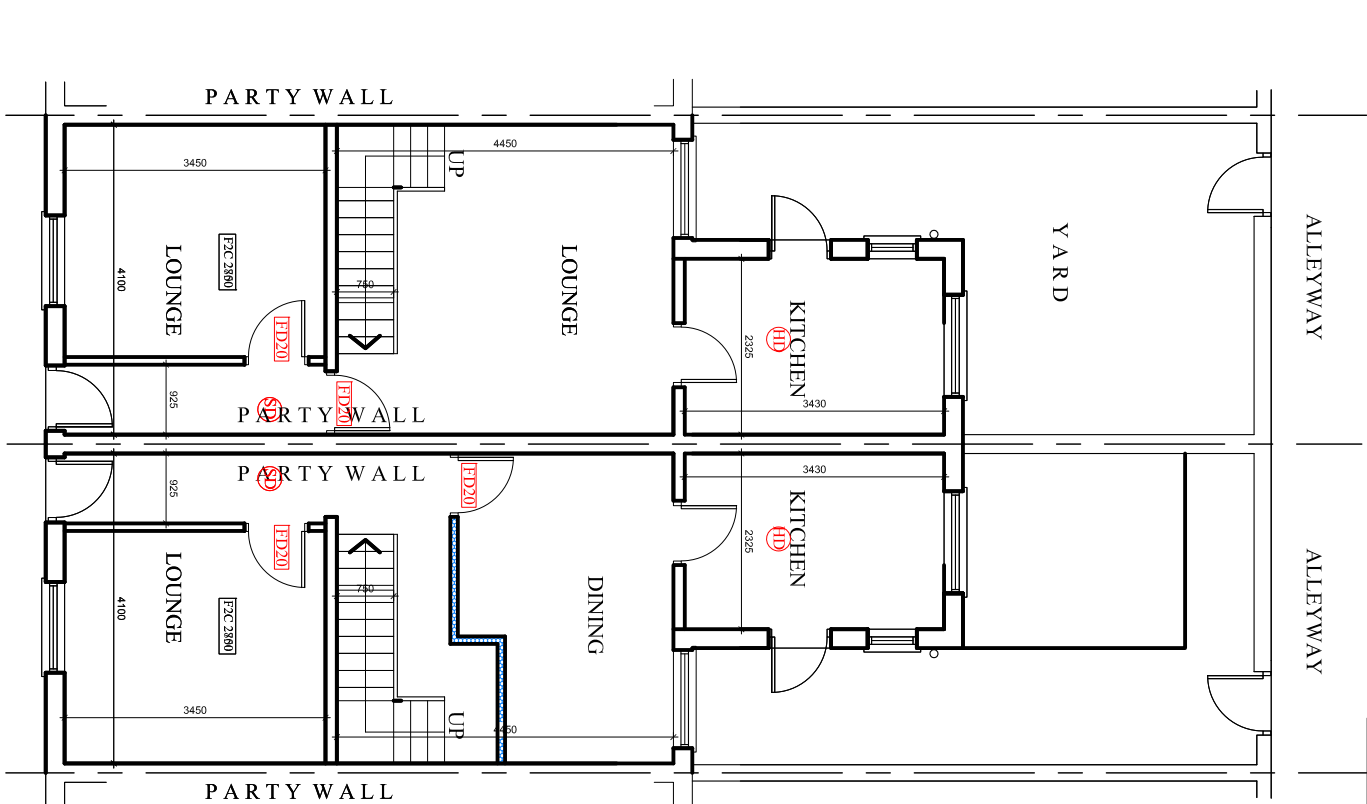

GROUND FLOOR PLAN

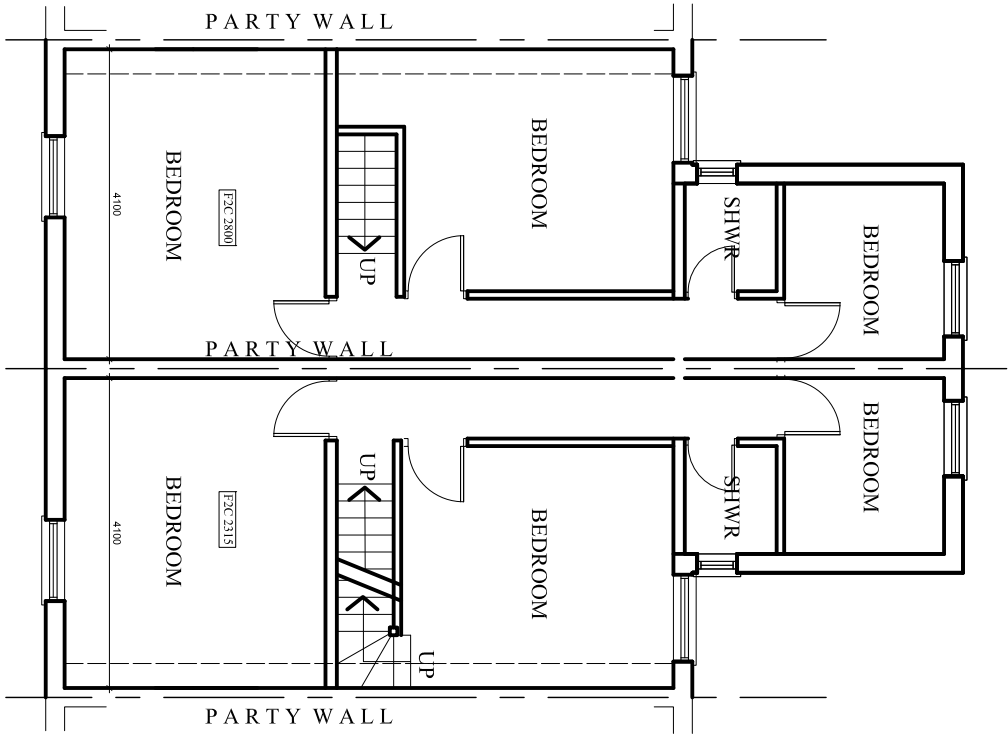

EXISTING FIRST FLOOR PLAN

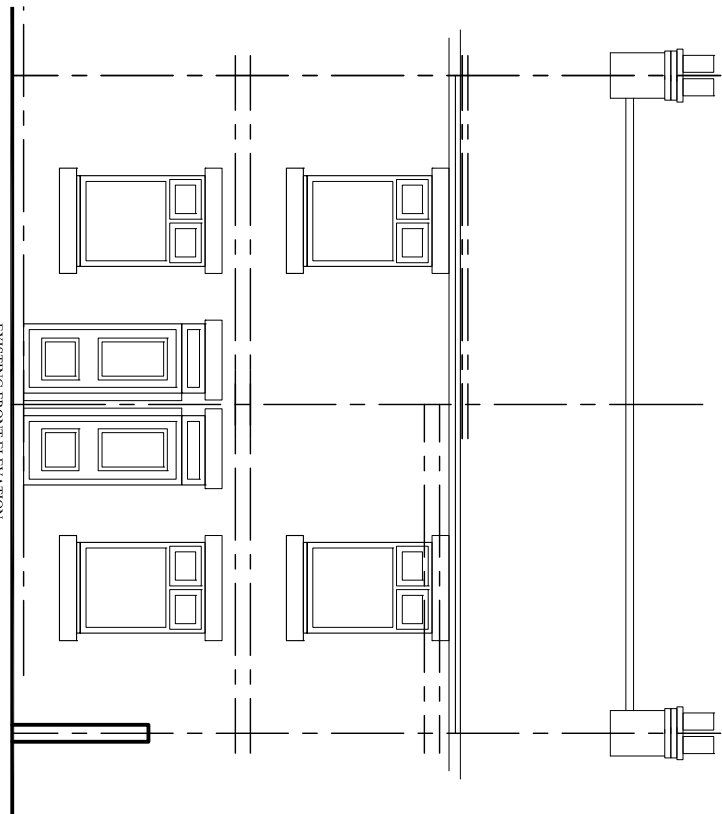

EXISTING FRONT ELEVATION